http://www.adultpdf.com
Created by TIFF To PDF trial version, to remove this mark, please register this software.

No 46279.

W. E. and CLARA E. FOOTE ADDITION

TO THE CITY OF LORAIN, OHIO

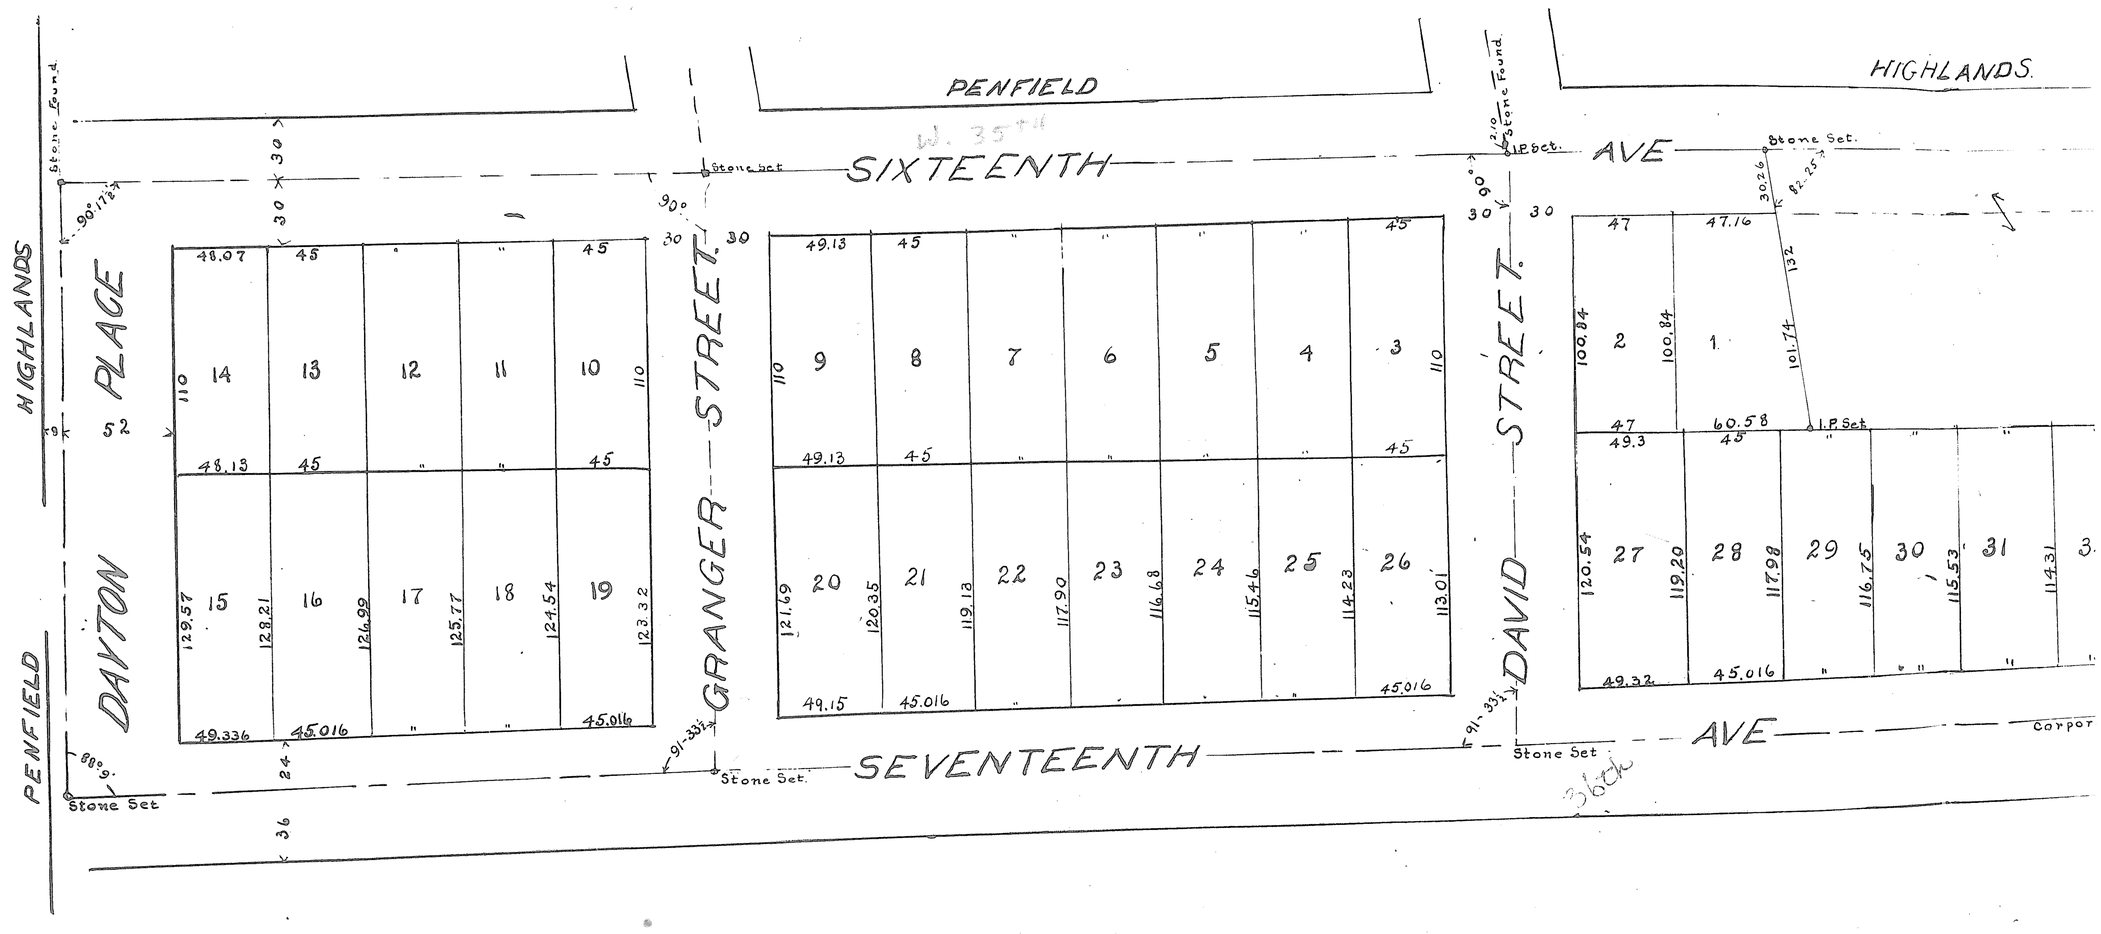

This plat made at the request of W. E. Foote embraces 5 49/100 Acres of land in Tract 1 Lot 3 Black River Twp. and is bounded on the north by the center line of Sixteenth Ave. and land of Scott E. Owen, on the east by lands of Scott E. Owen and Hulda Frye, on the south by the south corporation line and on the west by the centre line of the alley as shown on this map. Frank, David and Granger Streets are 60 feet wide and are continuations of the same streets in the Penfield Highlands Addition. Monuments were either found or set as shown. Measurements are in feet and decimals. All of which I certify to be correct. Scale 1" = 50'.

J. B. Nichols Surveyor.

This is to certify that the undersigned, owners of land embraced in this plat hereby accept same and dedicate the streets to public use.

W. E. Foote Olive C. Foote Clara E. Foote

State of Ohio, Lorain Co. ss. Before me a Notary Public in and for said County personally appeared the above named W. E. Foote and Olive C. Foote his wife and Clara E. Foote who acknowledged that they did sign the above plat and that it was their free act and deed. In testimony whereof I have hereunto set my hand and affixed my official seal at Lorain Ohio this 3rd. day of Nov. 1908.

J. B. Nichols Notary Public (Seal)