http://www.adultpdf.com
Created by TIFF To PDF trial version, to remove this mark, please register this software.

VOL 7 Pg. 58 (494)

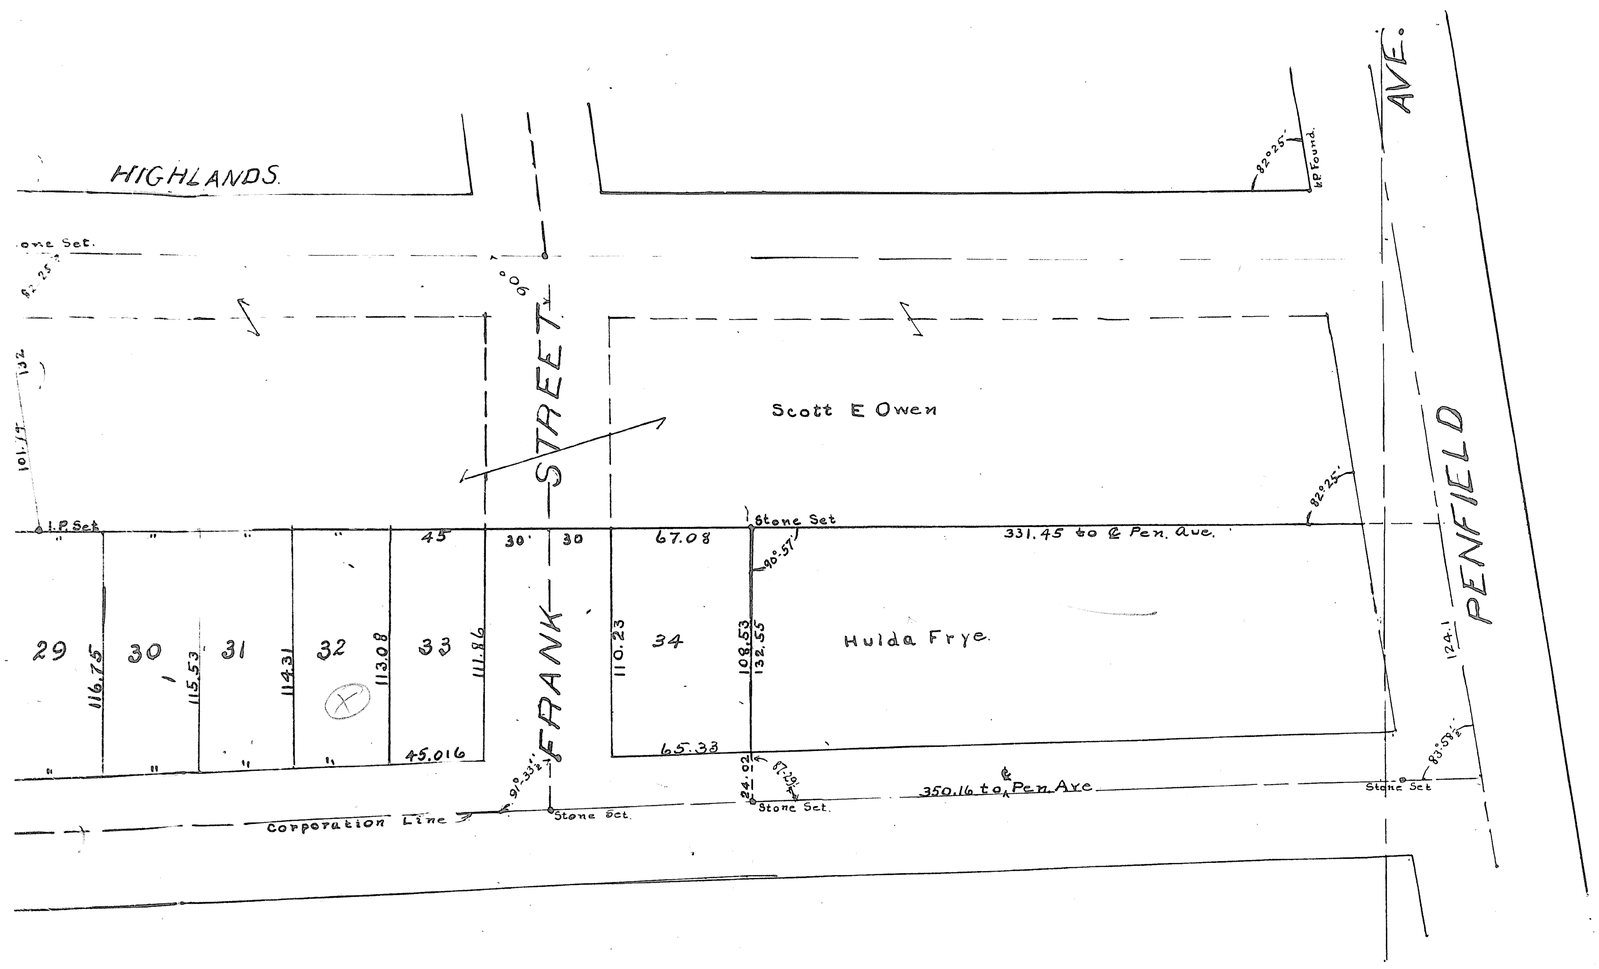

use.

County
his wife
plat
of
rain Ohio

This is to certify that I have examined the above plat. I find the same to be correct and that a sufficient number of monuments have been placed.

C. M. Osborne City Engr.

I hereby certify that the above plat was authorized by resolution No. 5130 of Council, passed the 22 day of June 1908

F. J. Frank Clerk of Council.

This is to certify that the foregoing plat has this day been approved by the Board of Public Service of the City of Lorain, Ohio, acting as platting commission of said City

Witness our hands this 18th day of February 1909

Jno. Yard
Geo. A. Clark } Board of Public Service

Attest: A. W. Thomas Clerk of Board Pro. Tem.

Received Mar. 3° 1909 At 11:05 A.M.
Recorded Mar 10° 1909 Chas. E. Tucker Recorder

VOL 7 Pg. 58 (494)