http://www.adultpdf.com
Created by TIFF To PDF trial version, to remove this mark, please register this software.

VOL 8 Pg 2 (495)

No 48824:-

O. F. HAGEMAN TRUSTEE ALLOTMENT

IN THE CITY OF LORAIN, OHIO

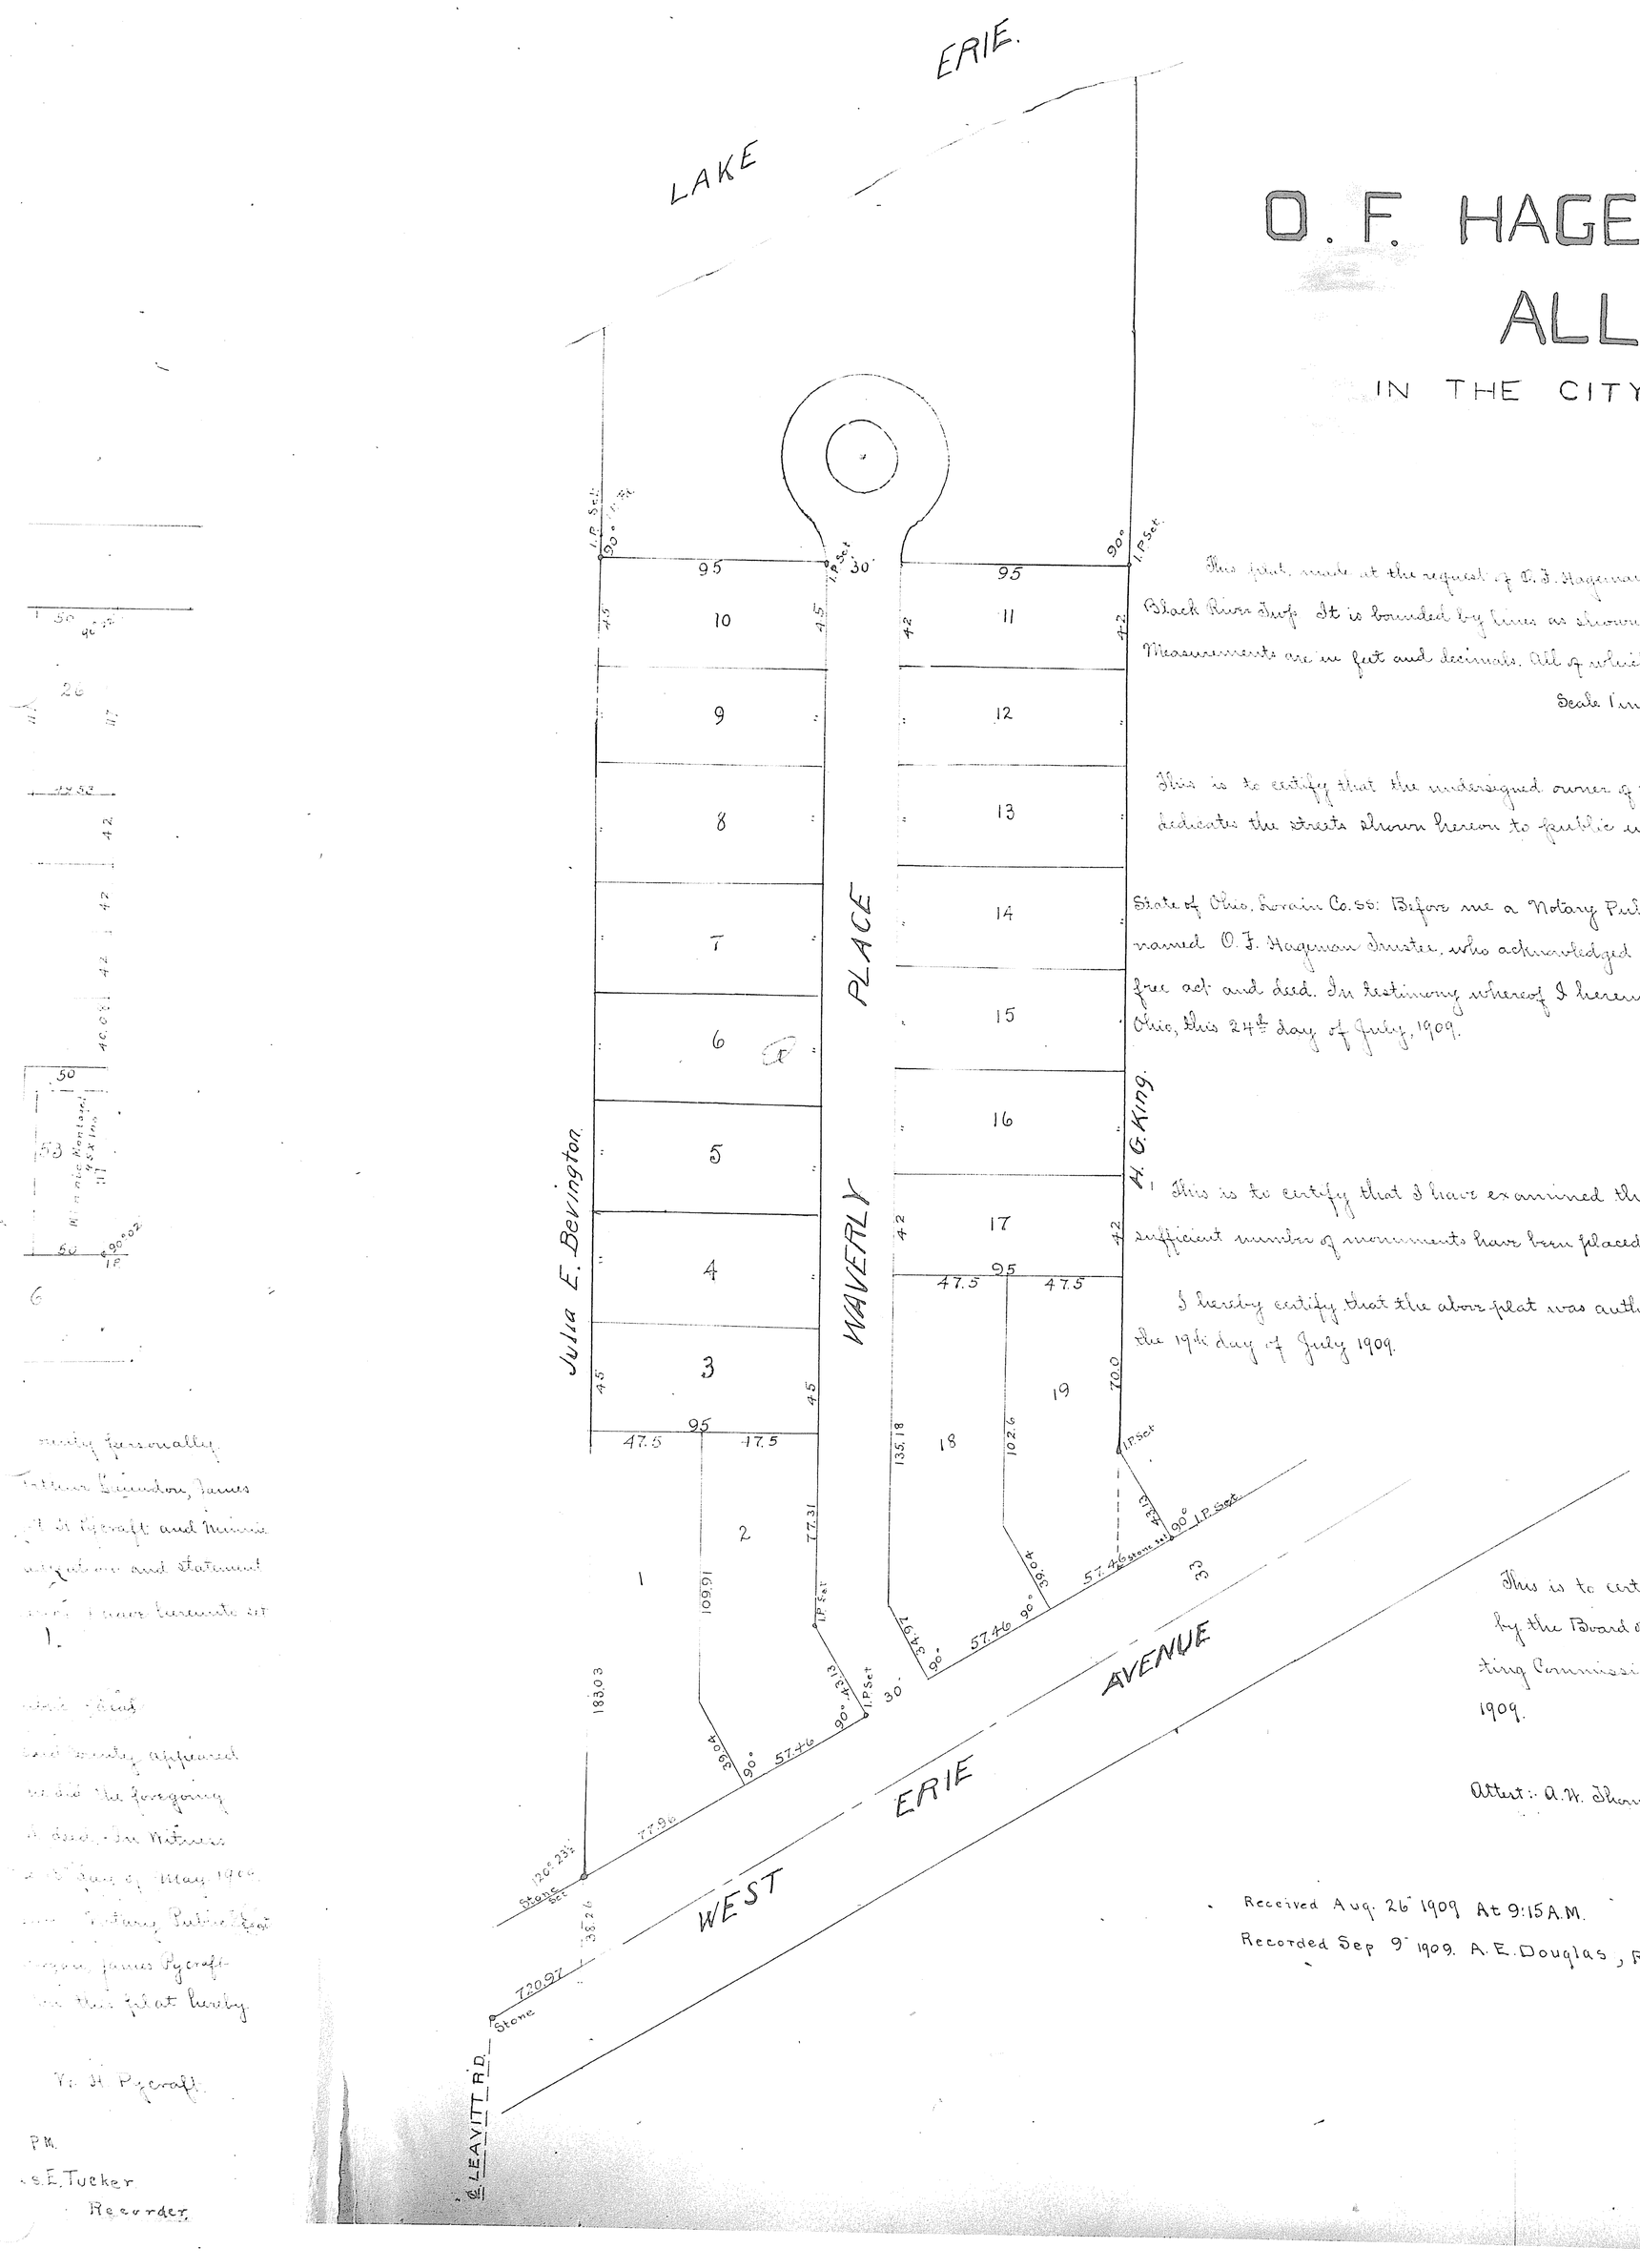

This plat, made at the request of O. F. Hageman Trustee, embraces 2 $\frac{677}{1000}$ acres of land in original lot No. 29 Black River Twp. It is bounded by lines as shown on this map. Monuments were set at all points as indicated. Measurements are in feet and decimals. All of which is hereby certified to be correct.

Scale 1 inch = 40 feet

Nicholas Muehling
Surveyor.

This is to certify that the undersigned owner of the land embraced in this plat, hereby accepts same and dedicates the streets shown hereon to public use.

O. F. Hageman Trustee.

State of Ohio, Lorain Co. ss: Before me a Notary Public in and for said County personally appeared the above named O. F. Hageman Trustee, who acknowledged that he did sign the above plat and that it was his free act and deed. In testimony whereof I hereunto set my hand and affix my official seal at Lorain Ohio, this 24th day of July, 1909.

J. B. Nichols Notary Public (Seal)

This is to certify that I have examined the above plat. I find the same to be correct and that a sufficient number of monuments have been placed.

C. M. Osborne City Engineer.

I hereby certify that the above plat was authorized by resolution number 573 of Council passed the 19th day of July 1909.

T. J. Frank Clerk of Council.

This is to certify that the foregoing plat has this day been approved by the Board of Public Service of the City of Lorain, Ohio acting as platting Commission of said City. Witness our hands this 5 day of August 1909.

John Ford
James Stack
Geo. A. Clark
} Board of Public Service.

Attest:- A. H. Thomas Clerk of Board Pro. Tem.

Received Aug. 26th 1909 At 9:15 A.M.

Recorded Sep 9th 1909. A. E. Douglas, Recorder.

VOL 8 Pg. 2 (495)