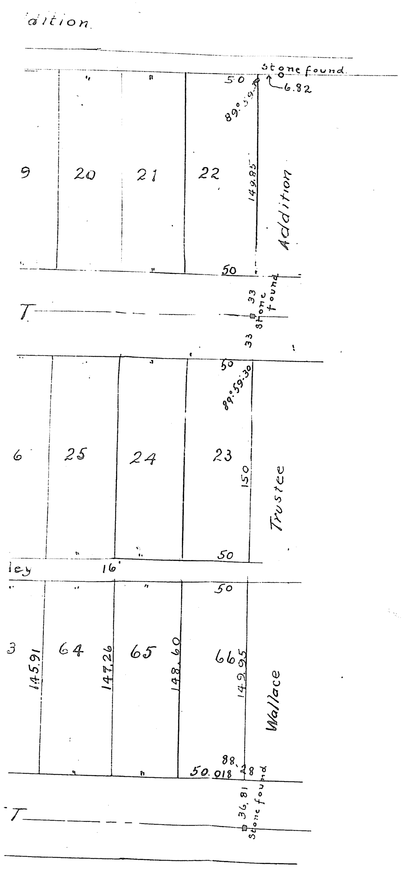

d. embraced

ets and alley

e me and for said
d and hereby dell his
d and that it was
my hand and affixed

This is to certify that I have examined the above plat. I find the same to be correct and that a sufficient number of monuments have been set.

C. M. Osborne City Engineer

I hereby certify that the above plat was authorized by resolution No. 583 of Council, passed the 26th. day of August 1909 T. J. Frank, Clerk of Council

This is to certify that the foregoing plat has this day been approved by the Board of Public Service of the City of Lorain, Ohio, acting as platting Commission of said City. Witness our hands this 11th day of November 1909.

Jno. Yard
James Stack } Board of Public Service
Geo. A. Clark
Attest. A. W. Thomas
Clerk of Board.

Received Nov. 22nd 1909 At 11:40 P.M.
Recorded Dec. 4th 1909. E. A. Douglas, Recorder

For Record of Deed to which this plat is attached See Vol. 115 Pg. 168

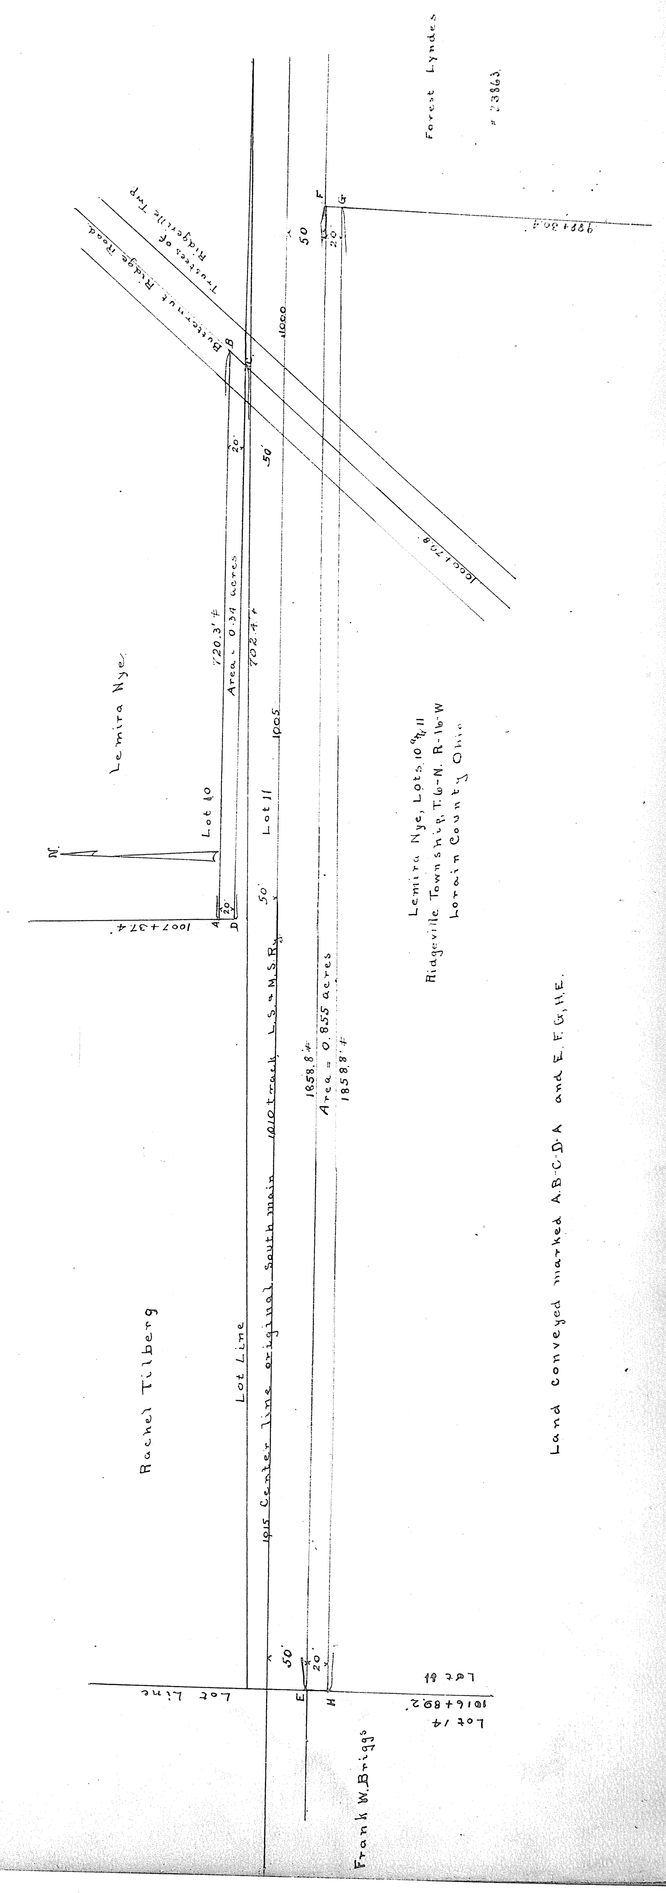

http://www.ohiolegal.com
Created by TIFF To PDF trial version, to remove this mark, please register this software

Vol 8 Pg. 10 (497)