http://www.ahlaf.com
Created by TIFF To PDF trial version, to remove this mark, please register this software

VOL 8 Pg. 14 (498)

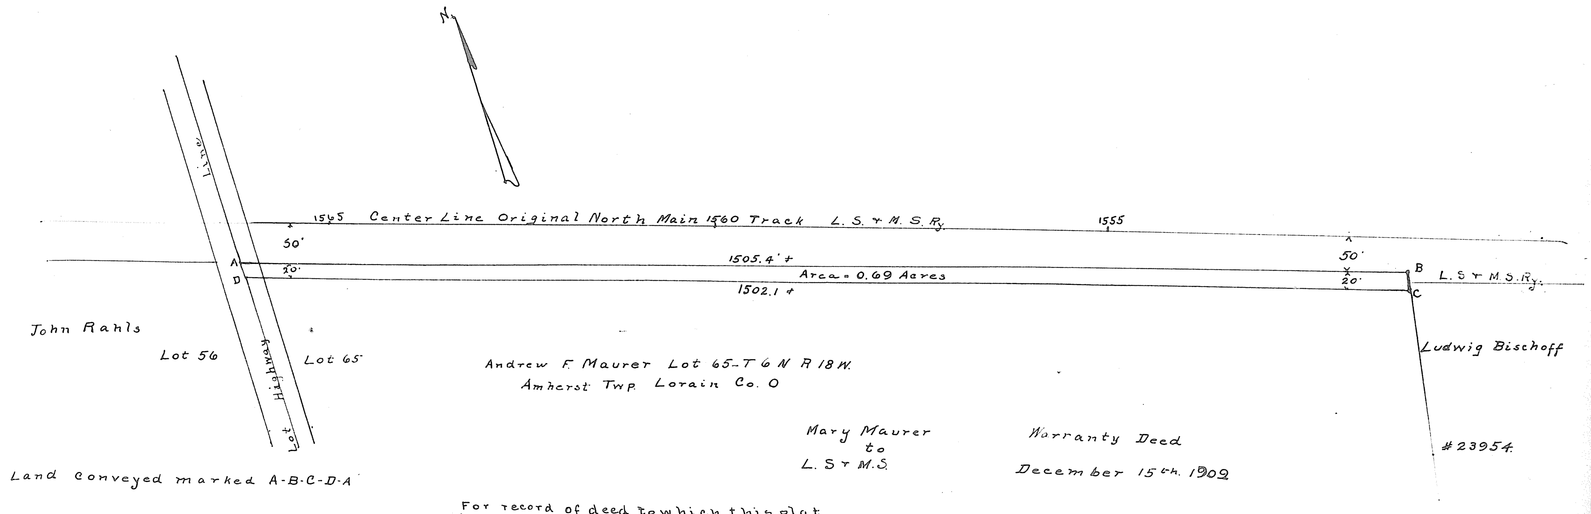

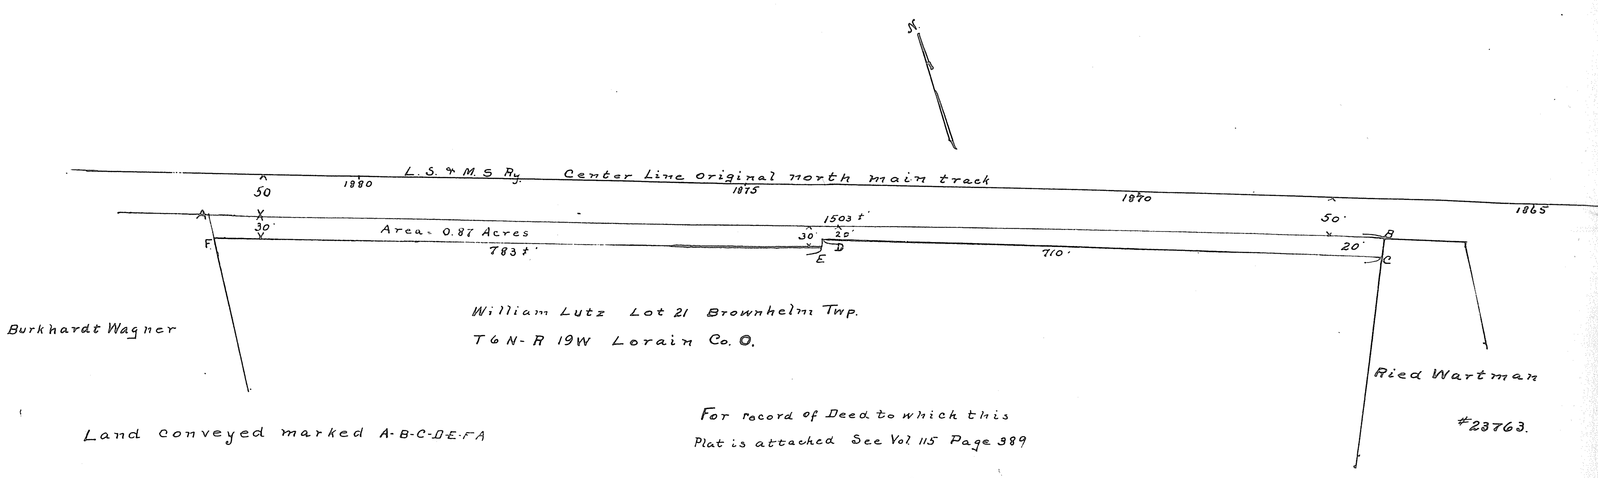

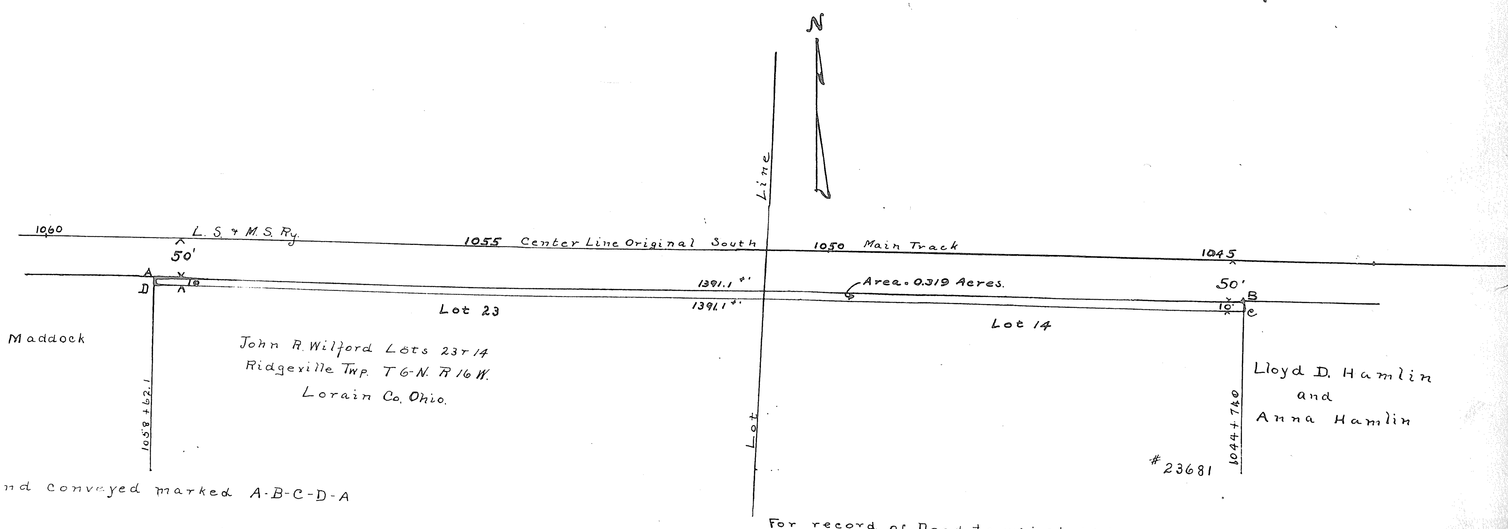

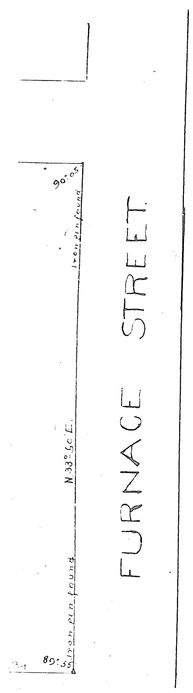

VOL 8 Pg 14 (498)