VOL 8 PG 15 (499)

No 50819,

PLAT OF HOBILL ESTATE
OF PARTS OF LOTS 77-78
East of River Elyria, Lorain Co O.

Scale 1" = 30' December 4 1909

C.H. Lawrence, C.E.

For corrected plat See Page 25 this Volume.

DESCRIPTION.

Being a part of original lots 77 and 78 east of Black River, Elyria, Lorain county Ohio: bounded and described as follows: Beginning at an iron pin at the intersection of the north line of East Broad street with the west line of Park Place, thence north 89° 36½' west in the said north line 414.96 feet to an iron pin in the east line of East River street: thence north 30° 25' East in the said east line 388.85 feet to an iron pin in the west line of Park Place: thence south 32° 50' east in the said west line 401.8 feet to the place of beginning and containing 1.596 acres of land, divided as follows: 0.306 acres in lot 77 and 1.290 acres in lot 78.

We the undersigned owners of the land embraced by the lines of the accompanying plat hereby certify that we have caused the same to be surveyed and made by C. H. Lawrence and that we accept the same as being correct.

Carrie S. Hobill Admx.
Estelle Charles E. Hobill
Florence E. Wright Stone
Florence Hunnell
Katherine Bielich
} Owners

Elyria, Ohio. Lorain County, ss. Be
State personally appeared the a
accompanying plat, who acknow
act and deed. In testimony
Elyria Ohio this 28 day of

I hereby certify th
the request of the owners of
plat, I surveyed and made
have been placed at the point
designated thereon

Recei
Recorde

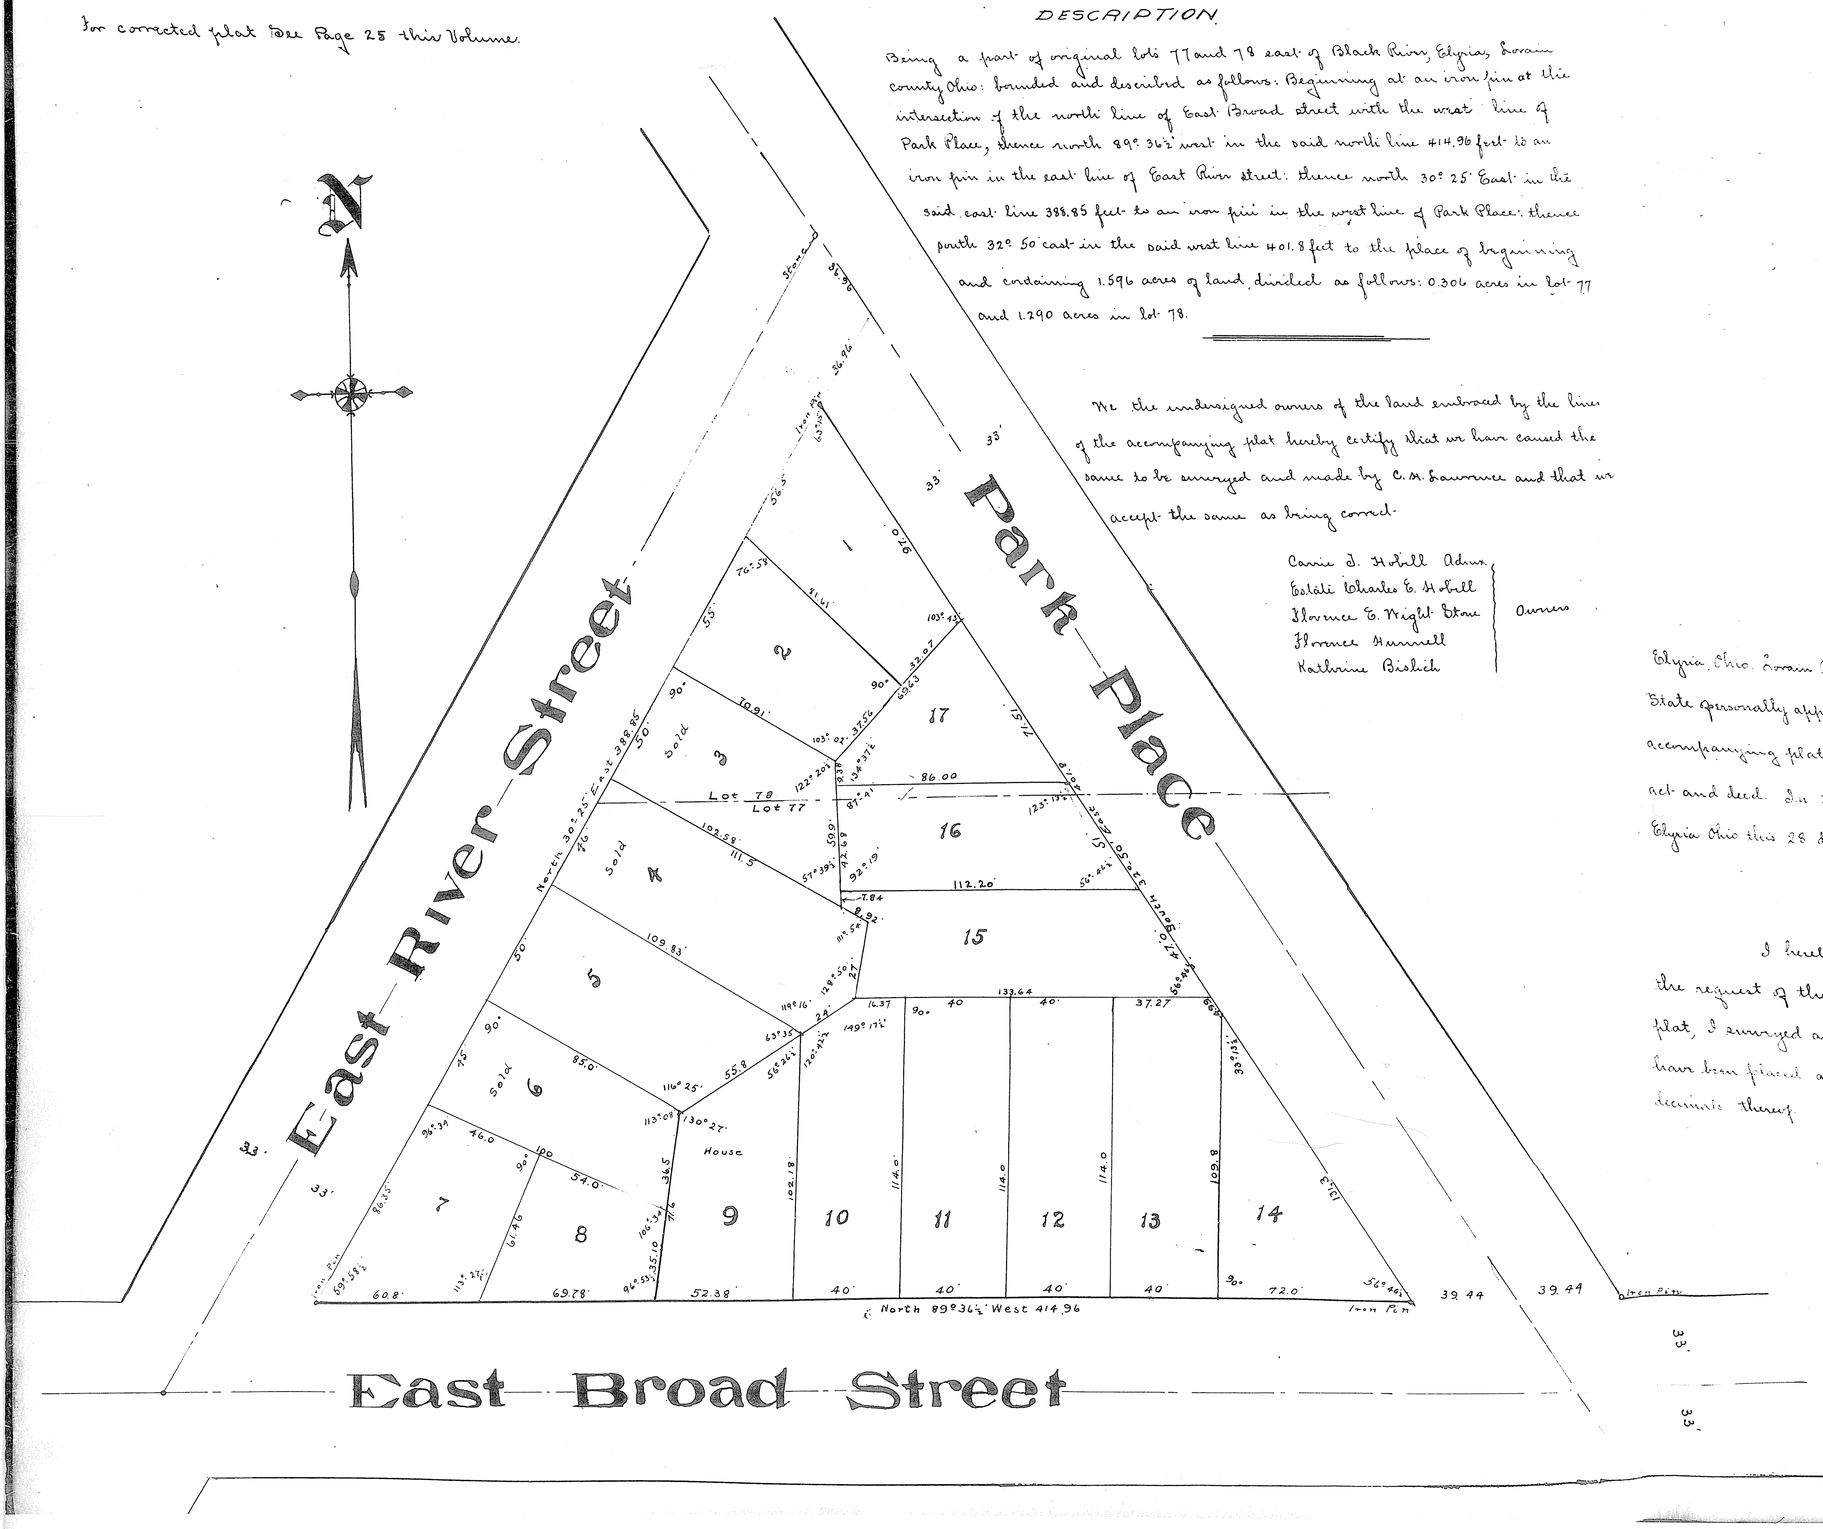

VOL 8 PG 15 (499)

http://www.ohiohpd.com
Created by TIFF To PDF trial version, to remove this mark, please register this software.