VOL 8 Pg 34 (503)

VOL 8 Pg 34 (503)

H10
712

Lorain County
intersection of the North
3 ft to an iron pin; thence
N. 0° 57' E. 136.4
S. 0° 48' E. 619 ft to an iron pin
W. 45.3 ft to an iron pin;
containing .031
A Acres in lot 65
part of lot 2, Foster's
tion and shown on the
within subdivision
of John M. Booth I made
John M. Booths subdivision
that iron pins have
all distances are in feet
C. H. Lawrence
Surveyor.

Before me a Notary
Public in and for said
County and State, personally
appeared John M. Booth
to me known to be the
and acknowledged
to be his own free act
and deed of Witness
Martin Notary Public
my hand and official
seal this 4th day of
Dec. A.D. 1912
and accepted the name
Booth Court
this subdivision of
o, has been approved
ed and the City
in the Council of
is Clerk
notary Public Clerk

#66348:-

F. C. WOLF'S SUBDIVISION OF

Original Lot #21

Between the branches of Black River Elyria Lorain Co. Ohio.

May, 16, 1912.

Scale 1 inch = 20 feet
C.H. Lawrence, Surveyor

Description.

Being a part of original lot #21 between the branches of Black River, Elyria, Lorain County, Ohio, bounded and described as follows:- Beginning at an iron pin set in the east line of East Avenue said pin being 12.0 ft. North of the south line of lot 21: thence due north in the east line of East Avenue 180.2 ft. to a stone monument: thence N. 89° 52' E. 1160.0 ft. to an iron pin, thence due north 82.5 ft. to an iron pin: thence N. 89° 52' E. about 180 ft. to the high water mark of Black River: thence along the high water mark up stream to a point which is N. 89° 52' E. and 340.0 ft. from the place of beginning; thence S. 89° 52' W. 340.0 ft. to the place of beginning and containing 1.77 acres of land in lot #21.

F. C. Wolf hereby certifies that he has caused the accompanying plat to be made and surveyed by C. H. Lawrence and that he accepts the same as his general and hereby dedicates Wolf Court as shown hereon to the public use.

F. C. Wolf - Owner of Plat.

State of Ohio, Lorain County, ss. Before me a Notary Public in and for said County and state, personally I caused F. C. Wolf who is known to me and who did acknowledge the signing of this plat to be his own free act and deed. In testimony whereof I have hereunto set my hand and official seal at Elyria Ohio this 4 day of Dec. A.D. 1912

J. W. Smith Notary Public (Seal)

I hereby certify that on said before mentioned 20 day of May A.D. 1912 at the request of F. C. Wolf I surveyed and made the accompanying plat, and that said plat is correct, and that stone monuments or iron pins have been found or placed at the points so indicated. All measurements are given in feet and decimals of a foot.

C. H. Lawrence Surveyor.

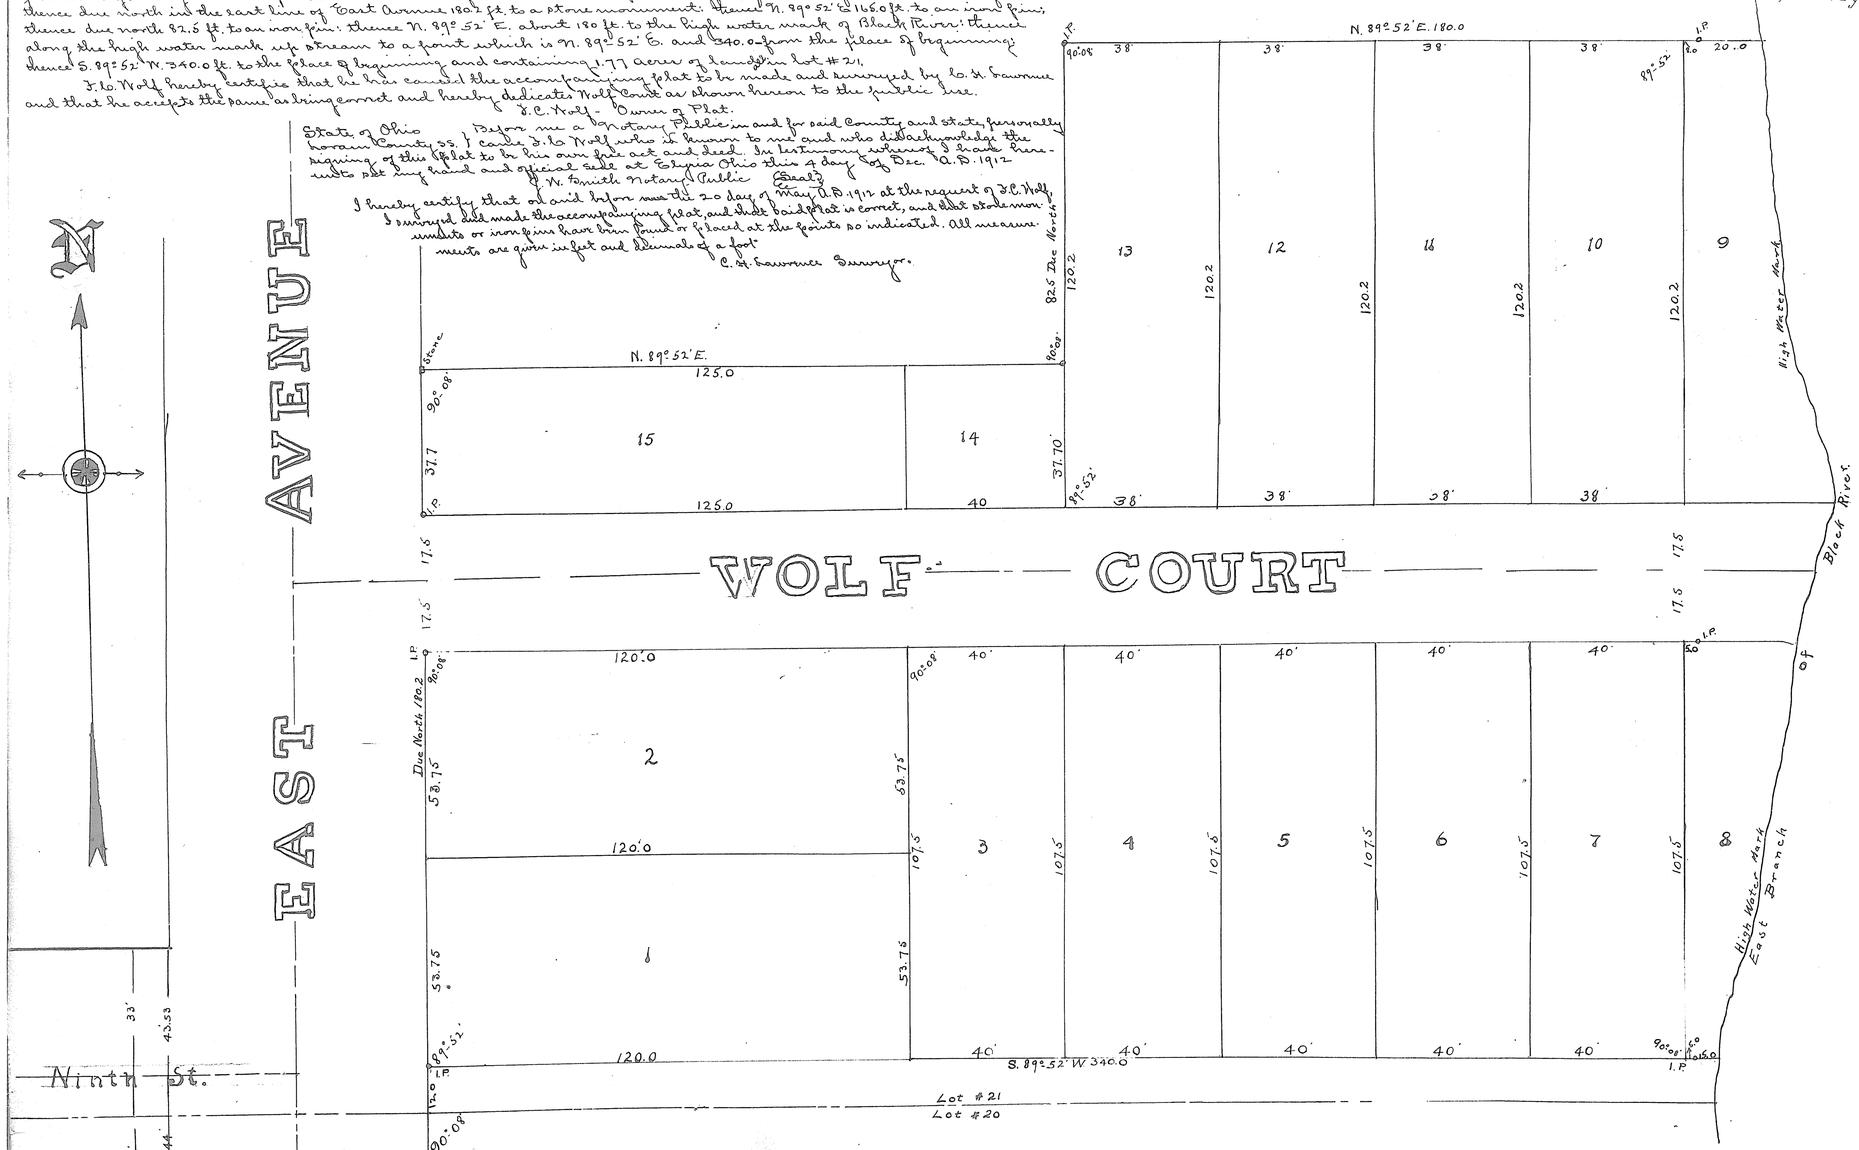

I hereby certify that Wolf Court as shown hereon was duly accepted by the Council of the City of Elyria as a public street of said City by ordinance No. 1901 duly passed for that purpose on the 11th day of Nov. A.D. 1912.

A. O. Curtiss Clerk of Council
Rose Moriarty Deputy Clerk of Council

Elyria, Ohio Nov. 10-1912
I have carefully examined the accompanying plat of F. C. Wolf's subdivision of original lot #21 Elyria Ohio and hereby certify the same to be correct.

J. M. Theobald
City Engineer.

Received Dec. 5 1912 At 9 A.M.
Recorded Dec. 16-1912
E. A. Douglas, Recorder

http://www.adobe.com
Created by TIFF To PDF trial version, to remove this mark, please register this software