VOL 8 P36 (504)

THE
a Improvement Co's
D PARK ALLOTMENT
o. 18 East of Black River
of Elyria Lorain Co.,
Ohio.

Sept 18 1912

T. L. Gibson- Civil Engineer

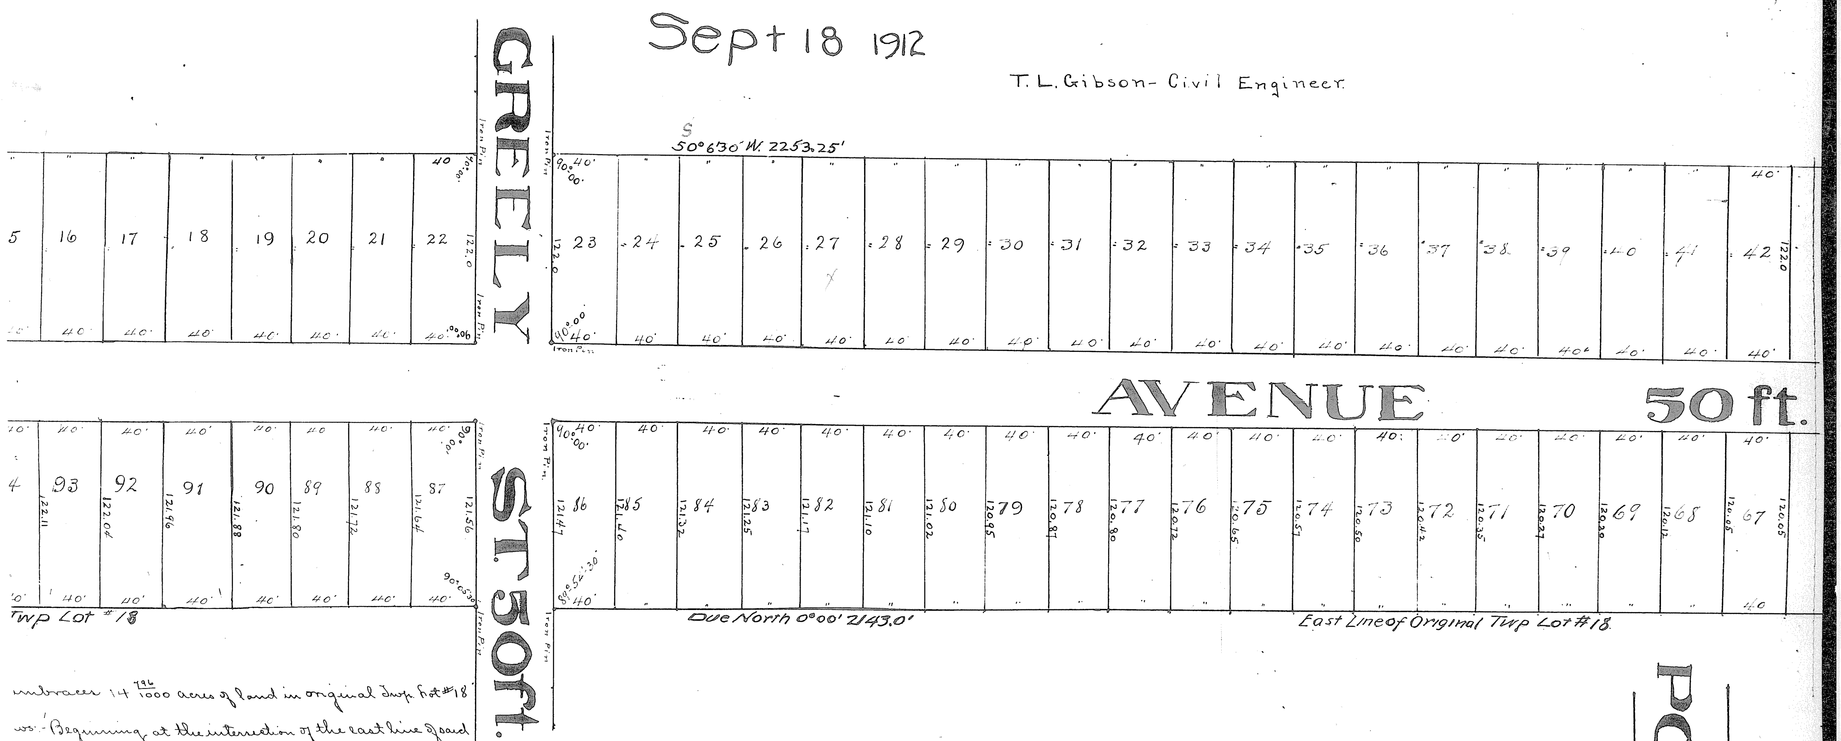

embraces 14 796/1000 acres of land in original Twp. Lot #18 to wit: Beginning at the intersection of the east line of said 00 along the east line of said lot #18 a distance of 2143.0 feet to an iron pin set in the south line of Poplar Street a distance of 291.12 feet to an iron pin set at the north east corner of lot along the east line of said New Center Allotment to an iron pin located in the north 45' E. a distance of 289.76 feet to a stone monument; thence continuing in said north line

J. L. Gibson, Surveyor.

Before me a Notary Public in and for said County personally came The Savings Deposit Bank by J. C. Hill its President and C. E. Blanchard its Secretary who are personally known to me ing of the foregoing plat to be its and their voluntary act and deed. In testimony whereof I have official seal at Elyria Ohio this 14 day of Dec. A.D. 1912. J. C. Crisp Notary Public (Seal)

the accompanying plat I find the same to be correct and sufficient monuments have been set Bellefield Avenue, dedicated with this plat

C. M. Theobald City Engineer
Date Jan 27 1913.

the City of Elyria Ohio by ordinance #1938 and passed the 18 day of Feby. A.D. 1913

A. O. Curtiss Clerk of Council
By Rose Moriarty Deputy

Received Feb. 25, 1913 At 3:25 P.M.
Recorded. Mar. 4 1913. E. A. Douglas, Recorder

VOL 8 P36 (504)