http://www.adultpdf.com
Created by TIFF To PDF trial version, to remove this mark, please register this software.

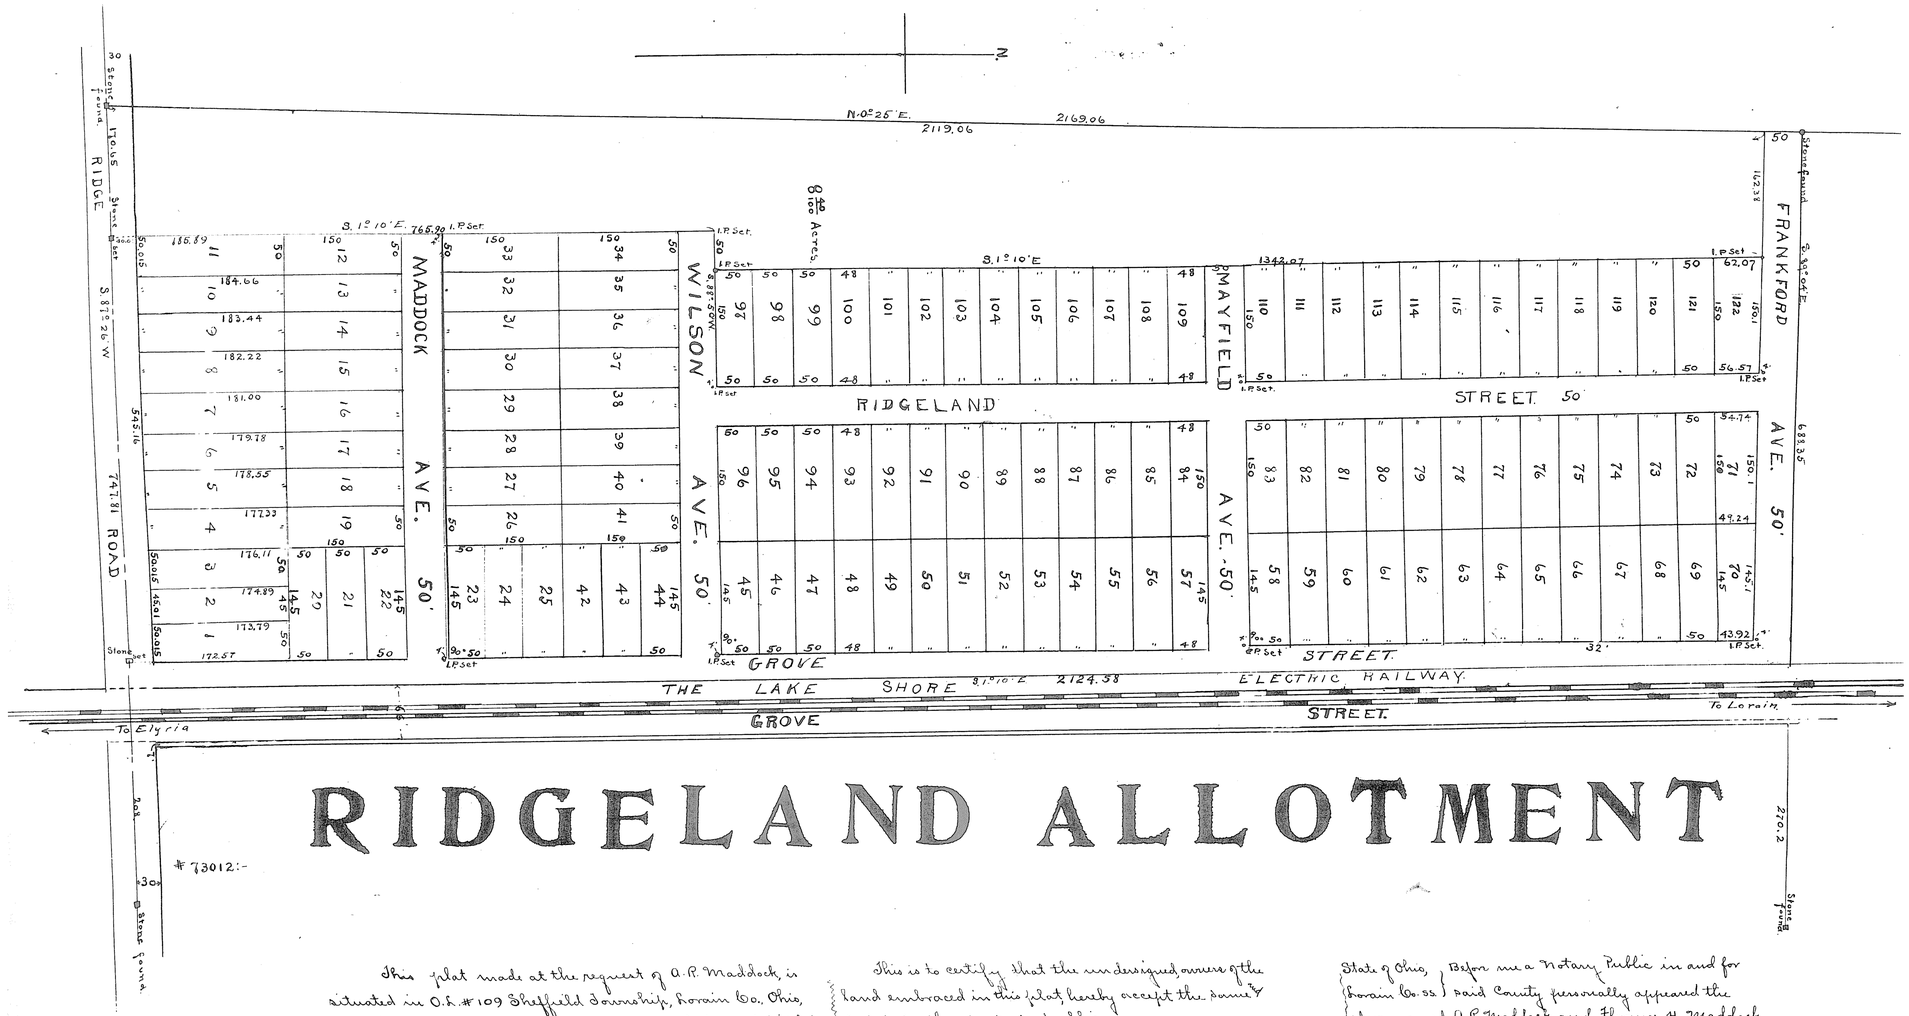

RIDGELAND ALLOTMENT

#73012:-

This plat made at the request of A.R. Maddock, is situated in O.L. #109 Sheffield Township, Lorain Co., Ohio, it embraces 35.356 acres of land, 26.956 acres being subdivided and 8.4 acres remaining in acreage. It is bounded by lines as shown on this map. Monuments were either found or set as shown. Measurements are in feet and decimals of a foot. All of which I certify to be correct.
Scale 1 inch = 100 feet. J.B. Nichols Surveyor.

This is to certify that the undersigned, owners of the land embraced in this plat, hereby accept the same & dedicate the streets to public.
Signed & acknowledged in presence of
Dora M. Harris
O.A. Brown
A.R. Maddock
Florence H. Maddock.

Approved this 12th. day of February 1914
D. N. Lewis Director of Public Service
Lorain, O.

State of Ohio, Lorain Co. ss. } Before me a Notary Public in and for said County personally appeared the above named A.R. Maddock and Florence H. Maddock his wife, who acknowledged that they did sign the above plat and that it was their free act and deed.
In testimony whereof I have hereunto set my hand and official seal at Lorain Ohio this 12th day of Feb. A.D. 1914
Geo. S. Glitsch Notary Public (Seal)

Received for Record April 4th. 1914 At 10^50 A.M.
Recorded April 16-1914 E. A. Douglas, Recorder.

#73220:-

City of Elyria, April 3, 1914 T.L.

I hereby certify that the accompanying West Avenue Addition of Lorain Park Black River in the City of Elyria, Ohio, of the City of Elyria by resolution adopted April 3-1914

This plat is the City of Elyria in a district authorized in a business district a business of public or Contemplating an act of the City Council

made and recorded by The City Facility Commission this 6th day of April

State of Ohio, Lorain Co. ss.
Maddock Mr. City who a
In testimony whereof
Approved April 10th 1914
I have hereunto set
Lorain Ohio set. Dated, O. 1914

VOL 8 PG 39 (505)