VOL 8 B47 (507)

I hereby certify that this
Black River, in the city of Lorain
that monuments are set. Dat
J. Chas N. Smith
by the lines of our alley, leading
Court and alley to public
State of Ohio, Lorain County
Chas. N. Smith, who acknowledge
deed for the purposes therein
I hereby certify that
Brown and subdivided the
I hereby certify that
as a public street of said

VOL 8 B47 (507)

Survey map of Charles A. Fishburn farm. Made at the request of John Cowley, Admr.
O.L. #59-60-61 Eaton Twp.
Lorain Co. Ohio
Oct. 5, 1914 T. L. Gibson C.E.
Scale 1" = 200 feet

For Decree of Registration accompanying This Plat See Registered Title, Vol. 1, Page 1.

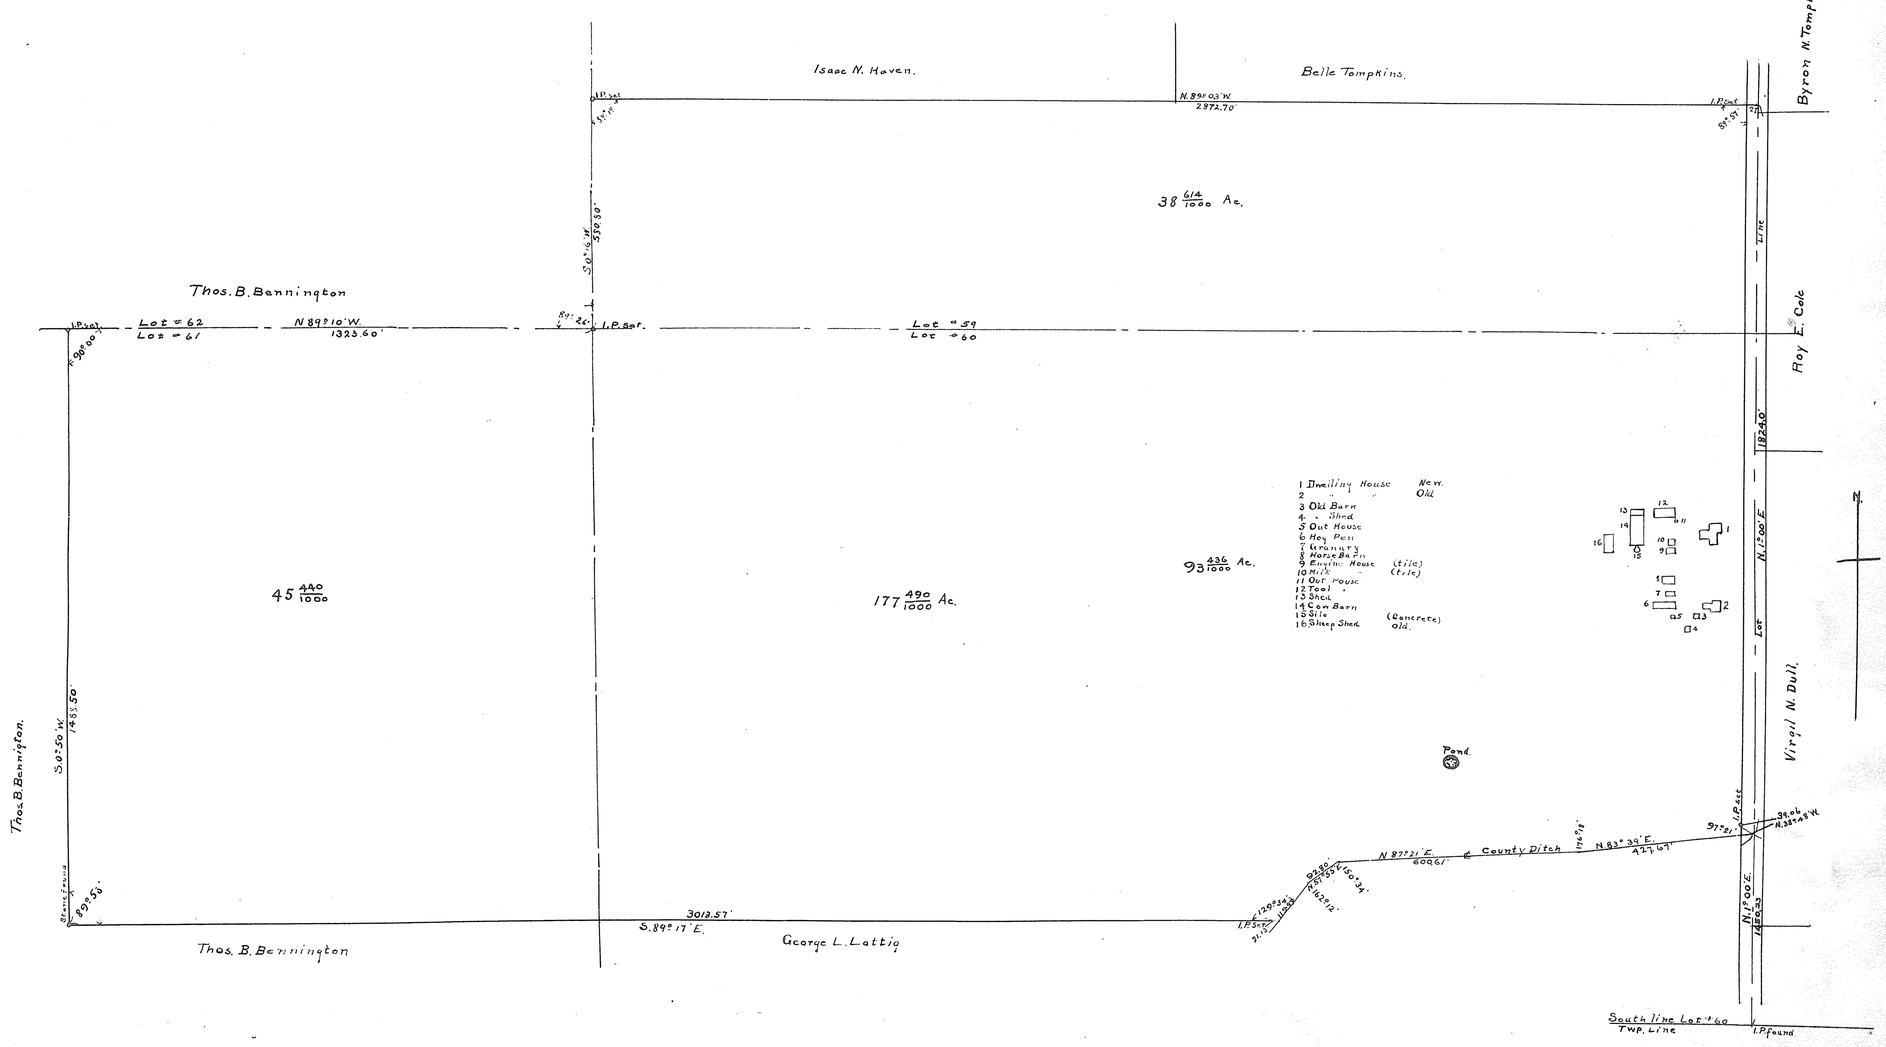

47

http://www.adobe.com
Created by THF To PDF trial version, to remove this mark, please register this software.