VOL 8 Pg 56 (509)

VOL 8 Pg 56 (509)

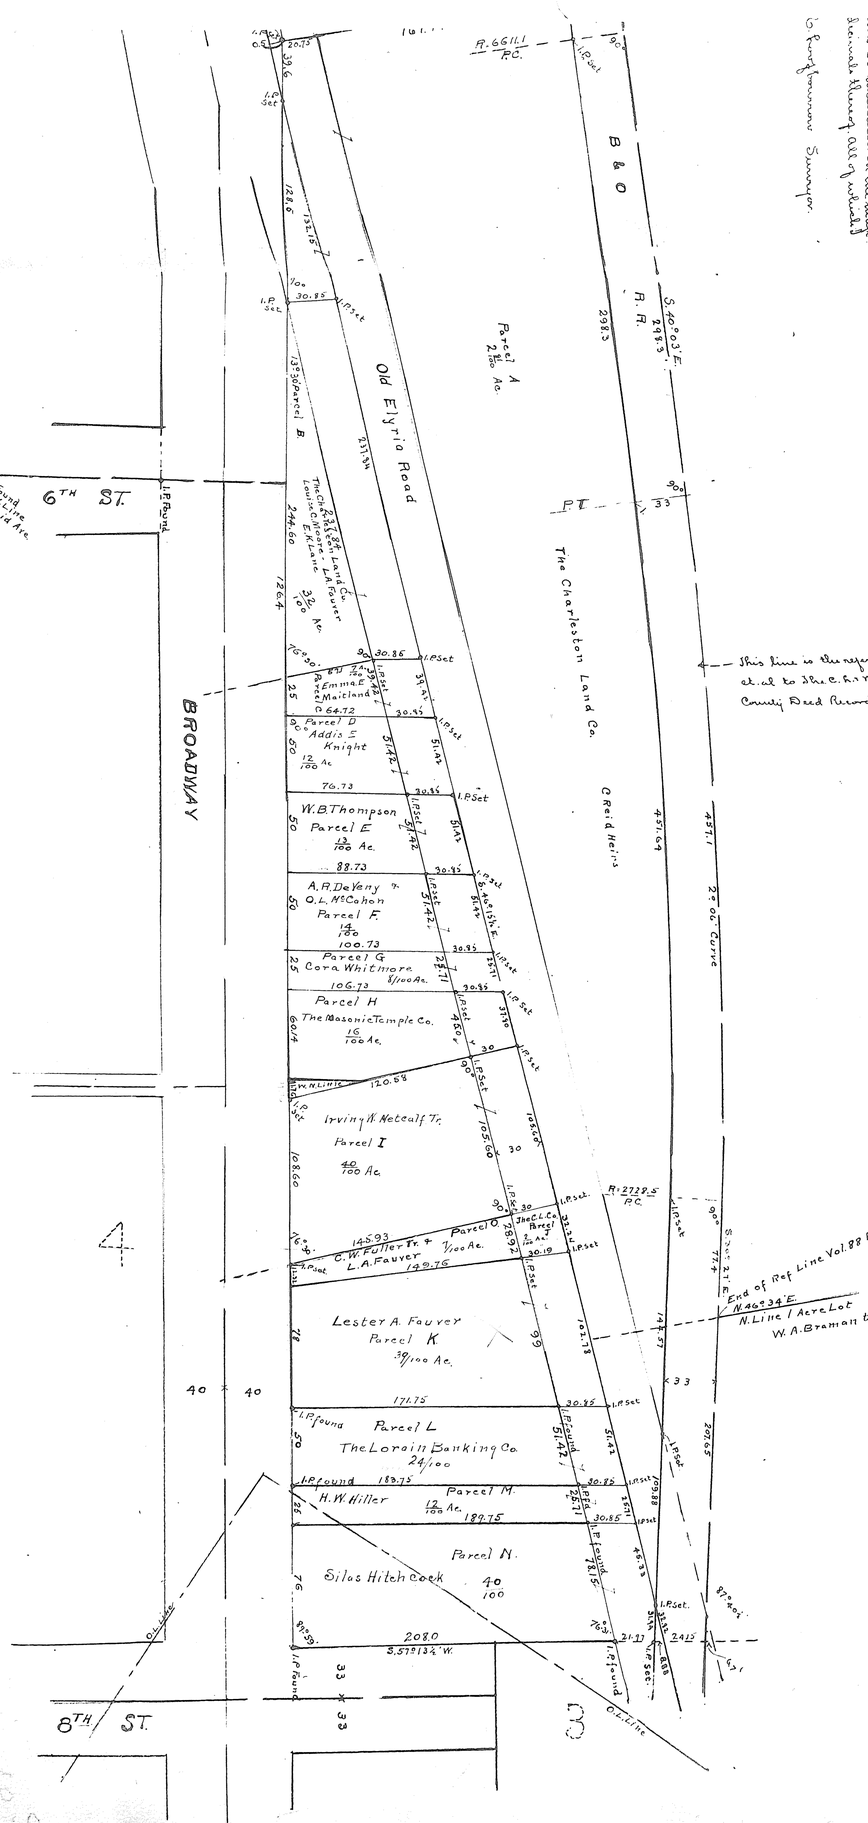

This line is the reference line described in deed from C. C. Reid et. al to The C. & N. W. R. R. Co. and recorded in Vol. 88 P. 541 Lorain County Deed Records

#84574.

The State of Ohio. Lorain County ss.
The Charleston Land Company, Plaintiff
Against
Anna Reid Bissell et al. Defendant

In the Common Pleas Court. April Term 1916
Decree: October 6, 1916. Journal Vol. 50 Page 142
Certified Copy of Journal Entry.
Civil Action

Be it remembered in the case of The Charleston Land Company vs. Anna Reid Bissell, et al. being Case Number 14044, Common Pleas Court of Lorain County, Ohio, Journal No. 50 page 142 among other things appears the following:-

The Court further finds that a true and correct Map or Plat showing the boundaries of the various parcels of land hereinafter designated and described, the center line of the old Elyria Road, so called, and the boundaries thereof is hereto attached marked "Exhibit A" and made a part hereof, said Map or Plat to be recorded in the office of the Recorder of Plats of Lorain County, Ohio, as hereinafter provided, but a record thereof shall not be required in the office of the Clerk of the Court of Common Pleas of Lorain County, Ohio, which record of said map is accordingly dispensed with.

It is further ordered that the Clerk of this Court cause a certified copy of so much of this decree as relates to the Map or Plat hereto attached and also a copy of the Plat or Map to be recorded in the office of the Recorder of Deeds and Plats.

The State of Ohio } S. Wm. H. Oldham, Clerk of the Court of Common Pleas within and for said County, and in
Lorain County ss. } whose custody the files, journals and records of said Court are required by the laws of the State of Ohio to be kept, hereby certify, that the foregoing is taken and copied from the journals of the proceedings of said Court, within and for said County, and that said foregoing copy has been compared by me with the original Entry of said Journal, and that the same is a correct transcript thereof, and the attached Map is a correct copy of the Map attached to said Journal Entry, all in so far as the same relates to said Map or Plat.

In testimony whereof, I do hereto subscribe my name officially and affix the seal of said Court at the Court House in Elyria, in said County this 11th. day of October A.D. 1916

Wm. H. Oldham Clerk (Seal)
By H. Tyffele Deputy.

Recorded for Record Oct. 23rd 1916 At 9 30 A.M. Recorded Nov. 2nd 1916. Geo. H. Chamberlain, Recorder.

56

http://www.audgbd.com
Created by TIFF To PDF trial version, to remove this mark, please register this software