MICRO FILM ROLL NO. #1-B

VOL 8 Pg 60 (510)

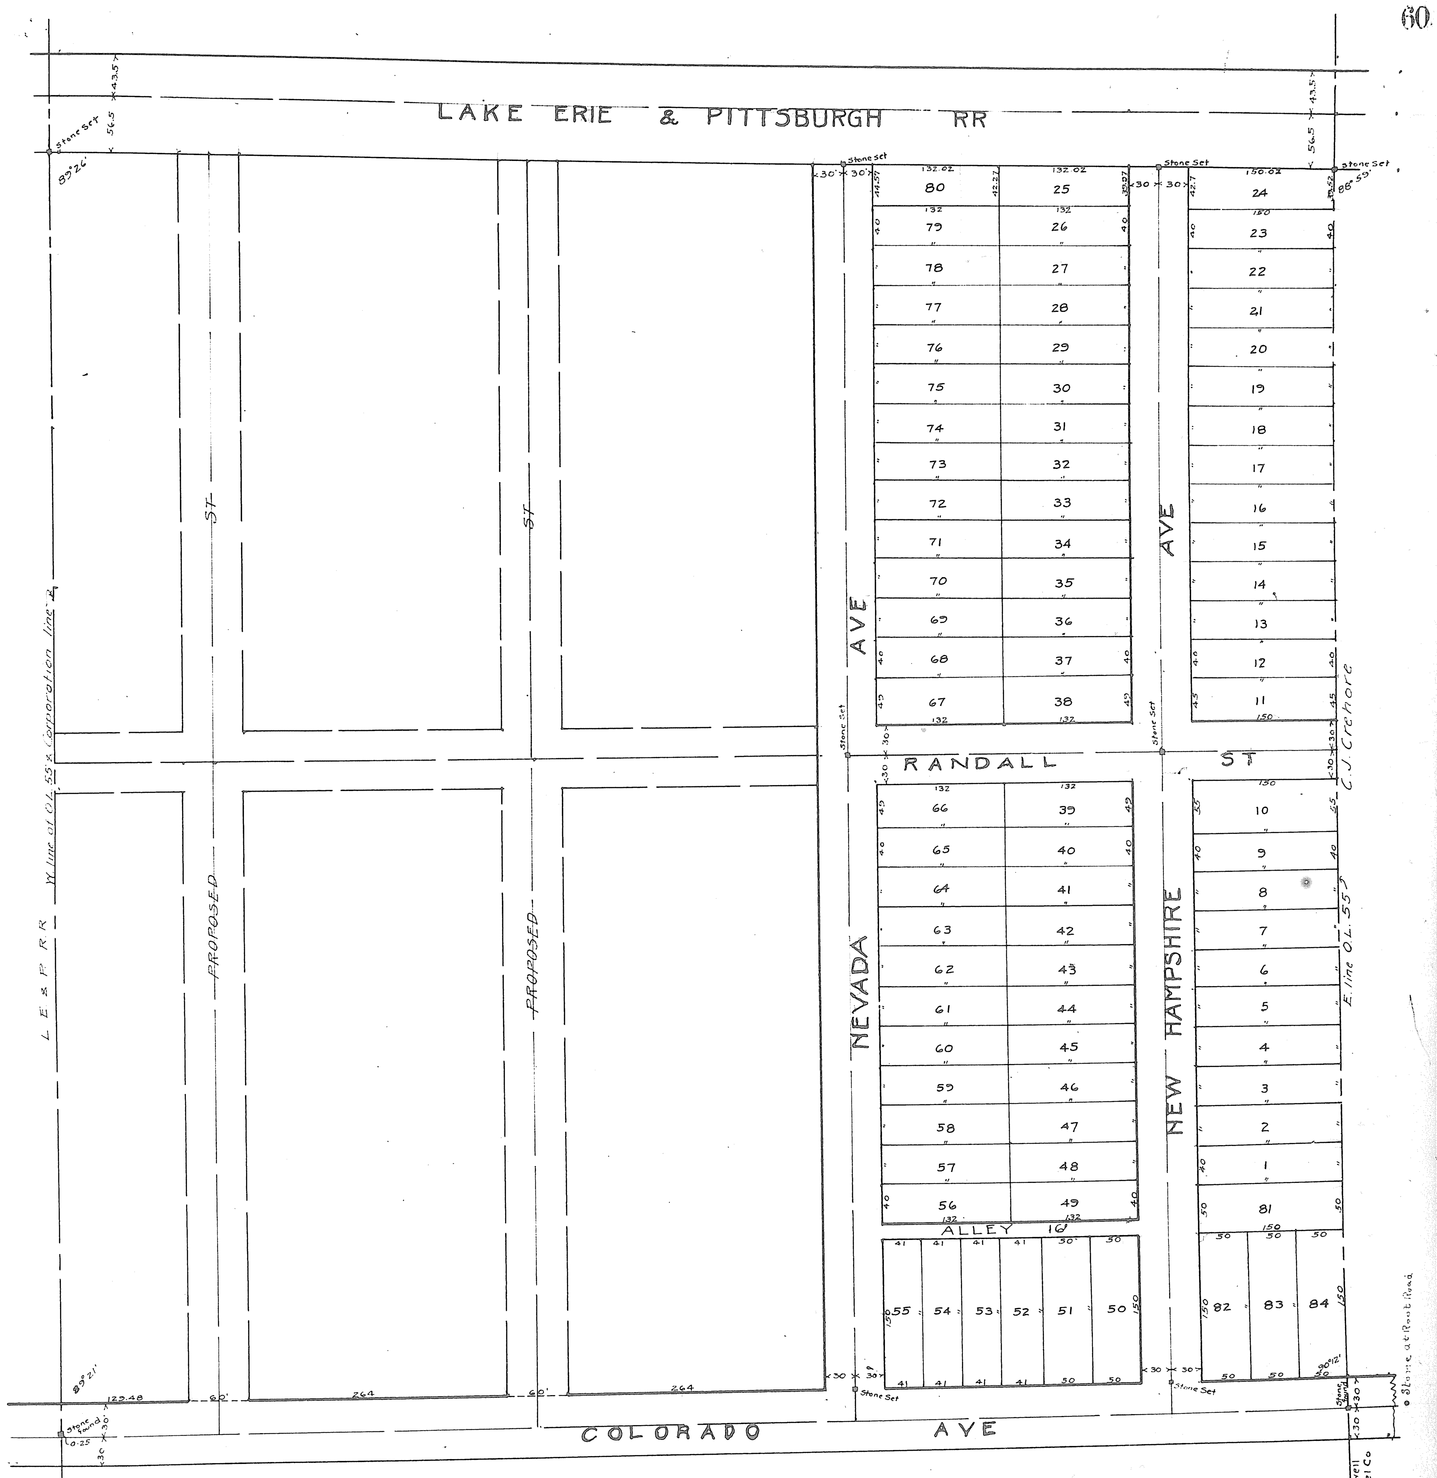

GEORGE RANDALL'S SUBDIVISION

Scale - 1" - 80'

#56054

IN SHEFFIELD TWP. LORAIN CO. OHIO

This sub-division made at the request of George Randall embraces 15.63 acres of land situated in the east middle part of lot 55 on a final survey of Sheffield Township and is bounded by lines as shown on the plat. Colorado Avenue is an established street, Nevada Avenue, New Hampshire Avenue & Randall Street are new streets and are to be hereby dedicated to public use, together with the 16 ft. alley. Stone monuments were found or set at all points so indicated on the plat. Measurements are shown in feet and decimals thereof. I certify the same to be correct. E. G. Bourbourrow, Surveyor & C.E.

The undersigned owners of the land embraced in this sub-division hereby accept this plat of the same and dedicate to public use New Hampshire Avenue, Nevada Avenue, Randall Street & the 16 foot alley as shown.

George Randall. Fred Kline.

State of Ohio } Before me a Notary Public, in and for said County personally appeared the above
Lorain County ss } named George Randall and Fred Kline who acknowledged that they did sign the
foregoing plat and that the same was their free act and deed. In testimony whereof I have here-
unto set my hand and affixed my official seal this 1st. day of February, A.D. 1917.

C. E. Van Deusen Notary Public (Seal)

This is to certify that the foregoing plat has been approved this day by the Director of Public Service of the City of Lorain, Ohio, acting as platting commission of said City.

Witness my hand this 31st. day of January A.D. 1917. R. J. Horn, Director of Public Service

Received Feb. 1st-1917 at 4.20 P.M.
Recorded Feb. 9 1917 Geo. H. Chamberlain, Recorder.

VOL 8 Pg 60 (510)