VOL 9 B 2 (511)

2

Exhibit "B"
#87088

MAP SHOWING
AVON LAKE TOWNSHIP
LORAIN CO. OHIO

SCALE 1" = 400' JULY, 11, 1910

C.H. LAWRENCE C.E.

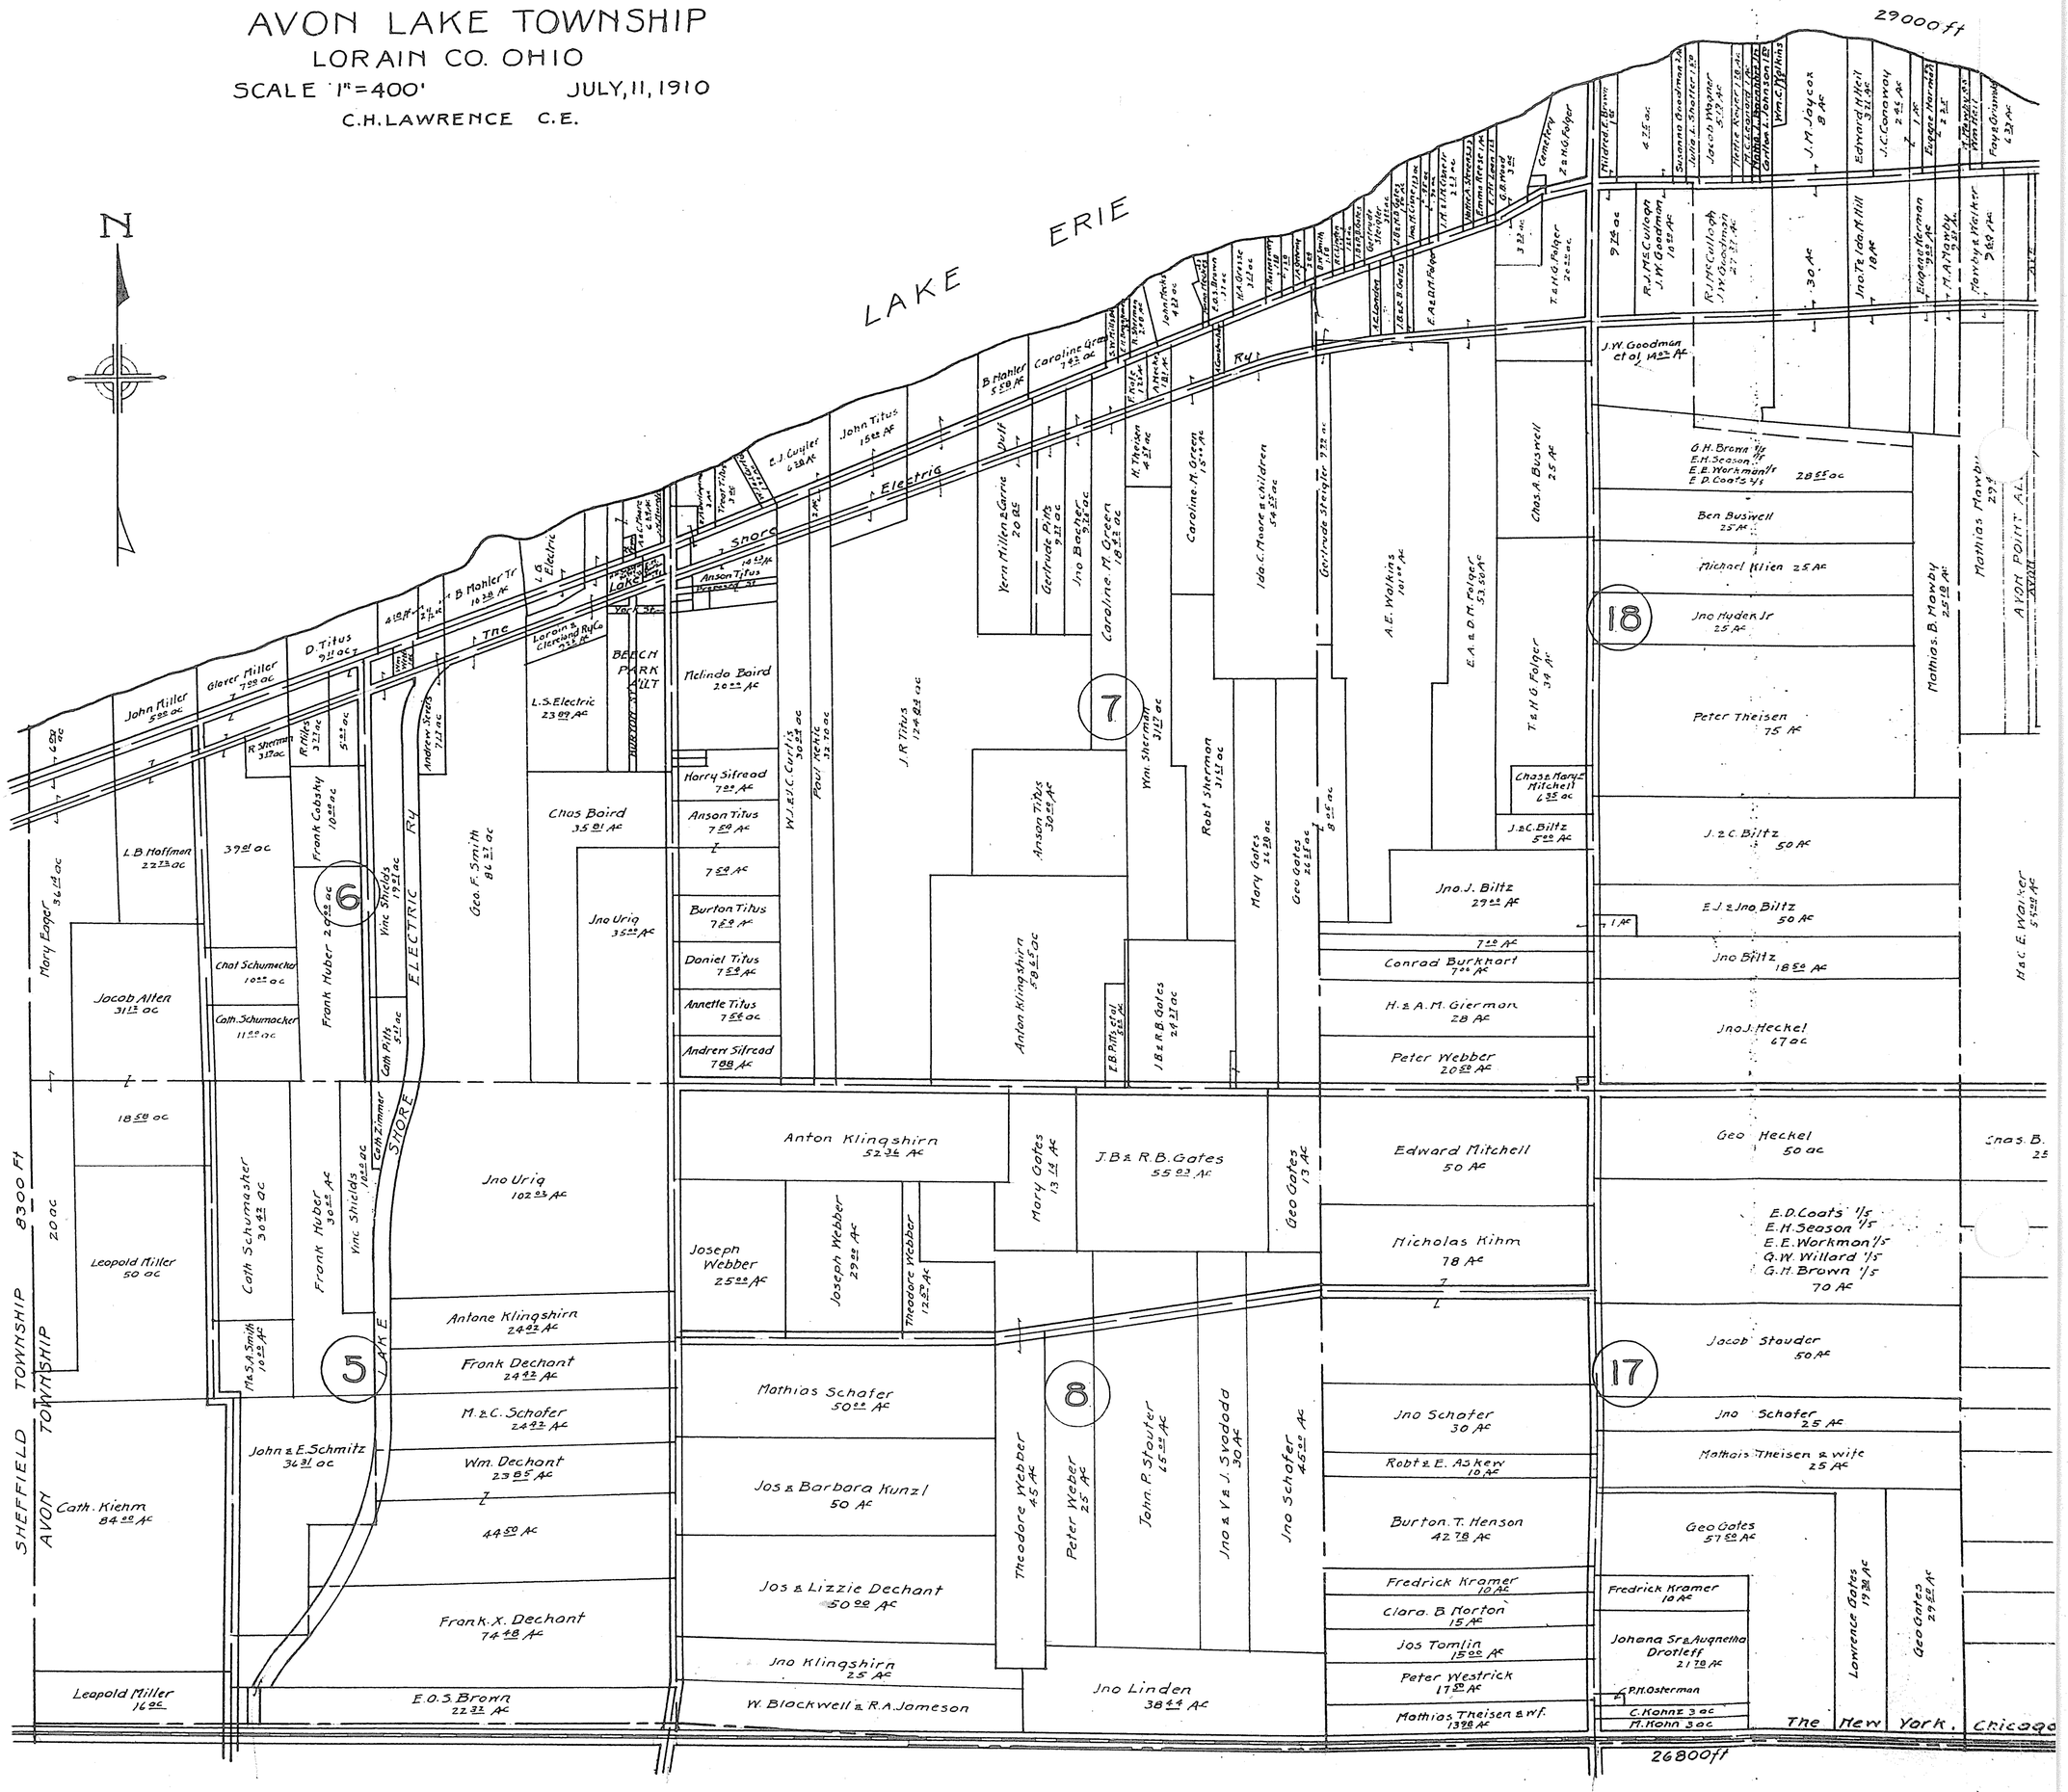

Received for record April, 5th, 1917 8:30 P.M.
Recorded April 16, 1917. Geo. H. Chamberlain, Recorder
For record of proceedings relating to this plat see Miscellaneous Deed Vol 6, Pg 522

Note:- This map reduced from origonal to 1" = 800'

VOL 9 B 2 (511)

http://www.artofpdf.com
Created by TIFF To PDF trial version, to remove this mark, please register this software.

http://www.adultpdf.com
Created by TIFF To PDF trial version, to remove this mark, please register this software.

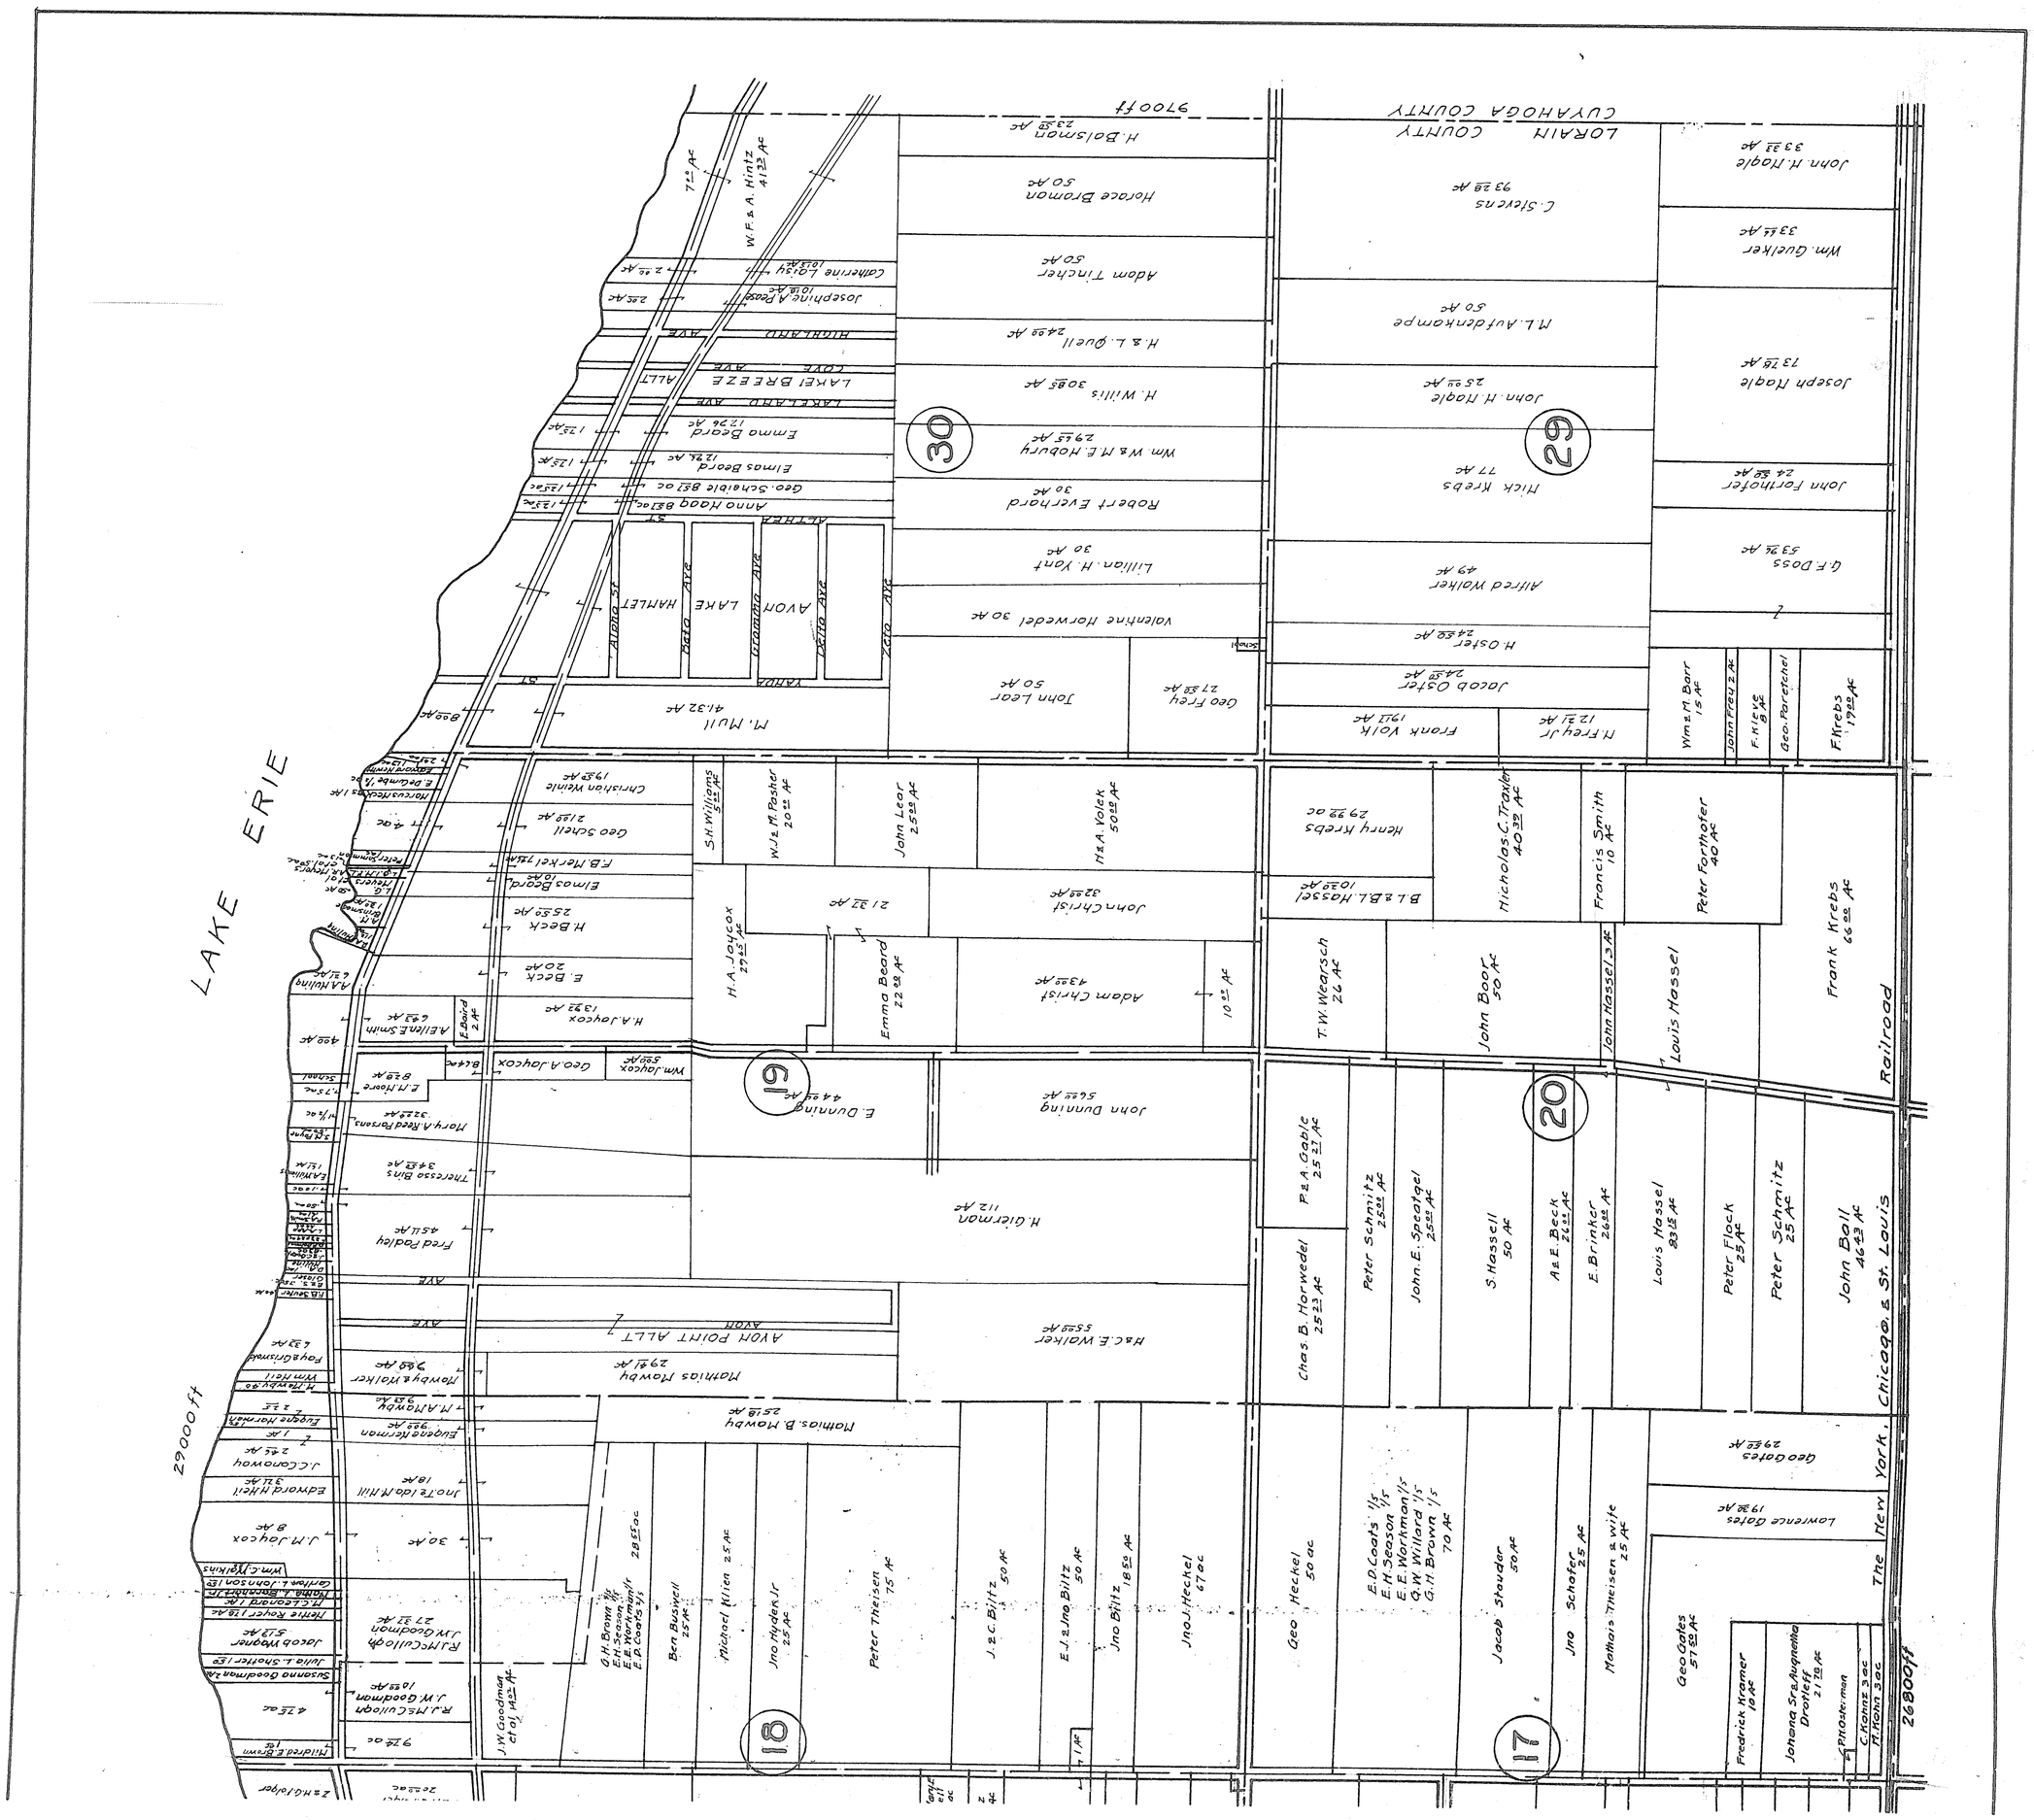
LORAIN COUNTY
CUYAHOGA COUNTY
9700 ft
LAKE ERIE
Chicago & St. Louis Railroad
The New York
29
30
20
19
18
17
Frank Krebs
Louis Hassel
John Boor
Nicholas C. Traxler
Peter Forthofer
Francis Smith
Henry Krebs
Adam Christ
John Christ
Emma Beard
Peter Schmitz
John Ball
Louis Hassel
Peter Flock
E. Brinkert
A & E. Beck
S. Hassell
John E. Speargel
Chas. B. Horwedel
P. & A. Gable
John Dunning
H. Girman
Mathias Howby
Mathias Theisen & wife
Jacob Shauder
Jno Schafer
Geo. Hechel
Jno. J. Hechel
Jno Bilitz
E. J. & Jno Bilitz
J. & C. Bilitz
Peter Theisen
Michael Klein
Jno Hyden Jr
Ben Bushell
Geo Gates
Lawrence Gates
Fredrick Kramer
Johana Sra. Augusta Drotleff
Frank Krebs
Geo. Porschel
Geo. Dass
Alfred Walter
Alick Krebs
Joseph Hoale
John H. Hoale
Wm. Guelker
John H. Hoale
Horace Bromon
Adam Tincher
Robert Everhard
Lillian H. Yant
Valentine Horwedel
Jacob Oster
H. Oster
Geo. Frey
John Leor
M. Mull
Wm. & M. E. Hobury
H. Willis
H. & L. Quell
Emmo Beard
Geo. Schaible
Anno Hoag
Elmos Beard
Geo Schell
Christian Weinle
H. Beck
E. Beck
H. A. Joycox
Wm Joycox
Geo A. Joycox
E. Dunning
Fred Fodley
Theresa Bias
Mary A. Stedhman
L. R. Moore
Mary Trotter
Mathias Howby
Mathias B. Howby
H. & E. Wolker
Avon Point Alley
Avon
Lake
Hamlet
Alpha St.
Beta Ave
Gamma Ave
Delta Ave
Zeta Ave
Yanda St.
Alpha St.
Lakeland Ave
Lake Breeze Alley
Cove Ave
Highland Ave
Joseph A. Page
Catherine Lorish
W. F. & A. Hintz
7½ Ac.
Wm. F. Barr
Jacob Frey
Frank Volk
F. Krebs
Geo. Porschel
F. Kiefer
John Hassel
Geo Gates
Lawrence Gates
Fredrick Kramer
Johana Sra. Augusta Drotleff
Frank Krebs
Geo. Hechel
E. P. Coats
E. H. Sexton
E. E. Wolfman
G. W. Willard
G. H. Brown
Jacob Shauder
Jno Schafer
Mathias Theisen & wife
Geo Gates
Michael Klein
Jno Hyden Jr
Ben Bushell
Peter Theisen
J. & C. Bilitz
E. J. & Jno Bilitz
Jno Bilitz
Jno J. Hechel
J. W. Goodman
R. J. McCullough
J. W. Goodman
Fred McCullough
J. W. Goodman
Jacob Wagner
Julia L. Sherter
Susanna Goodman
Hattie Roeder
Frederick Roeder
Hattie A. Brownson
Carlton L. Brownson
Wm. C. Wilkins
J. M. Joycox
Edward Hill
J. Conway
Mary Hoag
Eugene Norman
Eugene Norman
Mary Hoag
Mary Hoag
Fourgrinnie
Mary Hoag
Mary Hoag
Mary Hoag