VOL 9 B5 (512)

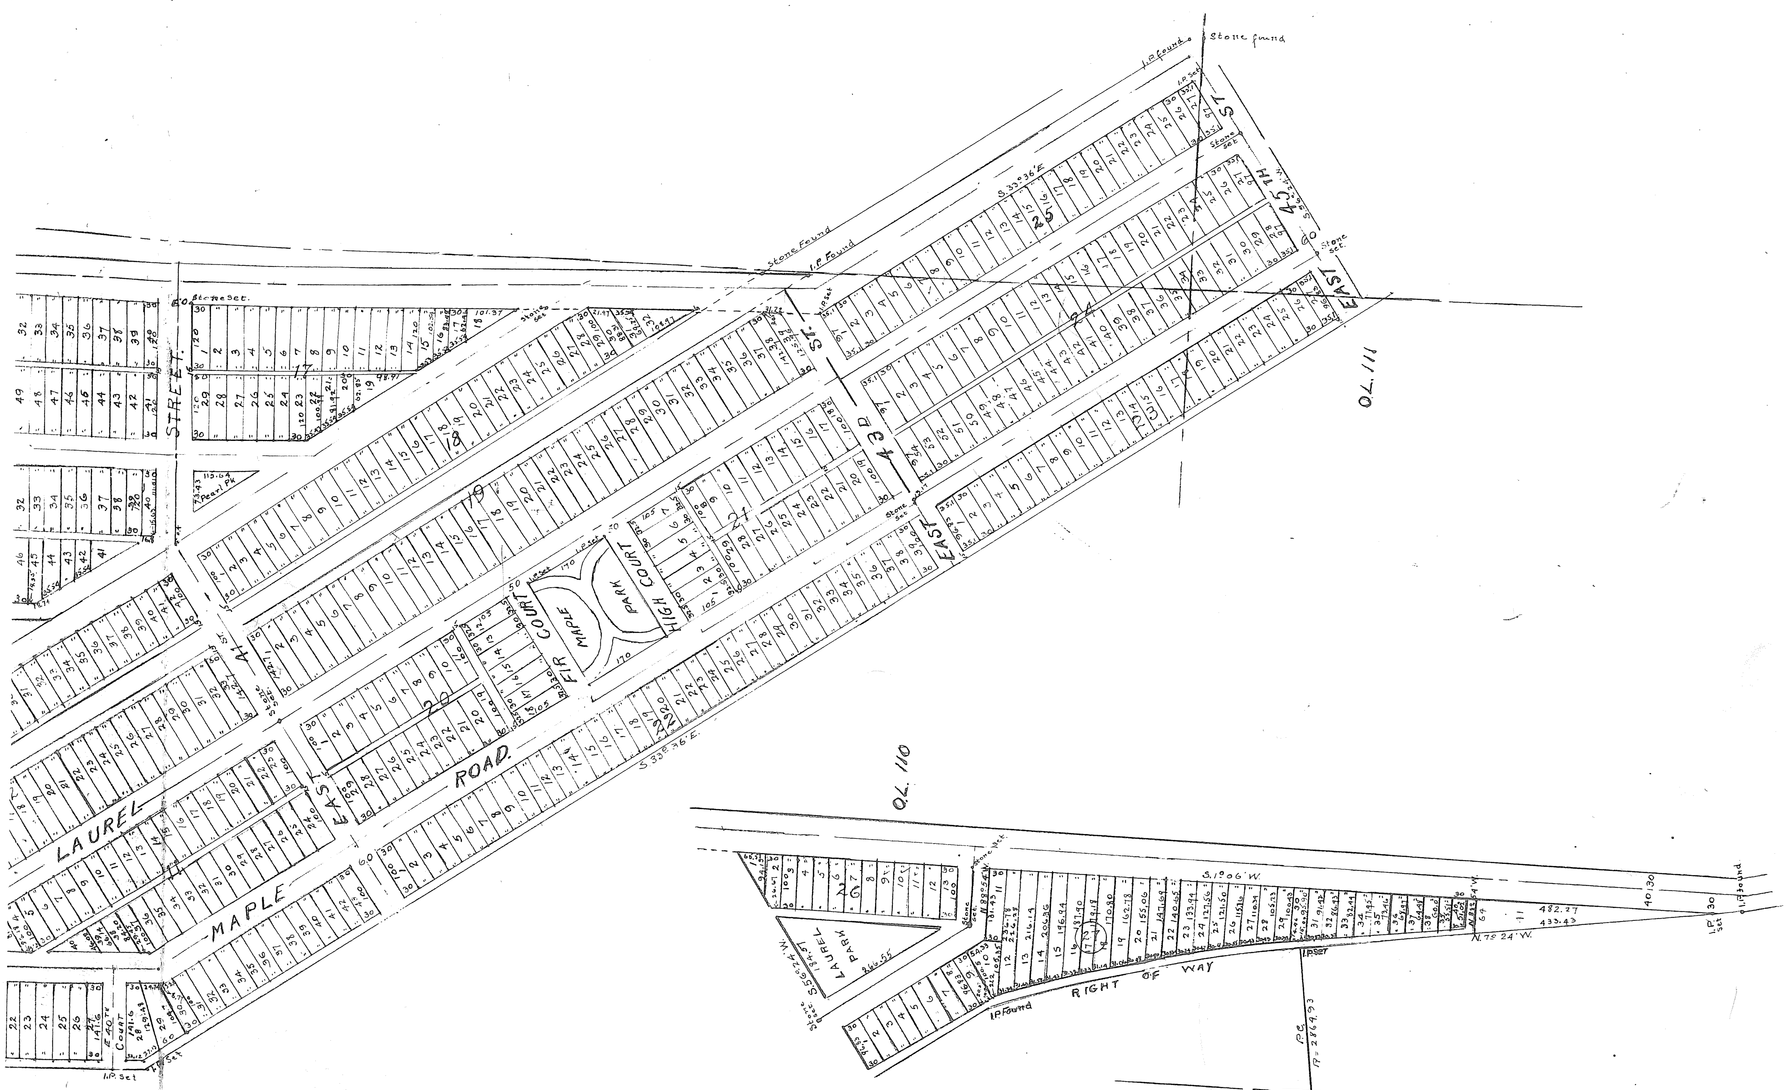

* 87937 :-

Central Division

IN SHEFFIELD T'W'P. LORAIN CO., OHIO.

Scale 1 inch = 150 feet.

This plat made at the request of The International Realty Co., embraces 143.5 acres of land in Lots 101, 102, 105, 106, 110, 111, original survey of Sheffield Twp. Lorain Co. O. as follows:- 77.36 acres in Lot 101, 1.6 acres in Lot 102, 2.8 acres in Lot 105, 51.92 acres in Lot 106, 8.61 acres in Lot 110, and 1.21 acres in Lot 111. Boundary lines are as shown hereon. Pearl Avenue is an established highway 60 feet wide. An additional ten feet on the westerly side of said street is to be dedicated by this plat. The center line of E. 36th St. is the south corporation line of the City of Lorain O. and the south half of the street is to be dedicated as shown. Monuments were either found or set as indicated. Measurements are in feet or decimals thereof. All of which I certify to be correct.

E. C. Loofbourrow Civil Engineer.

This is to certify that the foregoing plat has been approved this day by the Director of Public Service of the City of Lorain, O., acting as Platting Commission of said City. Witness my hand this 15th. day of May 1917. A. J. Horn Director of Public Service.

This is to certify that the undersigned The International Realty Co. a corporation and Chas. C. Beingesser owners of the land embraced in this plat, hereby accept same and dedicate the streets, alleys and parks as shown to public use.

The International Realty Co. (Corp. Seal)
By S. J. Wirtz Pres.
Chas. C. Beingesser
C. W. Brainard Secy

State of Ohio
Lorain Co. ss } Before me a Notary Public in and for said County personally appeared the above named S. J. Wirtz and C. W. Brainard President and Secretary respectively of The International Realty Co. a corporation, who acknowledged that they did sign and seal the above instrument and that the same is their free act and deed as officers of said corporation. In witness whereof I have hereunto set my hand and affixed my official seal at Lorain, O., this 4th day of May 1917.

C. E. Van Dadesen Notary Public (Seal)

State of Ohio
Lorain County ss. } Before me a Notary Public in and for said County personally appeared the above named Chas. C. Beingesser who acknowledged that he did sign the above plat and that the same is his free act and deed. In witness whereof I have hereunto set my hand and seal this 7th day of May 1917.

F. A. Sanford Notary Public (Seal)

For vacation of alley see Deed Vol 641, # 490480 Page 197
" " " " " Deed Vol 657, # 496439 " 208
" " " " " Deed Vol 559, # 501763 " 93
660

Received May 18th 1917 At 8^00 A.M.
Recorded June 20th " Geo. H. Chamberlain Recorder.

VOL 9 B5 (512)

http://www.ohiohelp.com
Created by TIFF TO PDF trial version, to remove this mark, please register this software.

VOL 9 PG 5 (512)

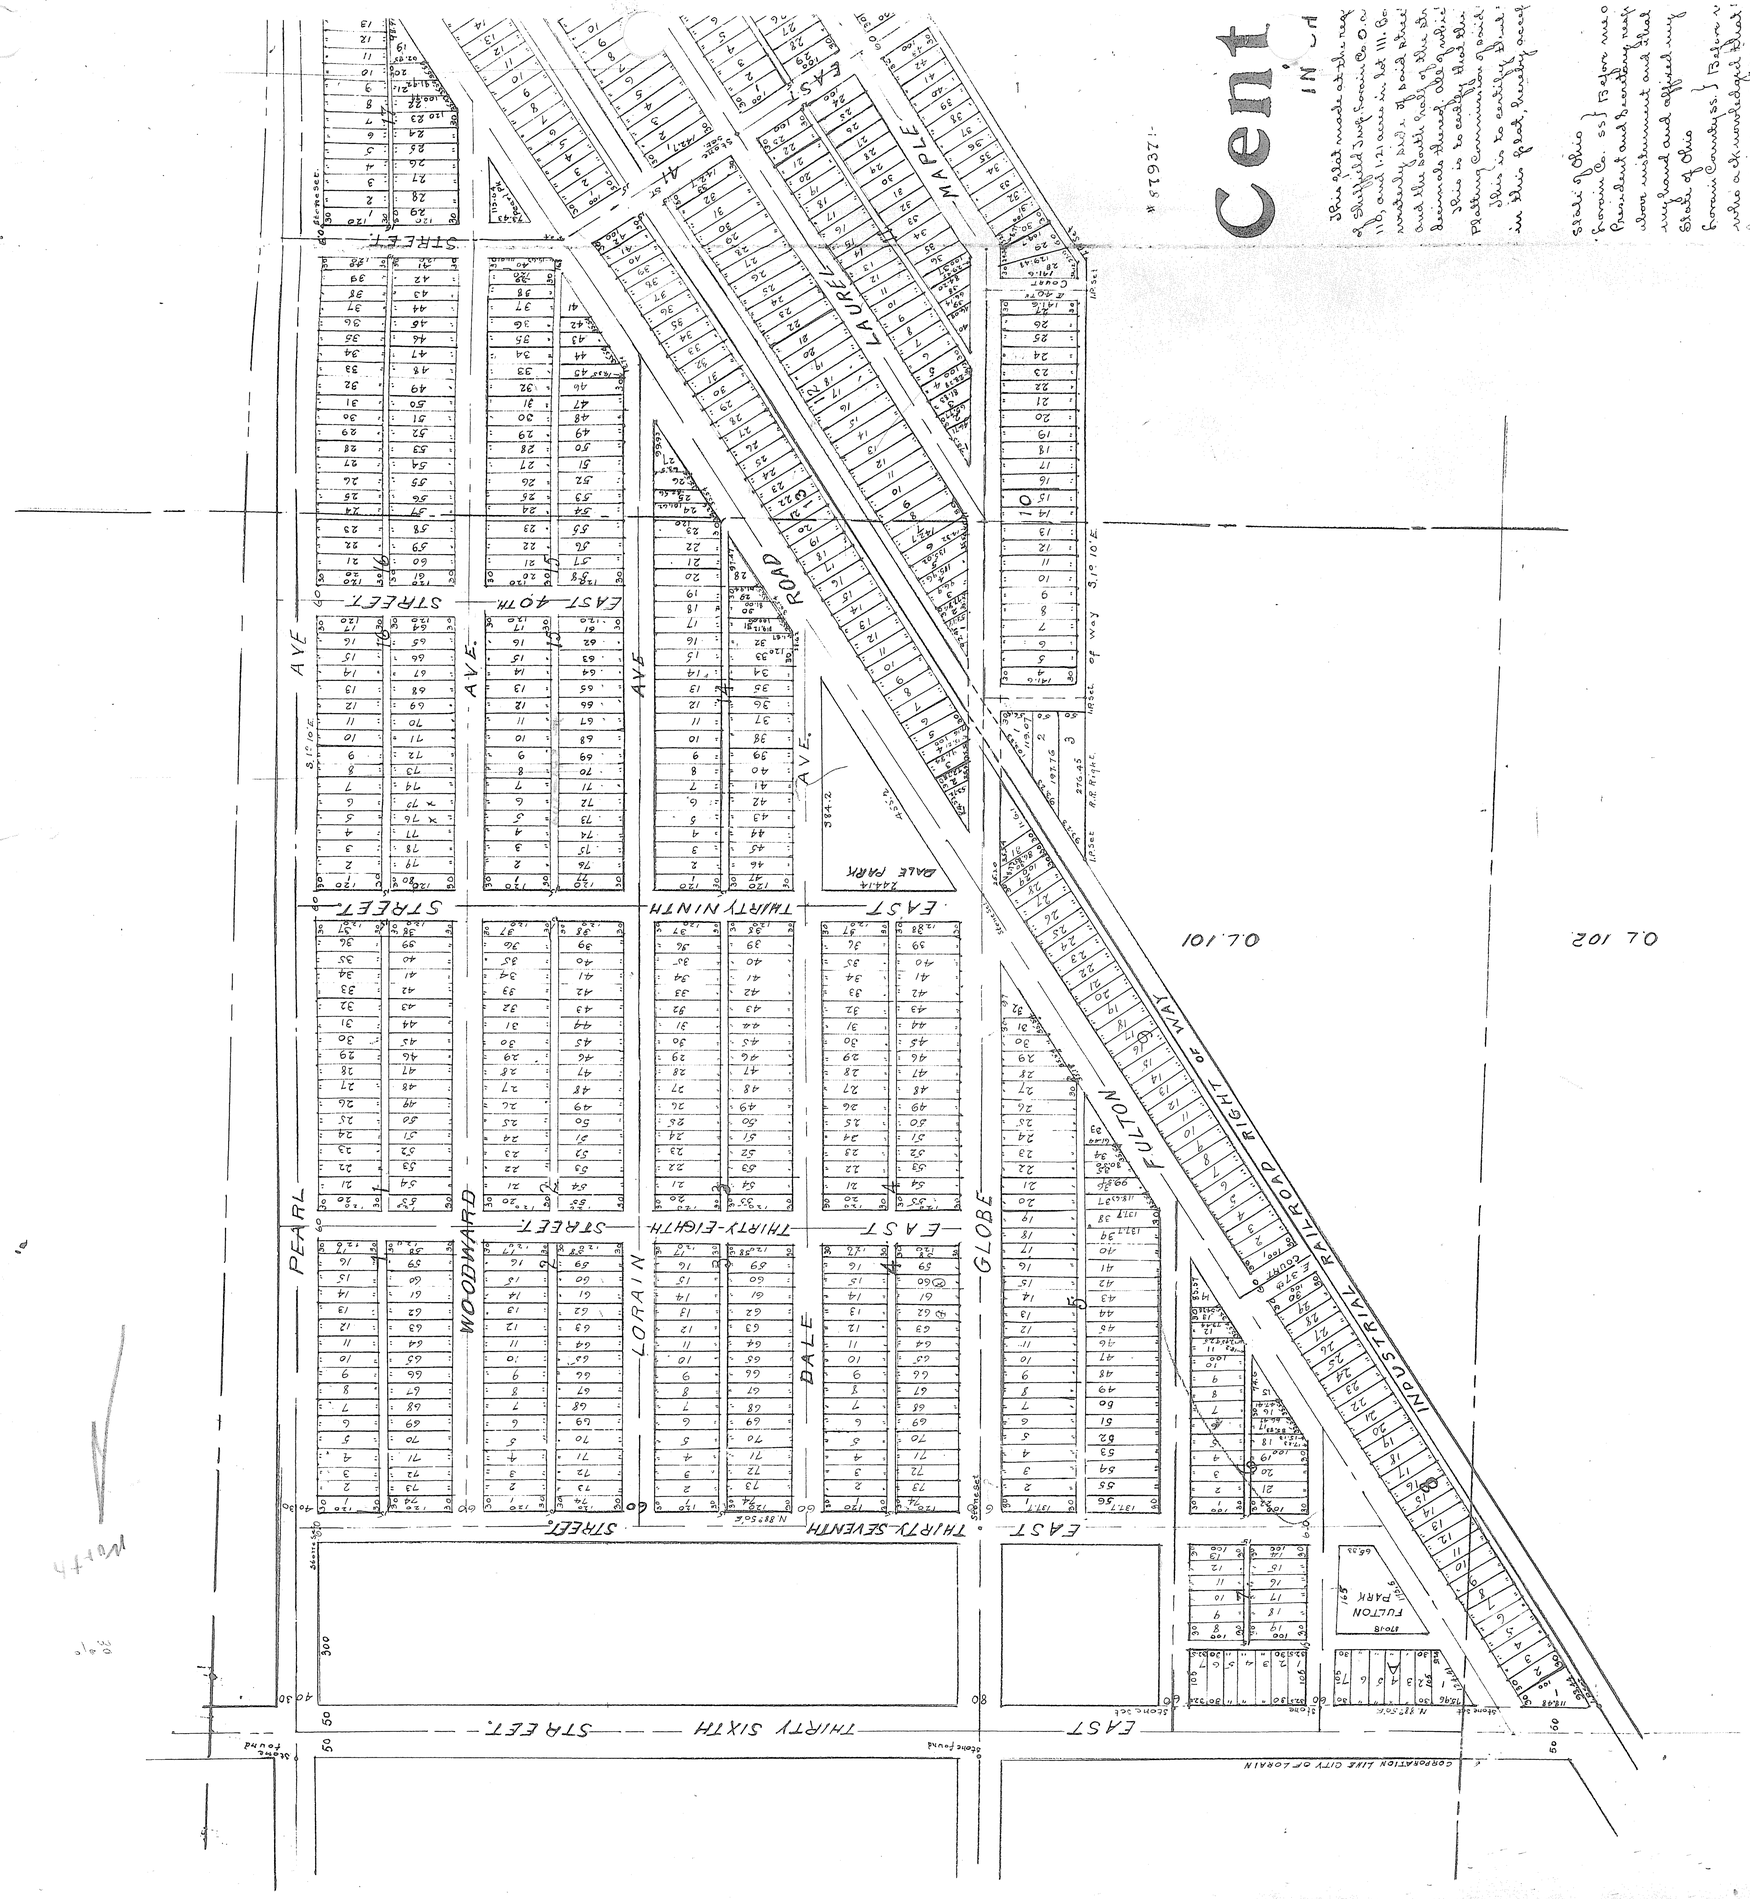

Cent

IN

This plat made at the req of Shinfield Imp. Co. of O. on 110, and 121 acres in Lot 111, Co. township, Ohio. It said street and the south half of the st. Resume street 66½ wide. This is to certify that the Platting Commission of Lorain in this plat, January 22nd

State of Ohio
Lorain Co. ss } Before me a Prosecutor and Recording ment, the instrument and that my hand and affixed my State of Ohio
Lorain County, ss. } Before me a the above and foregoing plat, I have set my hand and

VOL 9 PG 5 (512)

http://www.adobe.com
Created by TIFF To PDF trial version, to remove this mark, please register this software.