VOL 9 PG 6 (513)

VOL 9 PG 6 (513)

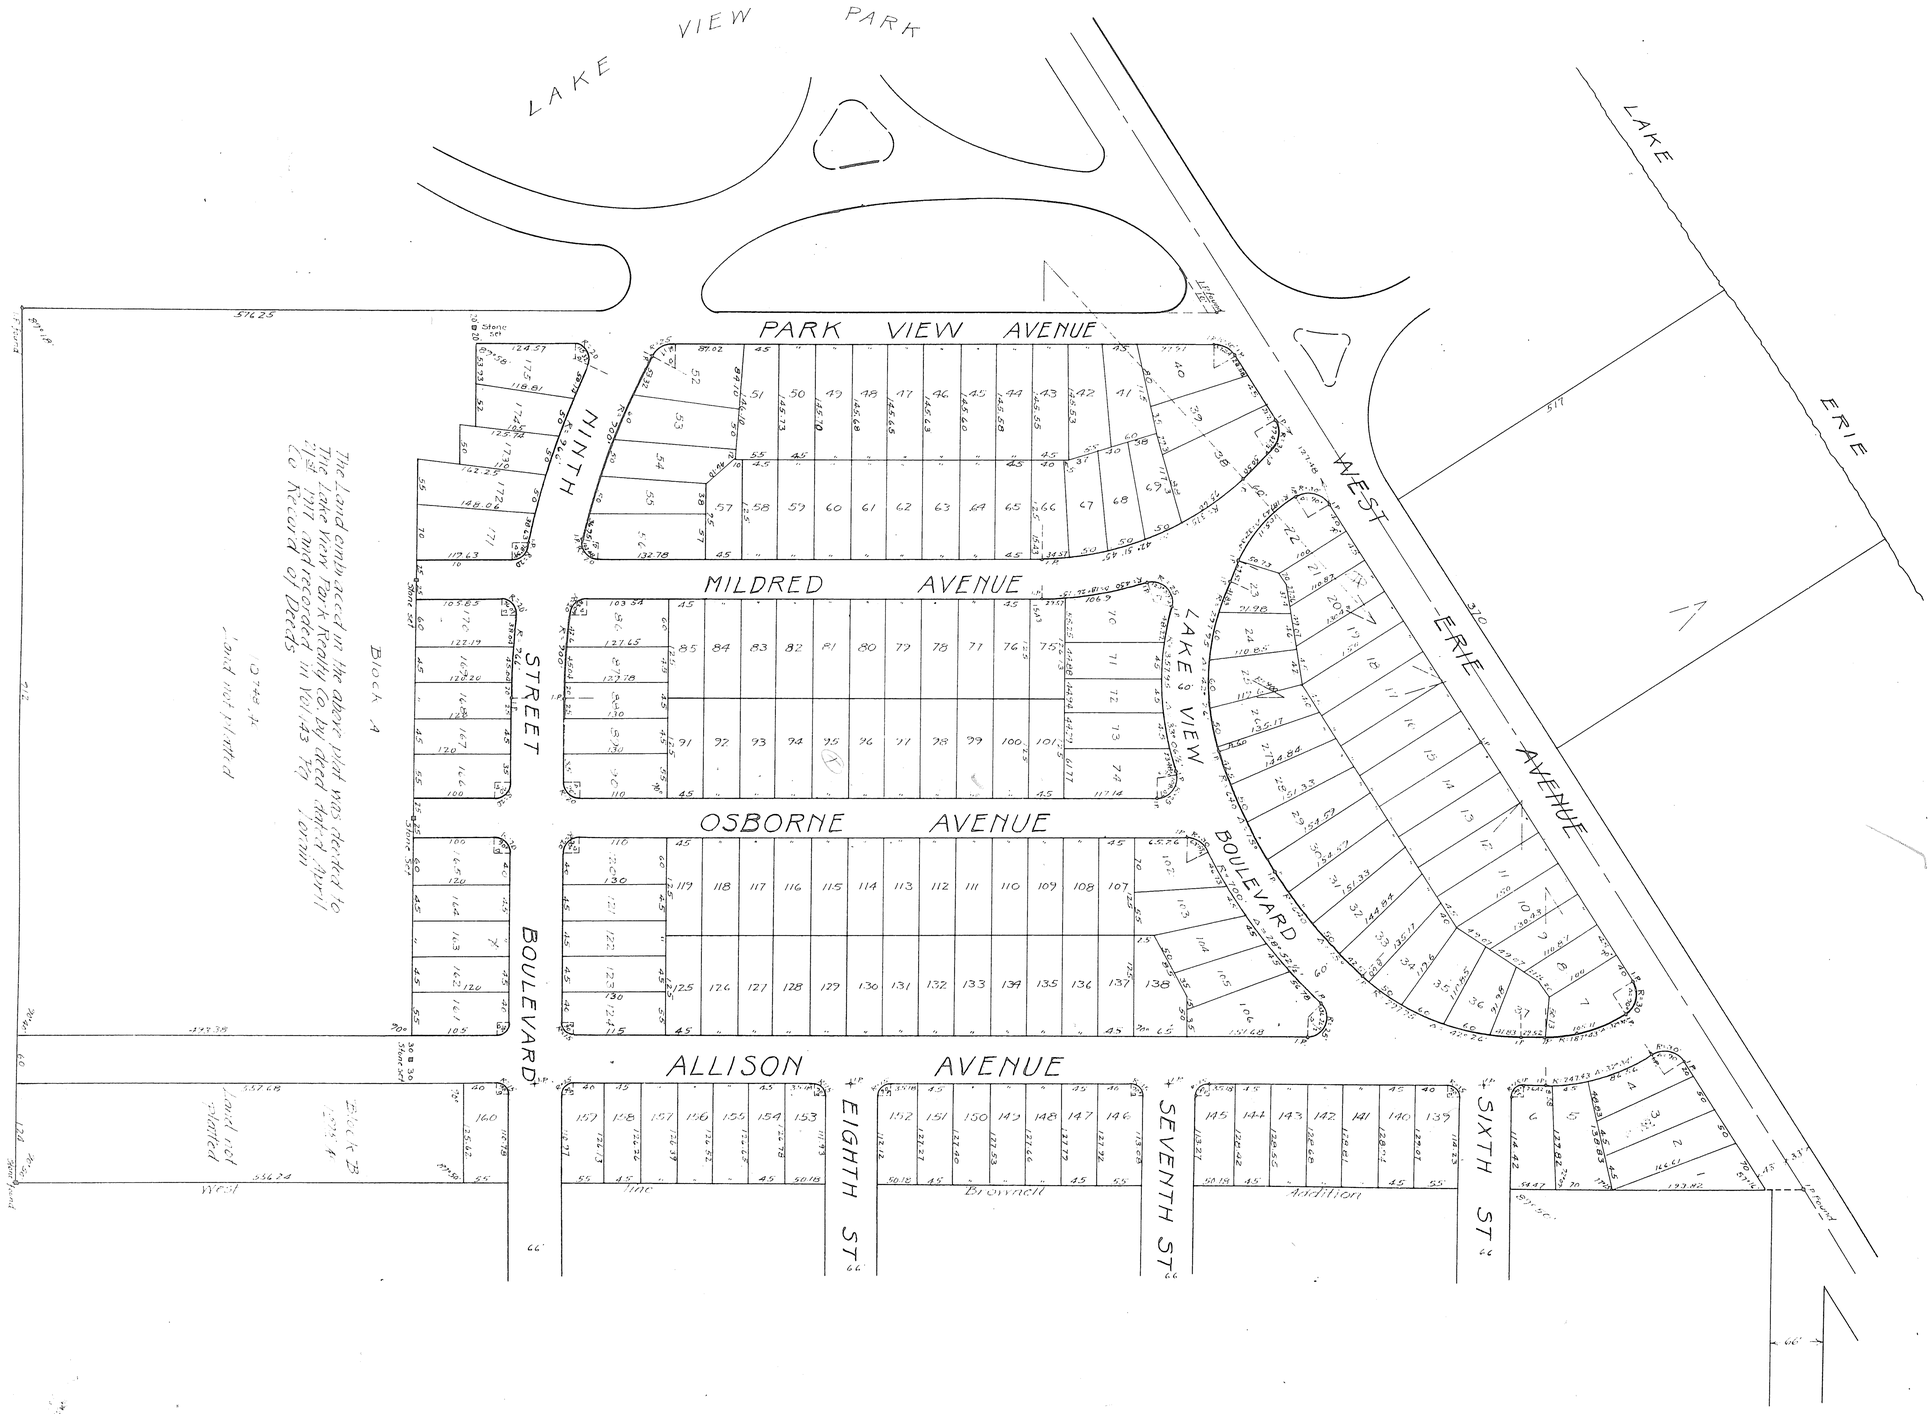

http://www.adobe.com
Created by TIFF To PDF trial version, to remove this mark, please register this software.

VOL 9 PG 6 (513)

LAKE VIEW PARK REALTY CO ALLOTMENT

Scale 1"=100' LORAIN . O. M.H. HORVATH Landscape Architect

This plat, made at the request of The Lake View Park Realty Co, embraces 3.521 Acres of land situated in Lot 27, Tract 2 origonal survey of Black River Twp, Lorain Co. Ohio. It is bounded by lines as shown on this plat. West Erie Ave is already established and the South line of said Avenue is hereby established at a distance of 43' from the present center line. Sixth St, Seventh St, Eighth St, and Ninth St Boulevard are continuations of said streets as already established. Lake View Boulevard, Park View Ave, Mildred Ave, Osborn Ave, and Allison Ave are new streets and the widths of same are as shown on the plat. Distances are shown in feet and decimals thereof. Distances along curved lines are measured on chords between points indicated. Stone or iron monuments were found or set at all points so indicated on the plat.

I certify the foregoing to be correct.

E. C. Lootbourrow
Civil Engineer

The undersigned, The Lake View Park Realty Co, a corporation, owner of the land embraced in this allotment hereby accepts this plat of the same and dedicates to public use the streets, avenues and boulevards as shown.

The Lake View Park Realty Co

A. H. Babcock
president

C. W. Davis
secretery

State of Ohio
Lorain County ss. Before me, a Notary Public, in and for said county, personally appeared the above named A. H. Babcock and C. W. Davis President and Secretery respectively of The Lake View Park Realty Co, a corporation, who acknowledged that they did sign and seal the above plat and that the same is their free act and deed as officers of said corporation.

In testimony whereof I hereunto set my hand and seal this 1st day of May, 1917

D. L. Jenkins
Notary Public

This is to certify that I have examined the above plat. I find the same to be correct and that the monuments shown are sufficient to define the street lines.

C. M. Osborne
City Engineer

This is to certify that the above plat has been approved this day by the Director of Public Service of the City of Lorain, O, acting as Plating Commission of said City. Witness my hand this 21st day of May 1917.

A. J. Horn
Director of Public Service

This is to certify that the above plat was approved by the Council of the City of Lorain, O, by Ordinance No ____ passed May ___ 1917

O. L. McCahon
Clerk of Council

Received for record July 24th 1917 at 3:35 P.M.
Recorded August 10th 1917.
Geo H. Chamberlain - Recorder

VOL 9 PG 6 (513)

http://www.pdftopdf.com
Created by TIFF To PDF trial version, to remove this mark, please register this software.