VOL 9 B7 (53)

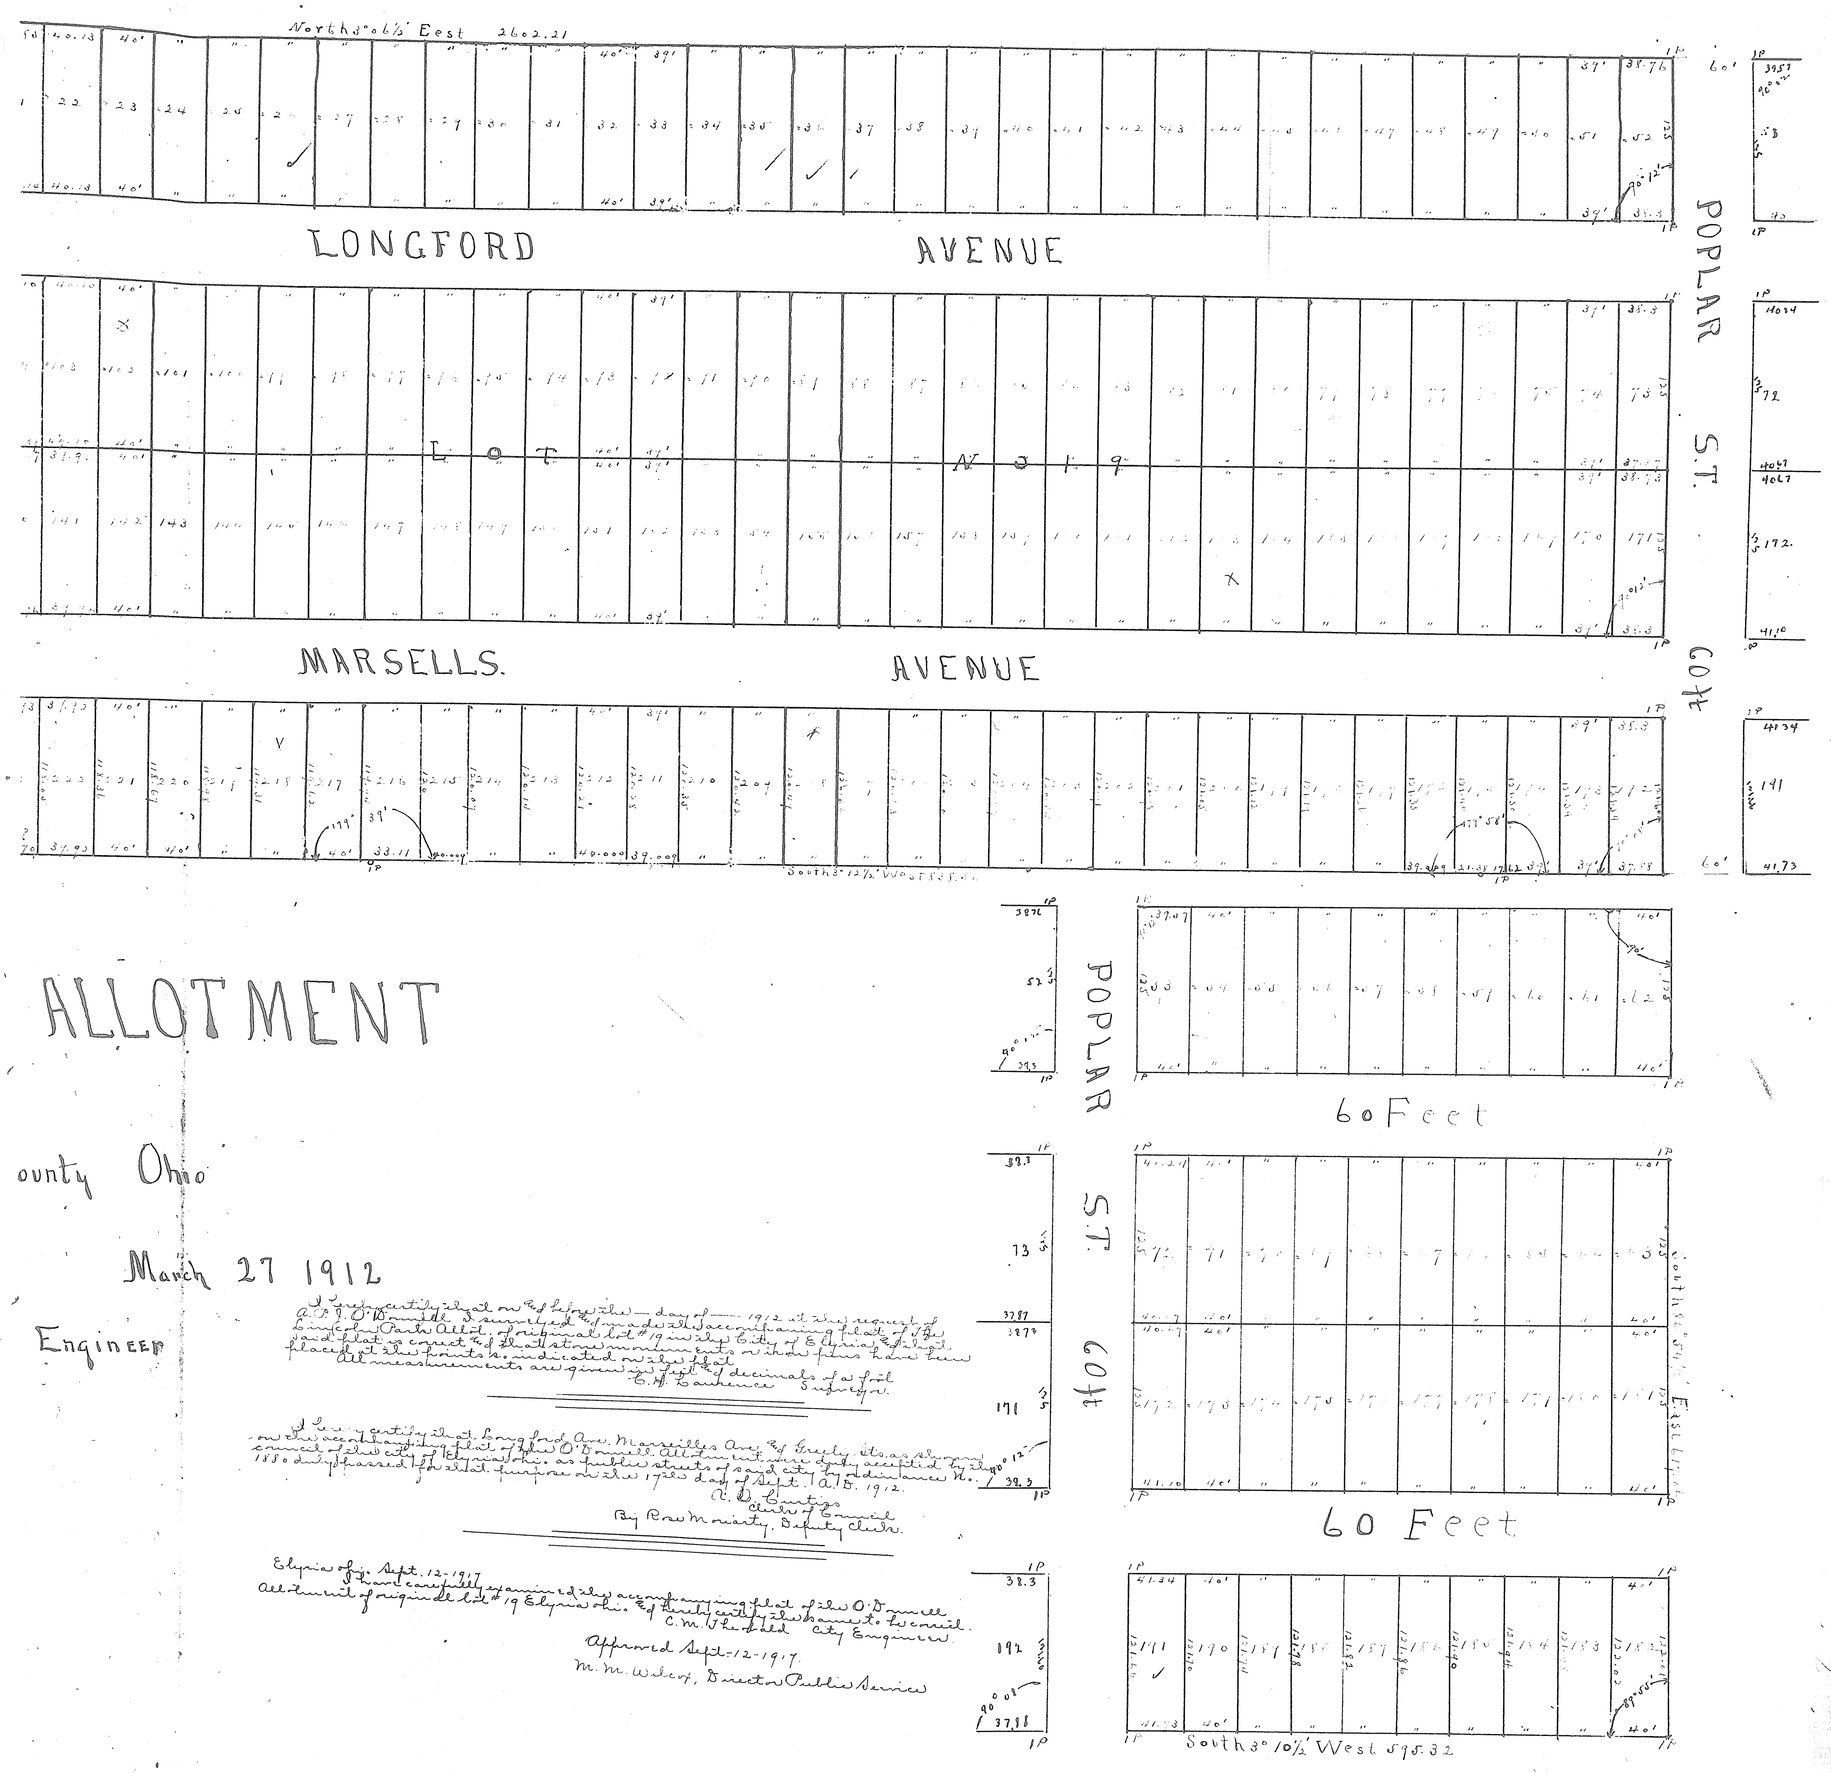

ALLOTMENT

ounty Ohio

March 27 1912

Engineer

I hereby certify that on the ___ day of ___ 1912 at the request of A. D. O'Donnell I carefully surveyed the premises accompanying plat of the Longford Park Allot. of original lot #19 in the City of Elyria and that said plat is correct and that stone monuments or iron pipes have been placed at the points so indicated on said plat. All measurements are given in feet and decimals of a foot.
C. M. Lawrence Surveyor.

I hereby certify that Longford Ave. Marsells Ave. and Poplar Ave. as shown on the accompanying plat of Geo. O. Donnell Allotment were duly accepted by the Council of said city of Elyria Ohio as public streets of said city by ordinance No. 1880 duly passed for that purpose on the 17th day of Sept. A.D. 1912.
A. D. Cantis
Clerk of Council
By Ben Moriarty, Deputy Clerk.

Elyria Ohio Sept. 12-1917
I hereby certify that accompanying plat of the O. Donnell Allotment of original lot #19 Elyria Ohio is correct and duly approved by Council.
C. M. Theobald City Engineer.

Approved Sept-12-1917.
M. M. Wilcox, Director Public Service

VOL 9 B7 (53)

7

#90381

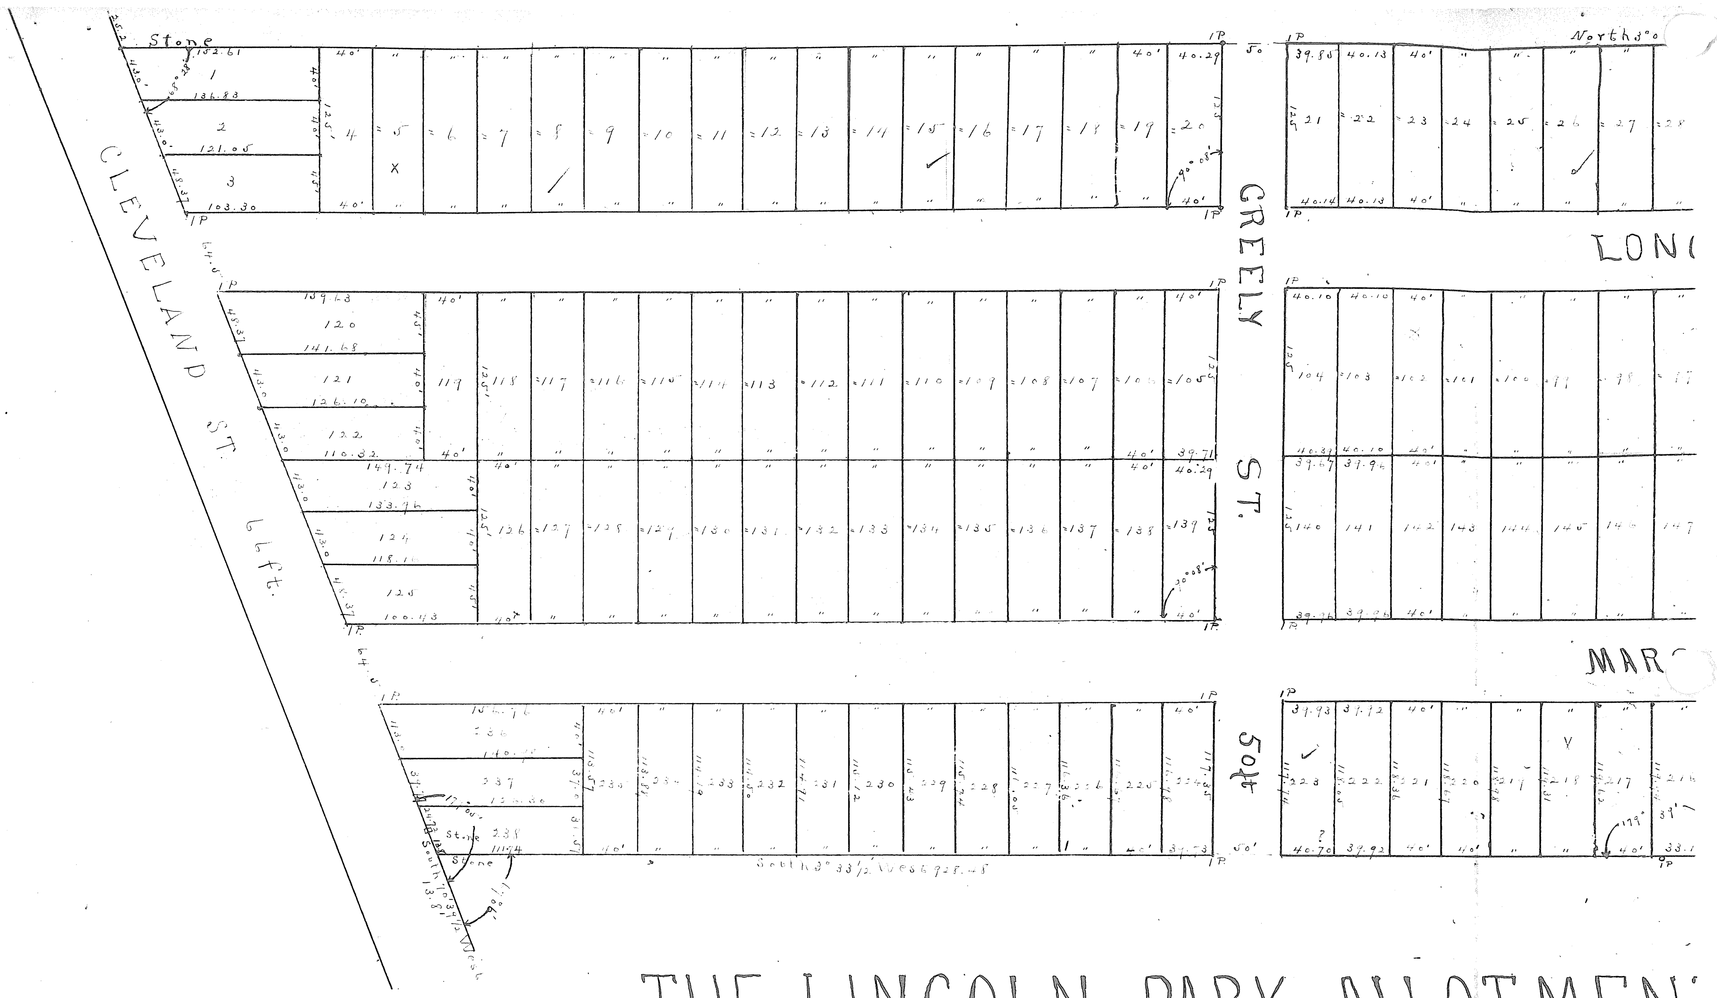

THE. LINCOLN. PARK. ALLOTMEN

Of Original Twp Lot No 19

East of Black River Elyria Lorain County Ohio

Scale 1" = 60

March 27 1912

C H Lawerence Civil Engineer

Description

Being all of original Twp Lot No. 19 east of Black River Elyria Lorain Co. Ohio. being bounded & described as follows: Beginning at a stone in monument set on the intersection of the West line of lot #19 with the north line of Cleveland St; thence N. 3° 06½' E. 2602.21 ft on said line; thence S. 87° 16½ E. 617.06 ft on a new line; thence S. 3° 12½' W. 838.06 ft on said new line; thence S. 3° 10½' W. 595.32 ft on said new line; thence S. 3° 33½ W. 928.45 ft to a stone; thence S. 70° 59½ W. 13.8 ft to a stone; thence S. 71° 54½' W. 639.6 ft to the place of beginning; and containing 34.923 Acres of land.

A. C. J. O'Donnell hereby certifies that he has caused the accompanying plat to be made and surveyed by C. H. Lawrence & that he accepts the same as his act & hereby dedicates the streets shown hereon to the public use.

A. C. J. O'Donnell (Seal)
Owner

State of Ohio, Lorain County, ss) Before me a notary public in & for said county & state personally came A. C. J. O'Donnell who is known to me & who did acknowledge the signing of this plat to be his free act and deed.

In testimony whereof I have hereunto set my hand & official seal at Elyria, Ohio. this 18 day of June A.D. 1912

E. H. Lewis
Notary Public (Seal)

Transferred Sept. 19th 1917.
E. A. Hess
County Auditor.

I hereby certify that I have made the accompanying plat at the request of A. C. J. O'Donnell and that it is a correct plat as placed at the disposal of me.

I hereby certify that on the 20th day of June 1880 duly appointed

Elyria Ohio Sept. 1912
All elements of mig.

Received Sept. 19th 1917 at 1:45 P.M.
Recorded Oct. 5th 1917
Frank A. Davis - Recorder

Fee $21.00

ORD #90-251 vacating a portion of Greely St.
See OR vol 335 #) 112949 pg 67

http://www.odulitpdf.com
Created by TIFF To PDF trial version, to remove this mark, please register this software.