THE. NICHOLS. SUBDIVISION.

IN SHEFFIELD. TWP. LORAIN CO. OHIO

90553

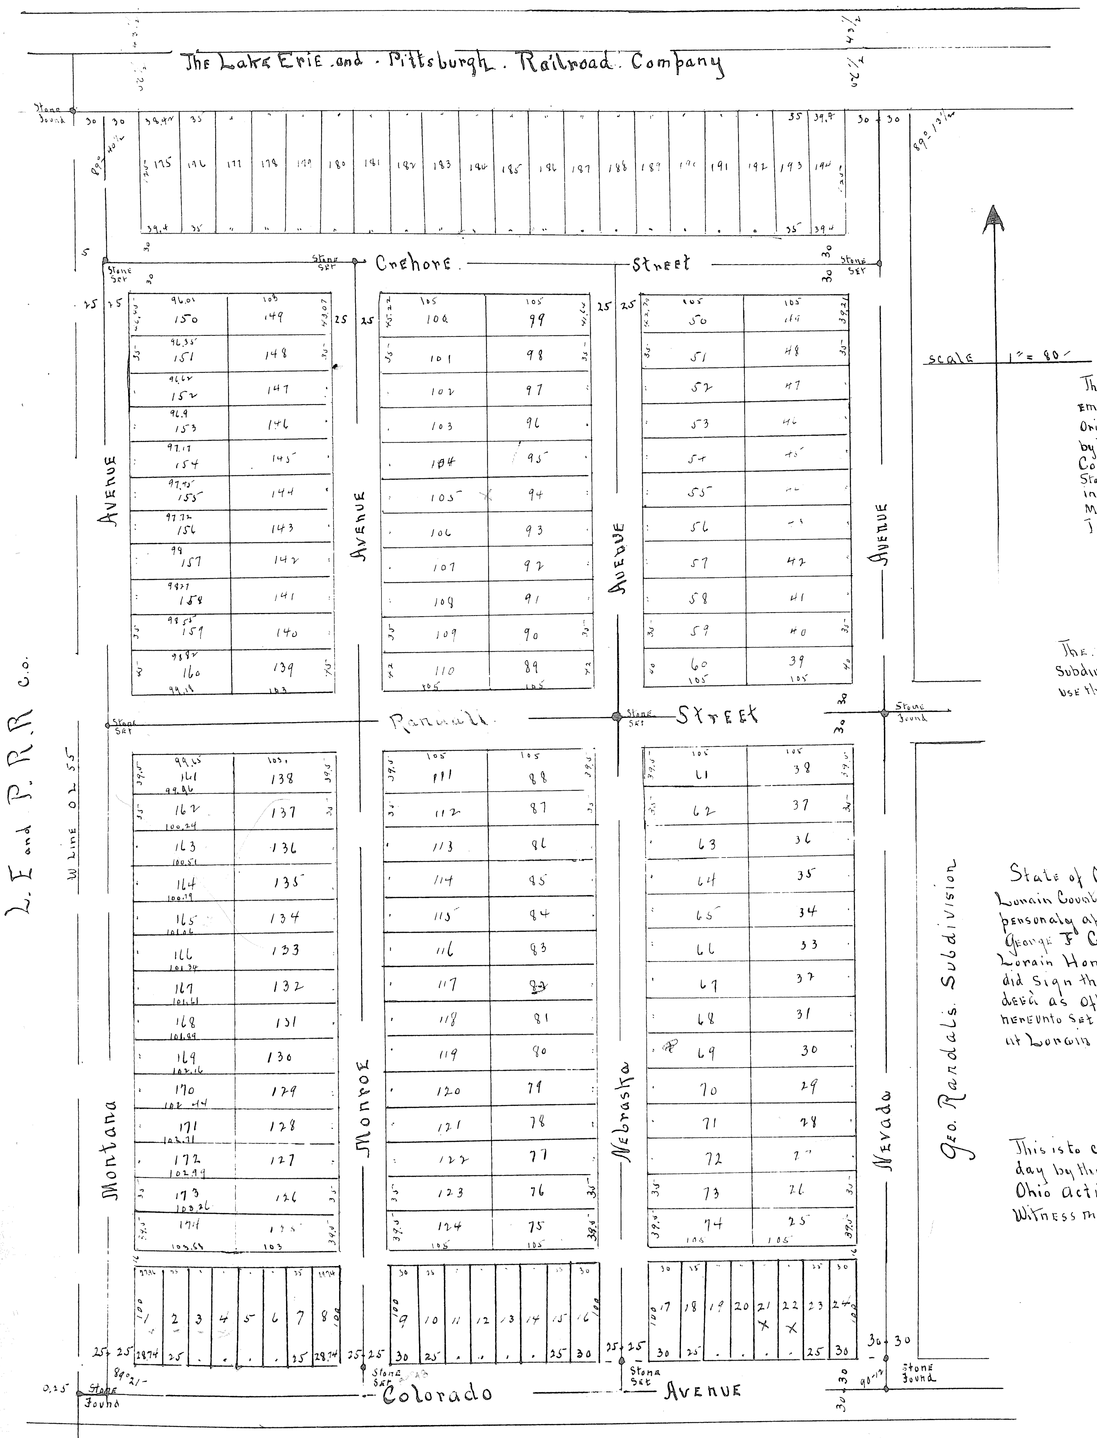

This Subdivision made at the request of the Lorain Homesite Co embraces 22 ot acres of land in the West Middle part of Lot 55 Original Survey of Sheffield Twp. Lorain Co. Ohio and is bounded by lines as shown on the plat
Colorado and Nevada. Avenues are established Streets
Stone or Iron monuments were found or Set at all points so indicated on the plat
Measurements are shown in feet and decimals thereof
I certify the foregoing to be Correct

E. C. Loofbourrow
Surveyor and CE

The undersigned owners of the land embraced in this Subdivision hereby accept this plat of same and dedicate to public use the Streets and alleys as shown

SEAL

The Lorain Homesite Co
By Fred H Morgan pres
Geo F Crossant Secy

State of Ohio
Lorain County ss- Before me a Notary Public in and for said County personally appeared the above named Fred H Morgan and George F Crossant President and Secretary respectively of the Lorain Homesite Co. a Corporation who acknowledged that they did sign the above instrument and that the same is their free act and deed as officers of said Corporation in Witness Whereof I have hereunto set my hand and affixed my Official Seal at Lorain O this 19th day of Sept 1917

Geo L Gluch Seal
Notary Public

This is to certify that the foregoing plat has been approved this day by the Director of Public Service of the City of Lorain Ohio acting as Platting Commission of said City
Witness my hand this 25th day of Sept 1917

C. J. Horn
Director of Public Service

Received for Record
Sep. 27. 1917 - 2:37. P.M.
Recorded.
Oct 5 1917
Vol. 9 Page 8
Frank A Irish
Recorder

$ 16.50

Transfered 9-27-17
C A S Horn
Auditor

This plat
Co. Embra
Original
Lorain C
plat
Wide an
as show
Indicate
All of th

This is t
Realty Co
in this
Street

SEAL.

State o
Lorain C
Said C
C. W. B
President
Majest
that th
and that
as offe
th with
and af
28."

SEAL

This is
Approv
of the
Co
Witnes

Not
Street
Lines
On no

Rec

Rec
Dr

VOL 9 PG 8 (54)

http://www.adobepdf.com
Created by TIFF To PDF trial version, to remove this mark, please register this software.

VOL 9 PG 8 (514)

91780

8

MAIN DIVISION

IN. SHEFFIELD TWP LORAIN CO. OHIO

This plat made at the request of the Majestic Realty Co. Embraces 32 acres of Land in the North East part of Original Lot Number 110 Sheffield Twp. Lorain Co Ohio it is bounded by lines as shown on this plat Lafayette Drive was Originaly dedicated 40 feet Wide and is widened by this plat 20 feet as shown. Monuments were Either found or Set as Indicated. Measurements are in feet and decimals thereof All of Which we hereby Certify to be Correct

Nichols and Longbottom
Surveyors

This is to Certify that the Undersigned the Majestic Realty Co a Corporation owners of the Land Embraced in this plat hereby Accept Same and dedicate the Streets and Alleys as shown to public use

The Majestic Realty Co
By C.W. Brainard Pres
Harry E. Baker Secy

SEAL.

State of Ohio
Lorain Co. SS. Before me a Notary Public in and for Said County personaly Appeared the above named C.W. Brainard and Harry E Baker President and Secretary respectively of the Majestic Realty Co a Corporation who acknowledged that they did Sign and Seal the above Instrument And that the same was their free act and deed As Officers of Said Corporation
In Witness Whereof I have hereunto set my hand And affixed my Official Seal at Lorain Ohio this 28." day of November 1917

F. J. Stack
Notary Public

NOTARY SEAL

This is to Certify that the foregoing plat has been Approved this day by the Director of Public Service of the City of Lorain O. Acting as platting Commission of Said City

Witness my hand this 28 day of Nov 1917

A J Horn
Director of Public Service

Note Iron pins were set on North and South Street lines and 7 feet off East and West Street Lines Also 7 feet North of South line of Allotment On North and South Street Lines as shown

Rec for Record
Nov 30 1917 3:50 PM
Recorded Dec 5th 1917
Vol 9 Page 8

Frank A Irish
Recorder
Fees. 42.25

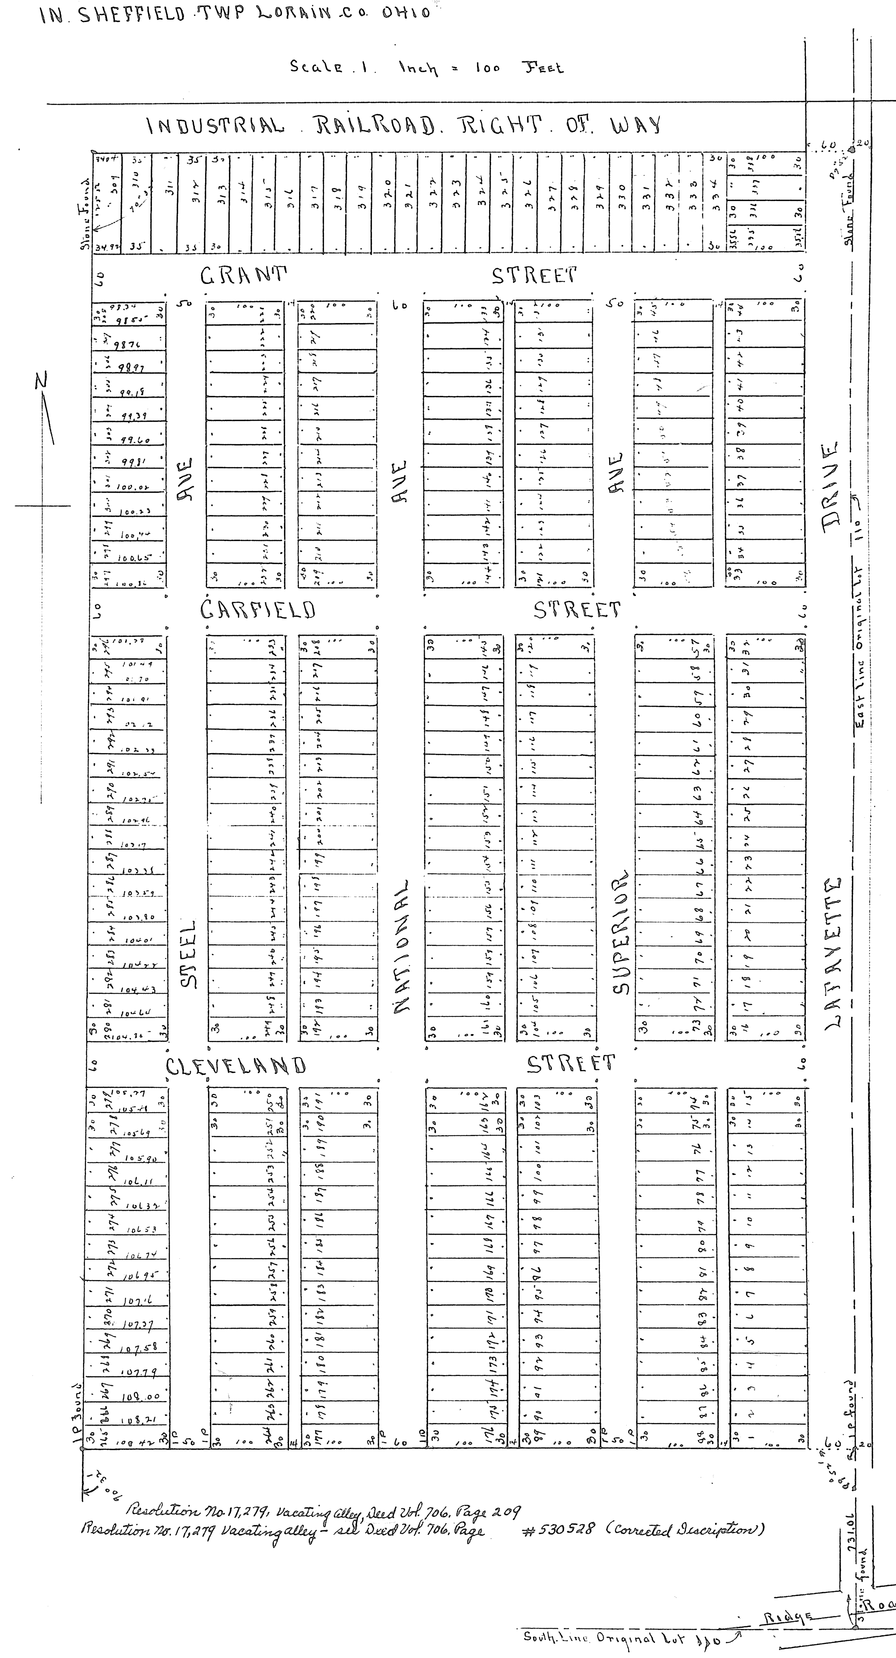

Resolution No 17,279 Vacating alley, Deed Vol. 706. Page 209
Resolution No. 17,279 Vacating alley - see Deed Vol. 706. Page #530528 (Corrected Description)

site Co
Lot 55
bounded
als
so
need
ICE
to public
o
ques
Secy
ic County
ively of the
hat they
free act and
ed I have
h Seal
Public
ed this
Lorain
E
PM.
50

VOL 9 PG 8 (514)