VOL 9 PG 9 (54)

# MAP OF AVON VII
## LORAIN COUNTY O

Scale-1 Inch - 800 Ft Jan 10 16

See page 10 for South half of this Map
See Miscellaneous Vol. 6 Page 538.

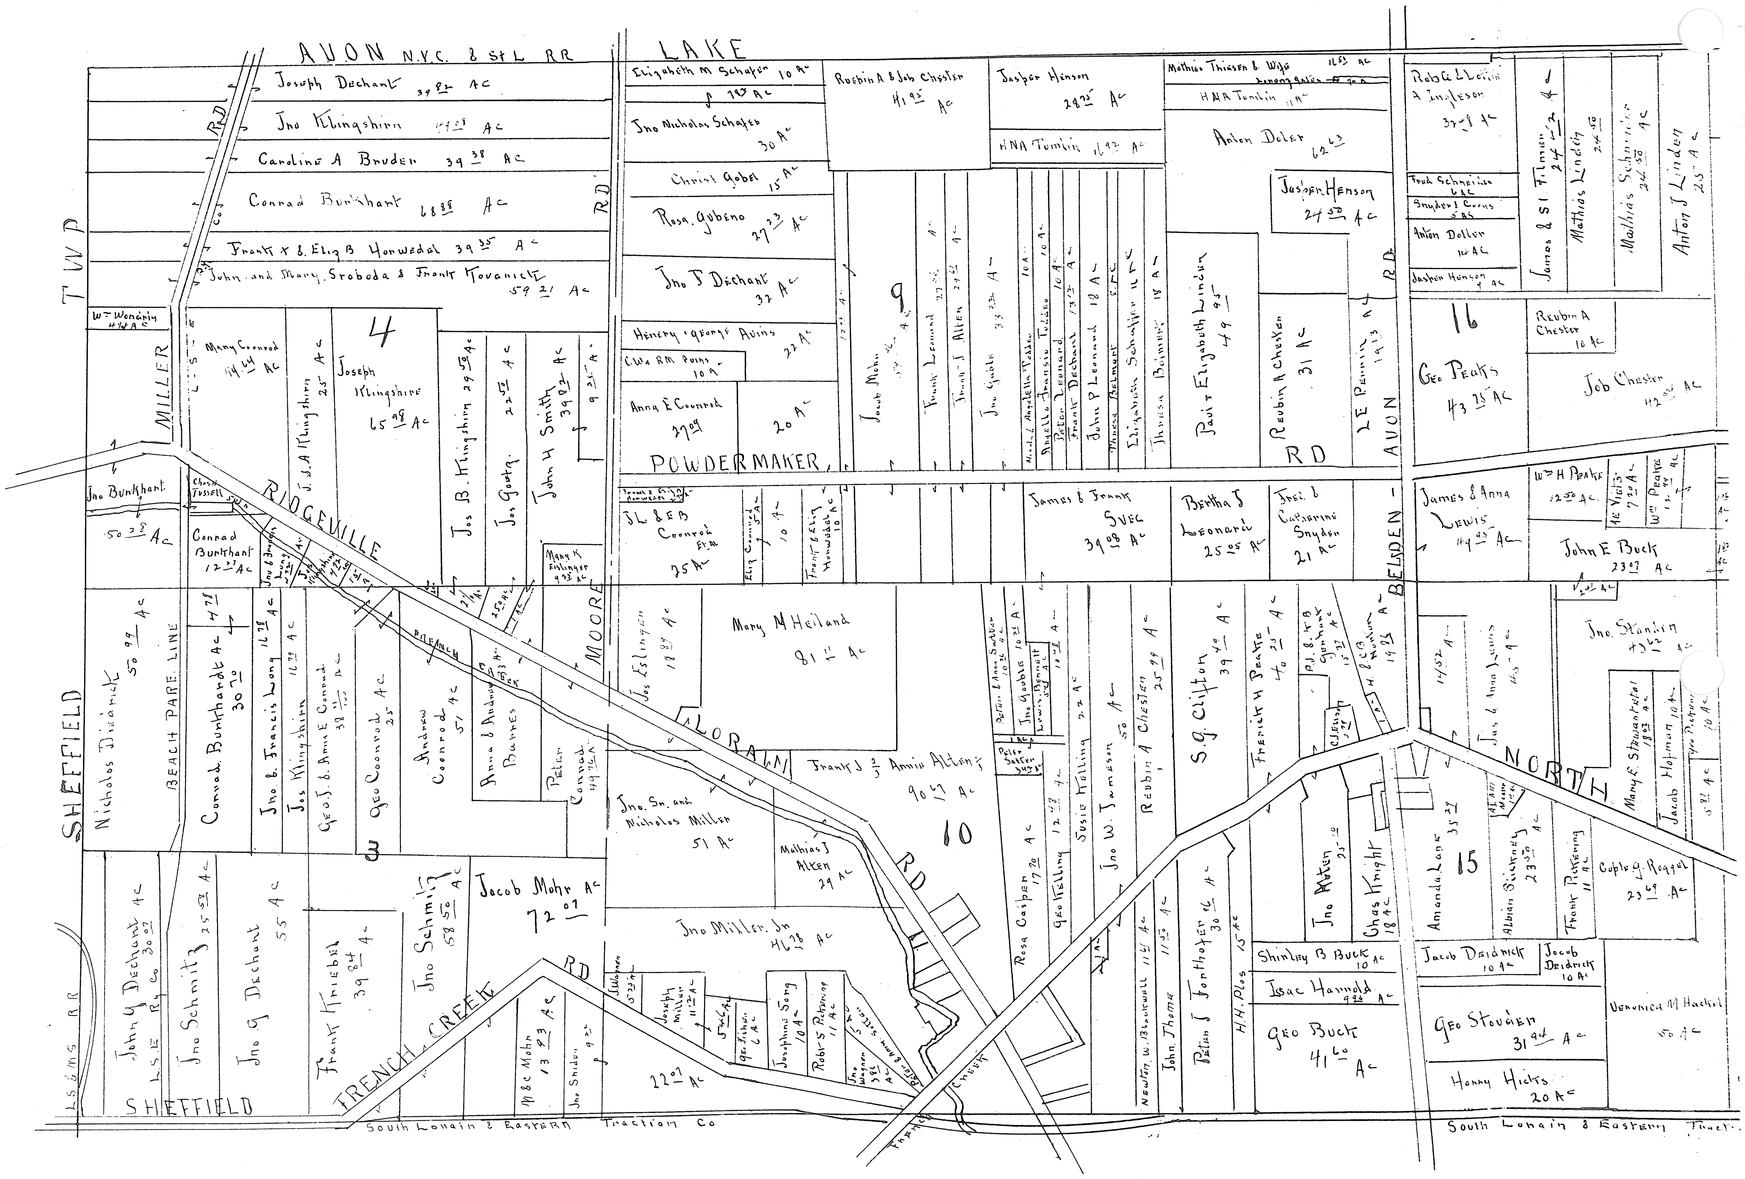
AVON
N.Y.C. & St L. RR
LAKE
TWP
MILLER
SHEFFIELD
RIDGEVILLE
MOORE
BELDEN
NORTH
AVON
POWDERMAKER
LORAIN
RD
BEACH PARE. LINE
TRENCH CREEK
South Lorain & Eastern Traction Co
Joseph Dechant
Jno Klingshirn
Caroline A Bruder
Conrad Buntshant
Frank X & Elig B Horwedel
John and Mary Sroboda & Frank Kovanicek
Elizabeth M Schafer
Jno Nicholas Schafer
Christ Gobel
Rosa Gybeno
Jno J Dechant
Henry George Avins
Anna E Conrad
Robin A & Job Chester
Jasper Henson
H N A Tomlin
Mathias Thiesen & Wife
Anton Deller
Robt G L Lewis & Jas Jefson
Frank Schneider
Anton Deller
Jasper Henson
James & Sl Flinner
Mathias Lindley
Mathias Schneider
Antony J Lindsey
Jno Bunthant
Conrad Buntshant
Jos B. Klingshirn
Jos Gutzy
John H Smith
Mary M Heilland
Jno Sr. and Nicholas Miller
Mathias J Alten
Jno Miller Jr.
Jacob Mohr
Jno Schmitz
Jno G Dechant
Frank Kriebel
Jno Schmitz
Jno Dechant
Jno Schmitz
Frank J & Amos Altens
Rosa Cospen
Geo Kelling
Susie Kelling
Jno W Jamesson
Rubin A Chesten
S.G. Clifton
Frederick H Beakte
Jno Matten
Chas Knight
Shirley B Buck
Isaac Hannold
Geo Buck
Geo Stouten
Henry Hicks
Jacob Daidrich
Jacob Deidrich
Veronica M Hackel
Amanda Lane
Albion Skinner
Frank Rickering
Copley Reigel
Jno Stanlin
Jas & Anna Lewis
James & Anna Lewis
John E Buck
Wm H Beakte
Geo Peaks
Reuben A Chester
Job Chester
Paul & Elizabeth Lindsey
Reuben A Chester
L E Pennington
Jno Bunthant
Conrad Buntshant
Nicholas Dicionick
Conrad Buntshant
Jno B. Francis Long
Jos Klingshirn
Geo J & Anna E Conrad
Geo Conrad
Andrew Conrad
Anna & Andrew Conrad Barnes
Peter Conrad
Jos Eslinger
Jno Gaebe
Jno Gaebe
Geo Bucht
Jno W Jamesson
Rubin A Chesten
S.G. Clifton
Jno Matten
Chas Knight
Jno Thomas
Peter J Fontbonter
H.H. Pless
Newton W. Blackwell
Jno Schmitz
Jno G Dechant
Jno Schmitz
Jno Schmitz
Jno Snider
Jno Miller Jr.
Jacob Mohr
Robt S Robertson
Josephine Sorg
Geo Fisher
Joseph Miller
Jno Jackson
Jno Snider
Jacob Mohr
Jno Miller Jr.
Jno Sr. and Nicholas Miller
Mathias J Alten
Jno Klingshirn
Jos B. Klingshirn
Jos Gutzy
John H Smith
Joseph Dechant
Jno Klingshirn
Jno Klingshirn
Jno Klingshirn

VOL 9 PG 9 (514)



# P ═══ OF VILLAGE COUNTY OHIO

In the Matter of the Incorporation of Avon Village

Exhibit A

800 Ft Jan 10. 16

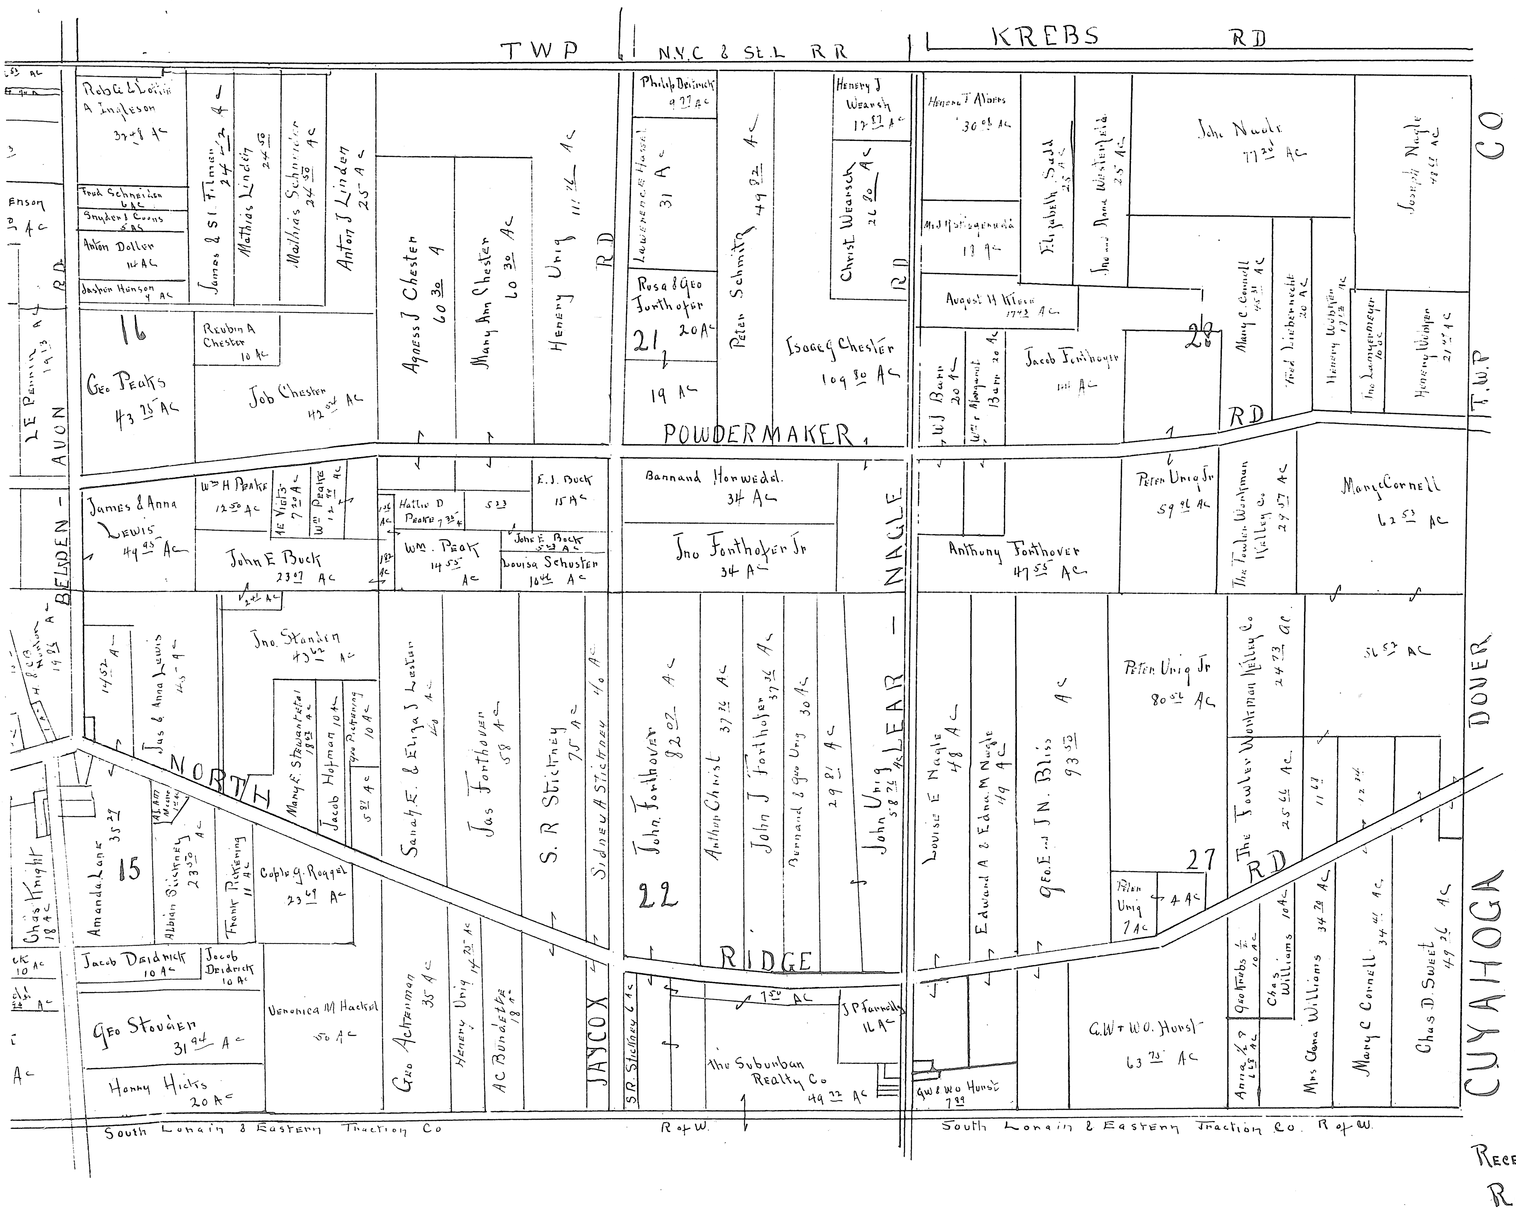


Received Oct 8 1917 7:46 AM
Recorded Oct 13 1917
Fees 77 30
Frank A Irish
Recorder

VOL 9 PG 9 (514)