VOL 9 PG 12 (516)

91549

This plat made at the request of Edward Blythin Trustee embraces 35 $\frac{018}{1000}$ Acres of Land Situated in Original Lots 50-53 Sheffield Twp Lorain County Lorain City Ohio and is bounded by lines as Shown on This plat Colorado Avenue as Shown hereon is Already established MARYLAND MAIN LEHIGH avenues and C street CREHORE and RANDALL Streets are new Streets and the Widths of Same are Shown on the plat Distances are Shown in feet and decimal parts thereof Monuments Were Set or found as Shown Thereon
I Certify the foregoing to be Correct
J W Warden
Surveyor

September 1. 1917
The one foot strip along the West Side of Lehigh Avenue is here by dedicated for Street purposes to take Effect at Such Time as the property adjoining on the West is platted or the aforesaid Avenue is widened by at Least Twenty feet
The Undersigned Edward Blythin Trustee Owner of the Land Embraced in this Allotment here by accepts this Plat of the Same and dedicates to public use the Streets and Avenues as Shown hereon
Edward Blythin
Trustee

State of Ohio } Before me a Notary Public in and for Said County and State personally appeared the Above named
Cuyahoga Co. ss } Edward Blythin Trustee and who Acknowledged the Signing of the foregoing plat of the Colorado Park Allotment to be his free act and deed. In testimony Whereof I have hereunto set My hand and Official Seal at Cleveland Ohio this 17th day of October 1917
L A Freeman
Notary Public

SEAL

COLORADO PAR

Original Twp. Lots 50-53.

City of Lorain Lo

Ohio

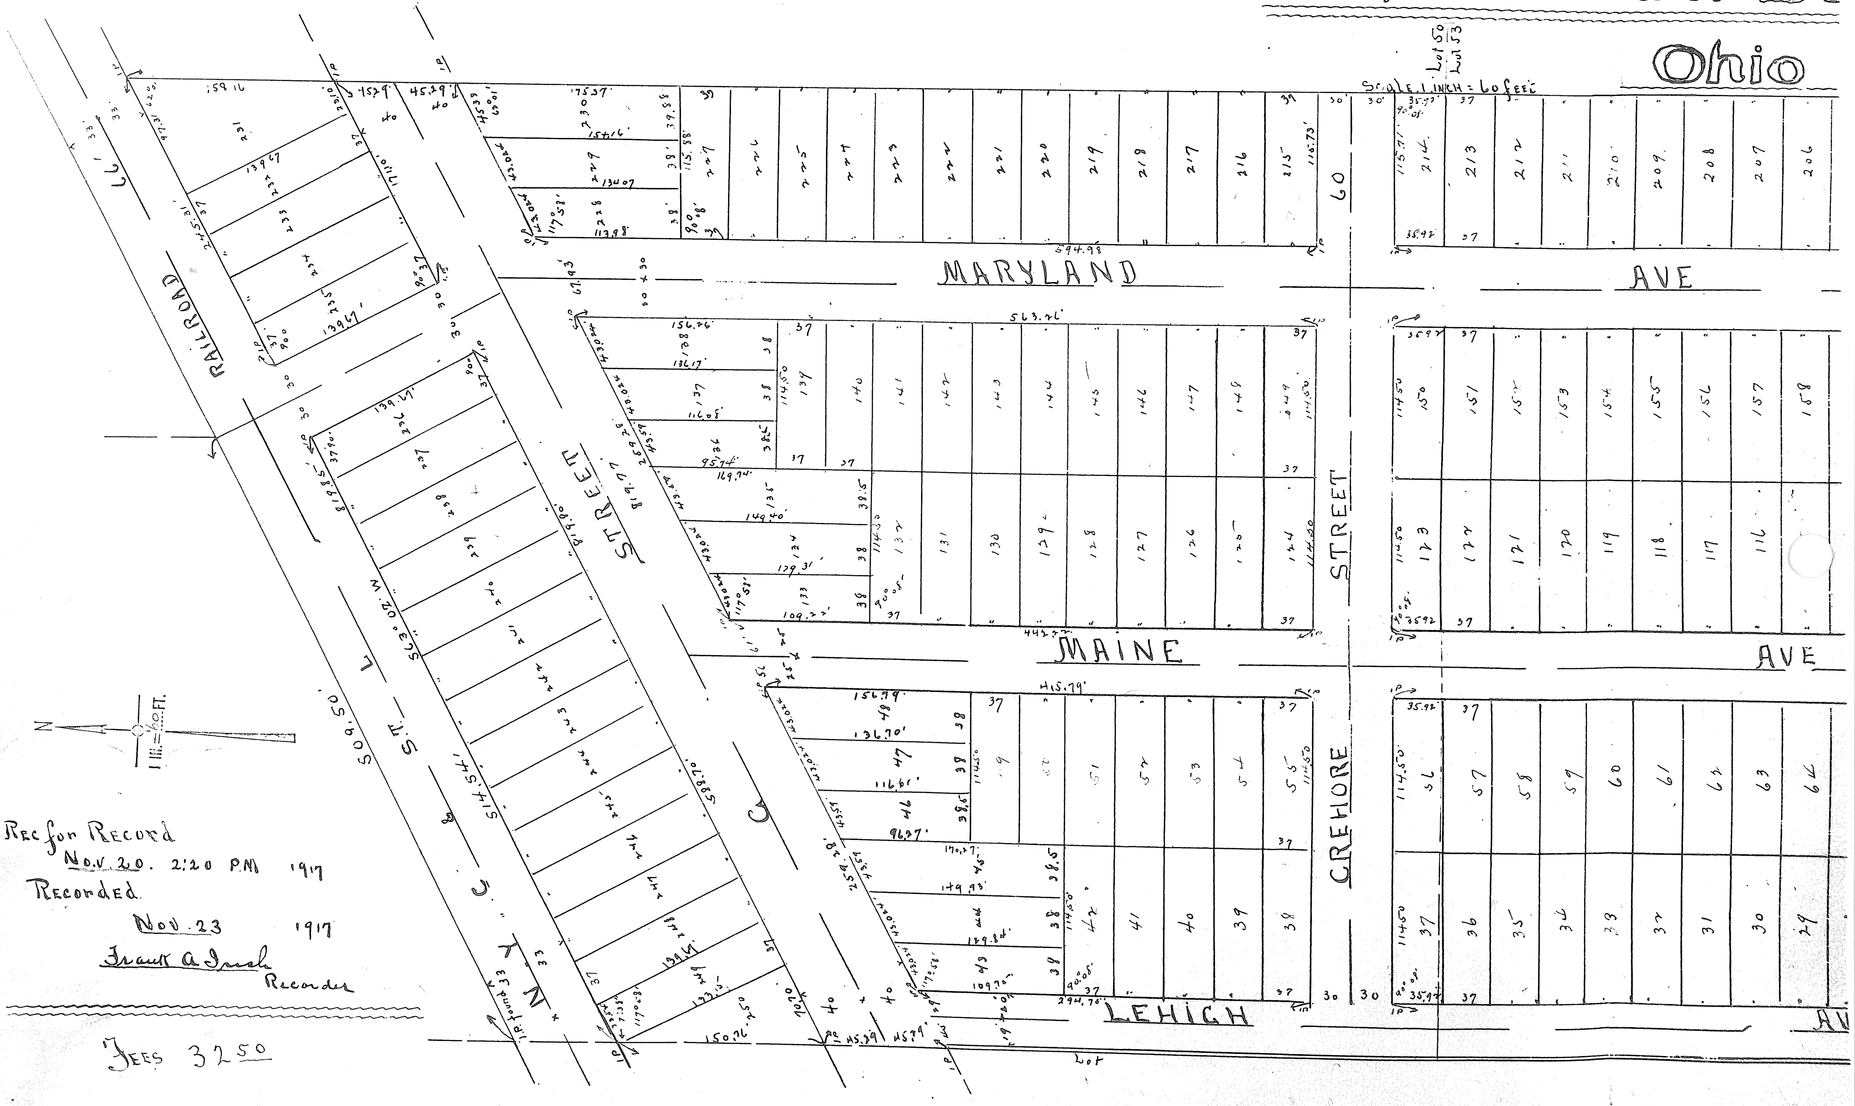

Rec for Record
Nov. 20. 2:20 PM 1917
Recorded
Nov. 23 1917
Frank A Grush
Recorder

Fees 32.50

VOL 9 PG 12 (516)

http://www.ahlaipdf.com
Created by TIFF To PDF trial version, to remove this mark, please register this software.

VOL 9 PG 12 (516)

91549

This is to Certify that I have Examined the above plat of the Colorado Park Allotment and find the Same to be Correct and Sufficient Monuements have been Set

Dated this Nov 5th 1917

C M Osborn
City Engineer

This is to Certify that the foregoing plat of the Colorado Park Allotment has been approved this day by the Director of Public Service of the City of Lorain Ohio acting as Platting Commisson of Said City. Witness my hand this 9th day of Nov 1917

A J Horn
Director of Public Service

This is to Certify that the foregoing plat was approved by the Council of the City of Lorain Ohio By Ordinance # 2079 passed 12 day of November 1917.

O L McCohn
Clerk of Council

ADO PARK ALLOTMENT

53.

Sheffield Twp.

of Lorain Lorain Co.

Ohio

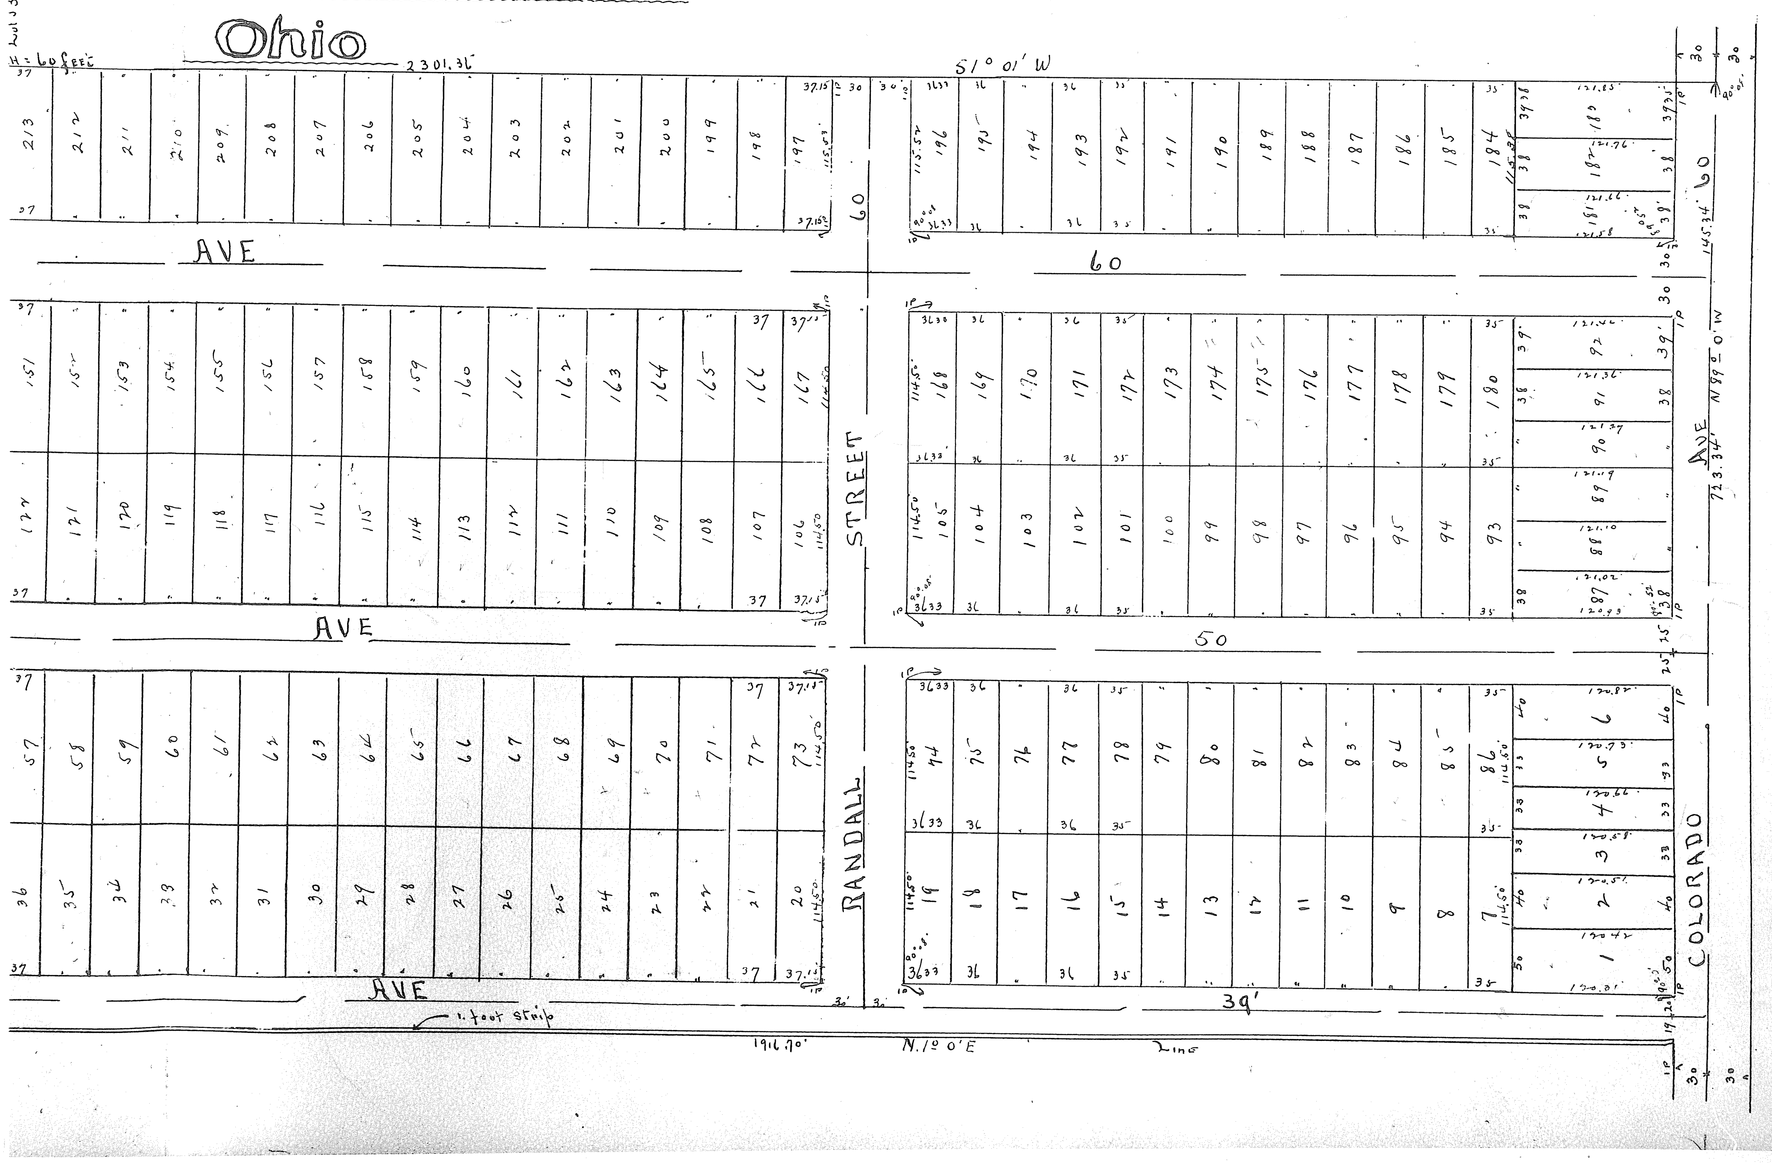

VOL 9 PG 12 (516)

http://www.ohiolinef.com
Created by TIFF To PDF trial version, to remove this mark, please register this software.