VOL 9 PG 13 (516)

VOL 9 PG 13 (516)

PROPOSED TERRITORY
TO BE INCORPORATED AS

VILLAGE OF SOUTH AMHERST

AMHERST TWP.
APRIL 12 1917

LORAIN CO. OHIO
Scale 1 Inch 100 ft

J W Warden SURVEYOR

Received for Record
Dec 20 1917
8:31 AM
Recorded Dec. 27 1917
Frank A Irish
Recorder

Fees 44.70

See pages 13.14.15 and 16

Approved by Co Commissioners
Lorain Co Ohio
Attest J E Ellenberger Clerk
Date Aug 27 '17
A E Hale
O G Dunn
W J Hielier

http://www.abdpl.com
Created by TIFF To PDF trial version, to remove this mark, please register this software.

http://www.adultpdf.com
Created by TIFF To PDF trial version, to remove this mark, please register this software.

13

92068

Filed
Board of Co Commissioners
Jun 4th 1917
J L Ellenberger
Clerk.

No. Filed
Jun. 4th 1917
C A Horn
Auditor

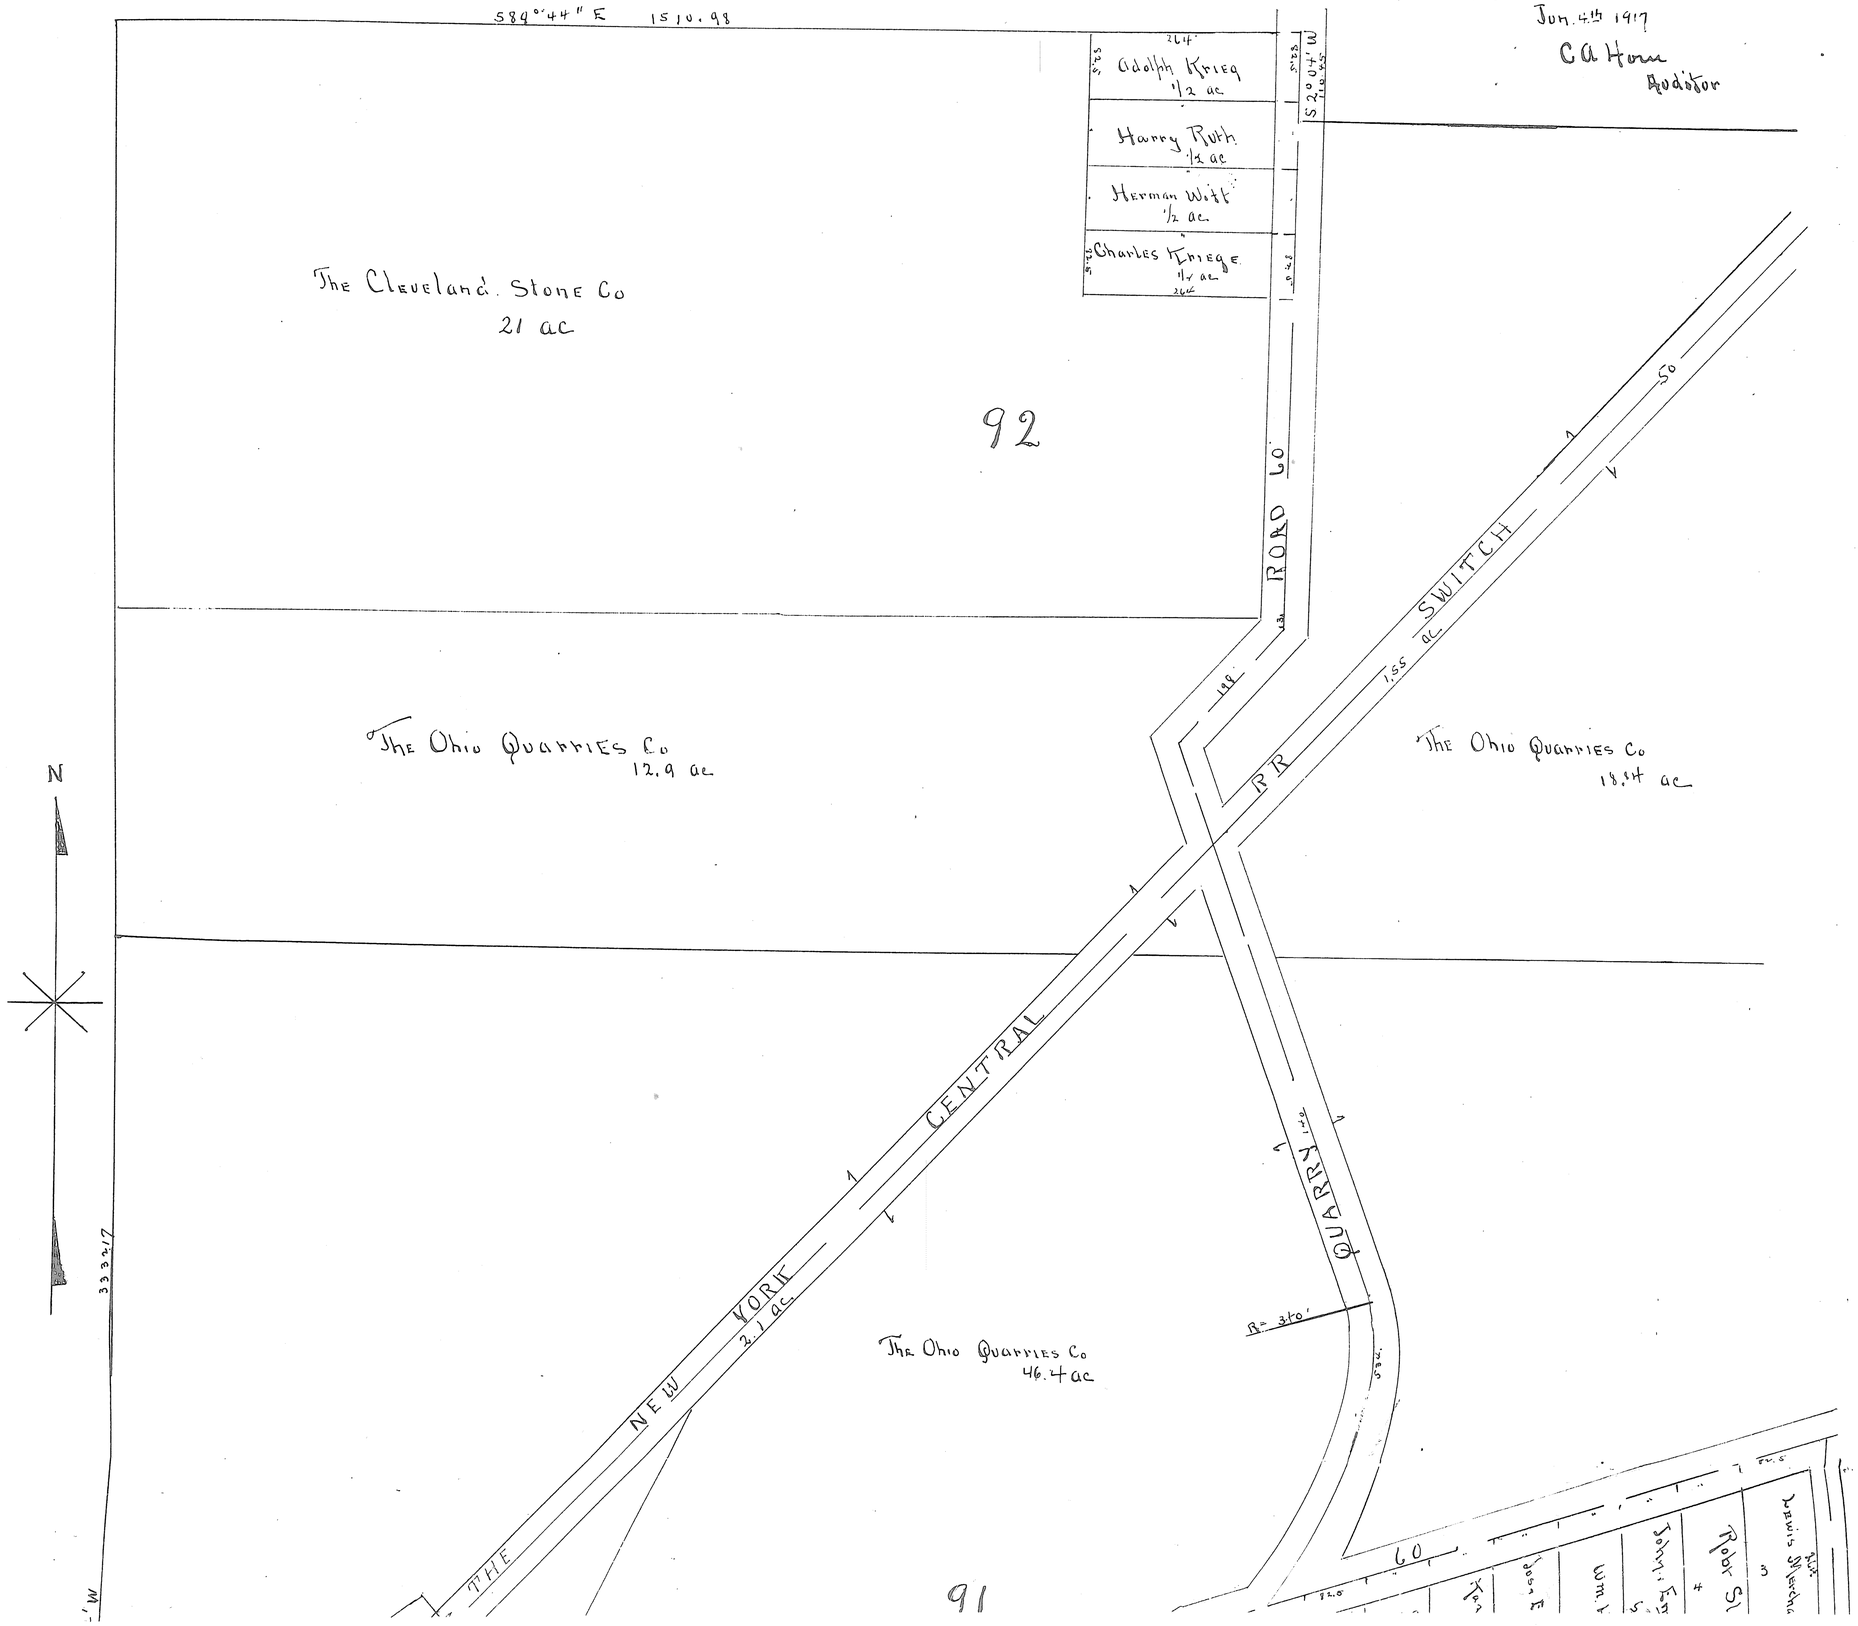

91

Vol 9 Pg 13 (516)

Vol 9 Pg 13 (516)