http://www.adultpdf.com
Created by TIFF To PDF trial version, to remove this mark, please register this software.

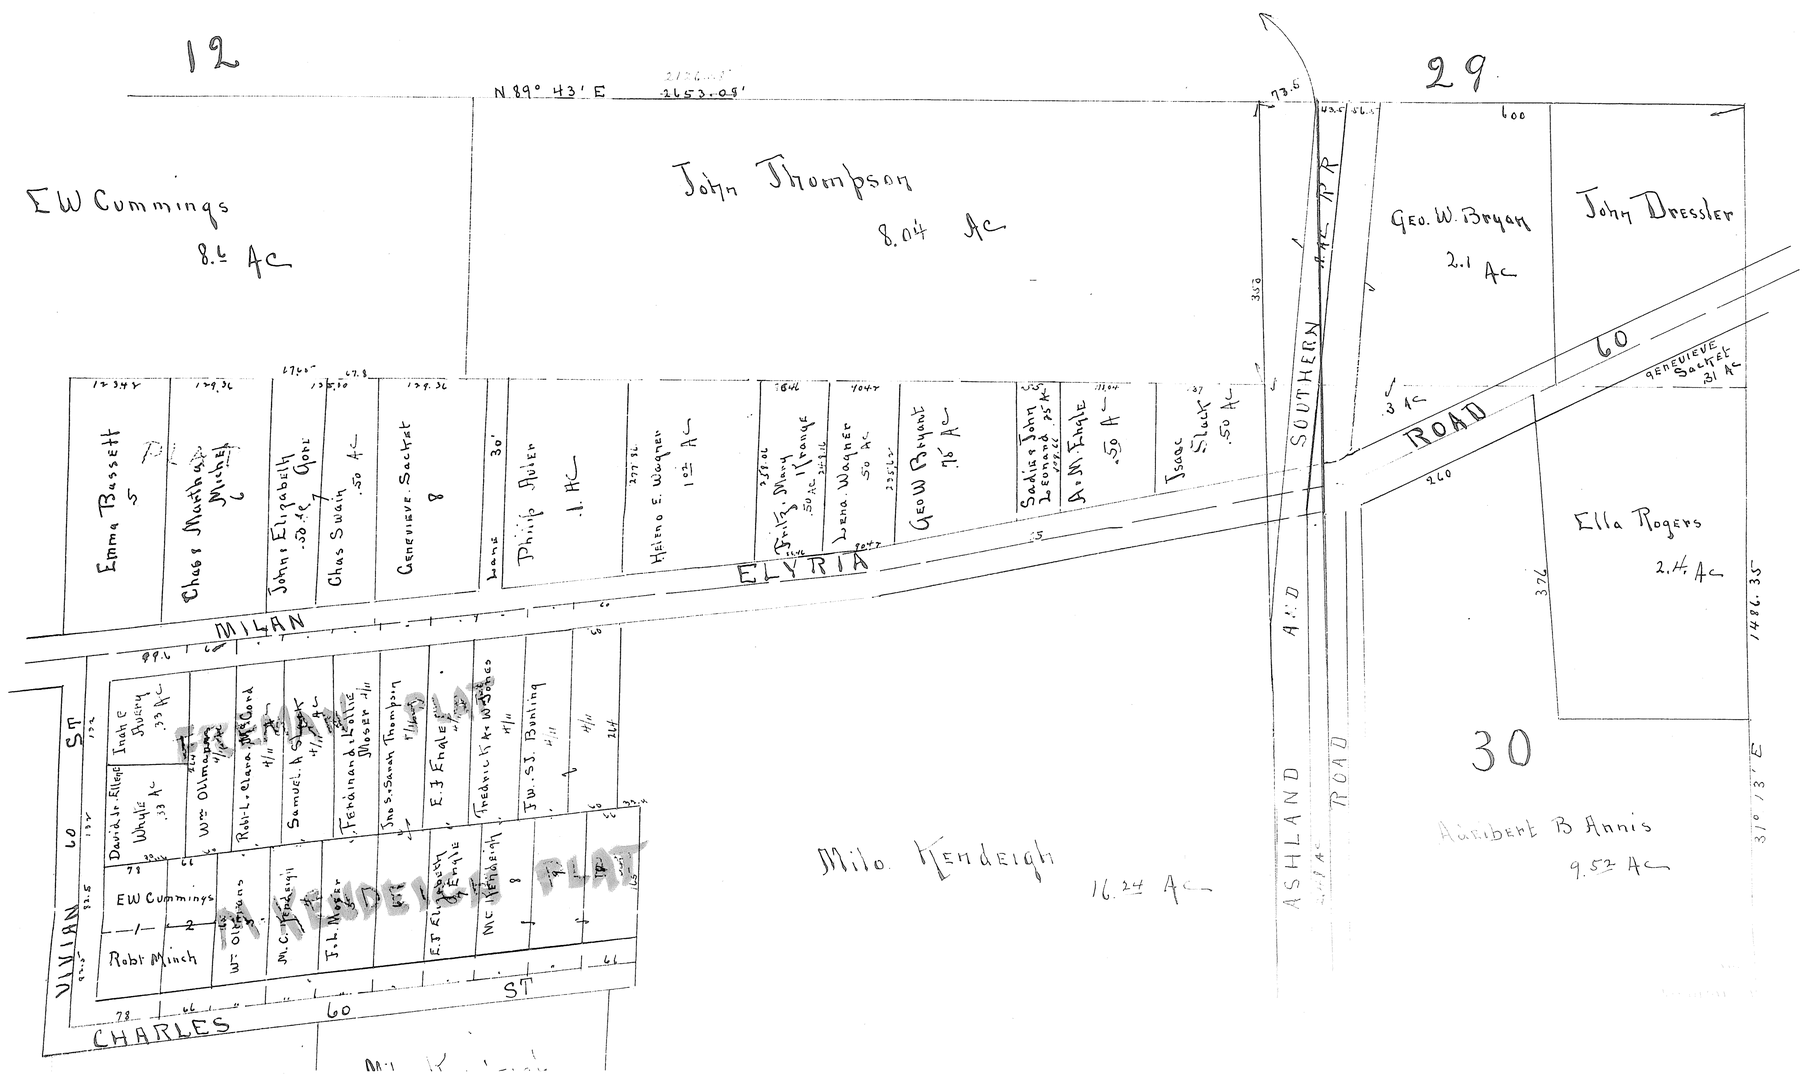

Vol 9 Pg 16 (318)

Vol 9 Pg 16 (318)

VOL 9 Pg 16 (518)

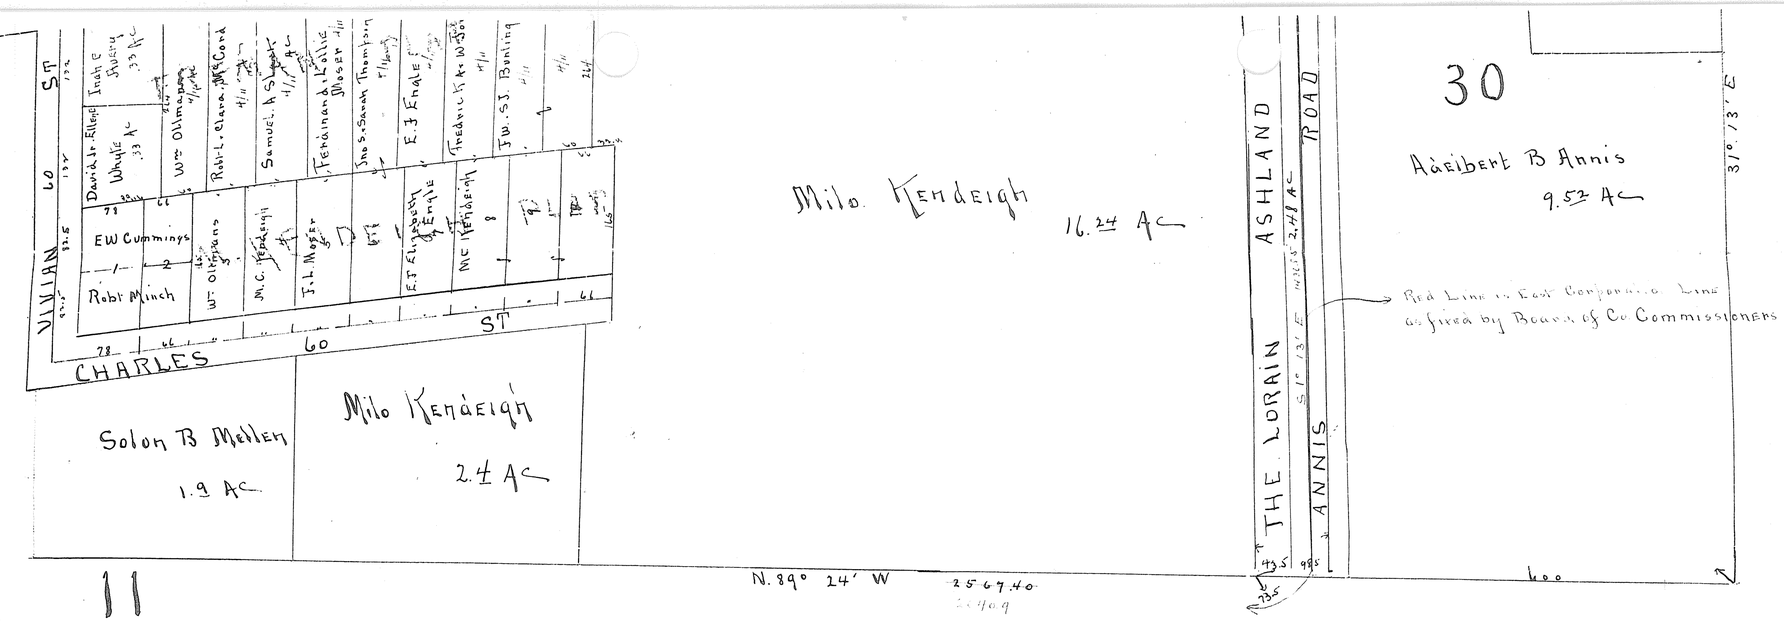

VOL 9 Pg 16 (518)

16