93574

# C.J. CREHORE'S. THIRD ALLOTMENT.

## IN. SHEFFIELD T.W.P. LORAIN CO OHIO

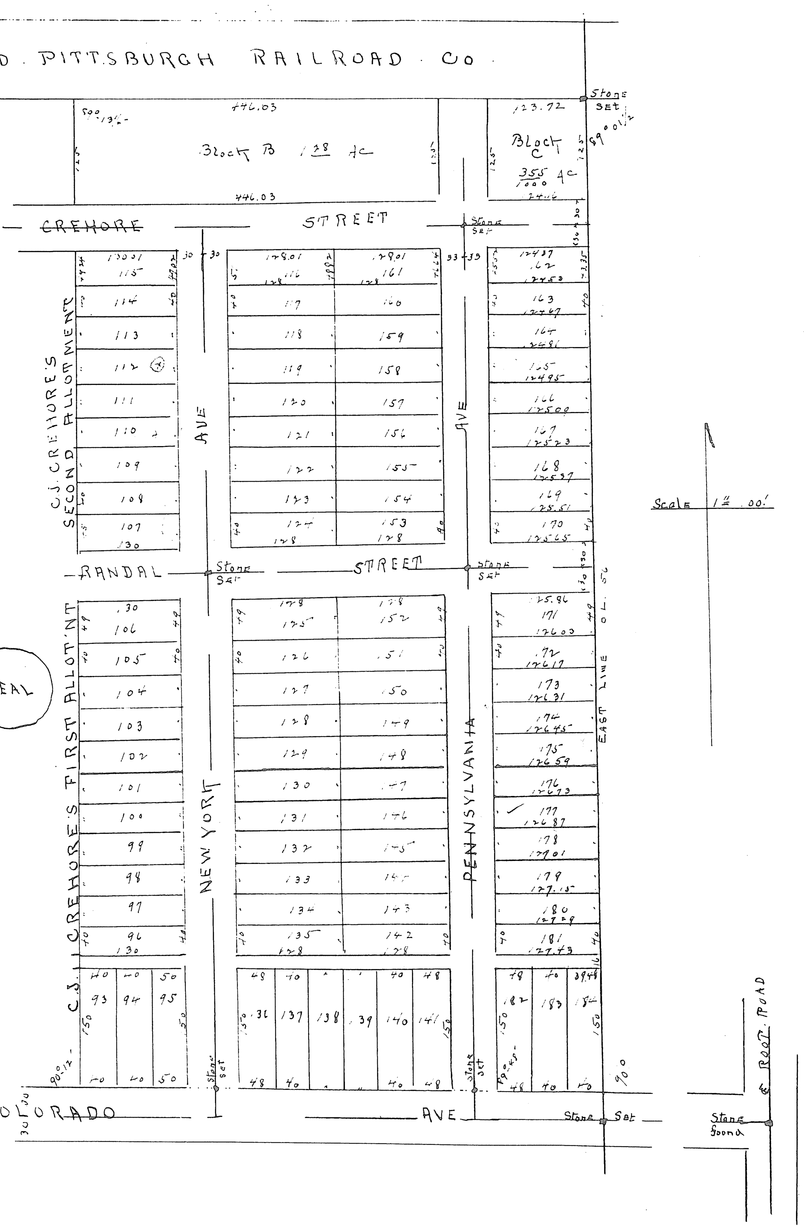


This allotment made at the request of C J Crehore embraces 16.80 acres of land situated in the east middle part of lot 56 Original survey of Sheffield TWP. Lorain Co Ohio and is bounded by lines as shown on this Plat. Colorado Ave is an established street. Randal and Crehore Streets are extensions of the same streets in Crehore first and second allotments. New York and Pennsylvania Avenues are new streets. Monuments with Either found or set at points as indicated on the Plat. Measurements are in feet and decimals thereof. I certify the foregoing to be correct.

E.C. Loufbourrow
Surveyor and C.E.

The undersigned owner of the land embraced in this allotment hereby accepts this Plat of the same and dedicates to Public use the streets as shown.

Charles J. Crehore

State of Ohio
Lorain County ss. Before me a Notary Public in and for said County personally appeared the above named C J Crehore who acknowledged that he did sign the foregoing Plat and that the same was his free act and deed in testimony whereof I have hereunto set my hand and affixed my Official Seal at Lorain Ohio 20th day of Nov 1917.

M Jones
Notary Public

SEAL

This is to certify that the foregoing Plat has been approved this day by the Director of Public Service of the City of Lorain Ohio acting as a platting Commission of said City. Witness my hand this 28th day of Dec 1917

A J Horn
Director of Public Service

Transferred
April 8th 1918
C A Horn
auditor

Received for Record
April 8th 1918 2:00 PM
Recorded April 10 1918
Vol. 9 Page 18.
Lorain County Records of Plats
Frank A Irish
Recorder

Fees $20.30

VOL 9 PG 18 (59)

http://www.adultpdf.com
Created by TIFF To PDF trial version, to remove this mark, please register this software.

VOL 9 B 18 (59)



93575

# C.J. CREHORE'S. SECOND. ALLOTMENT.

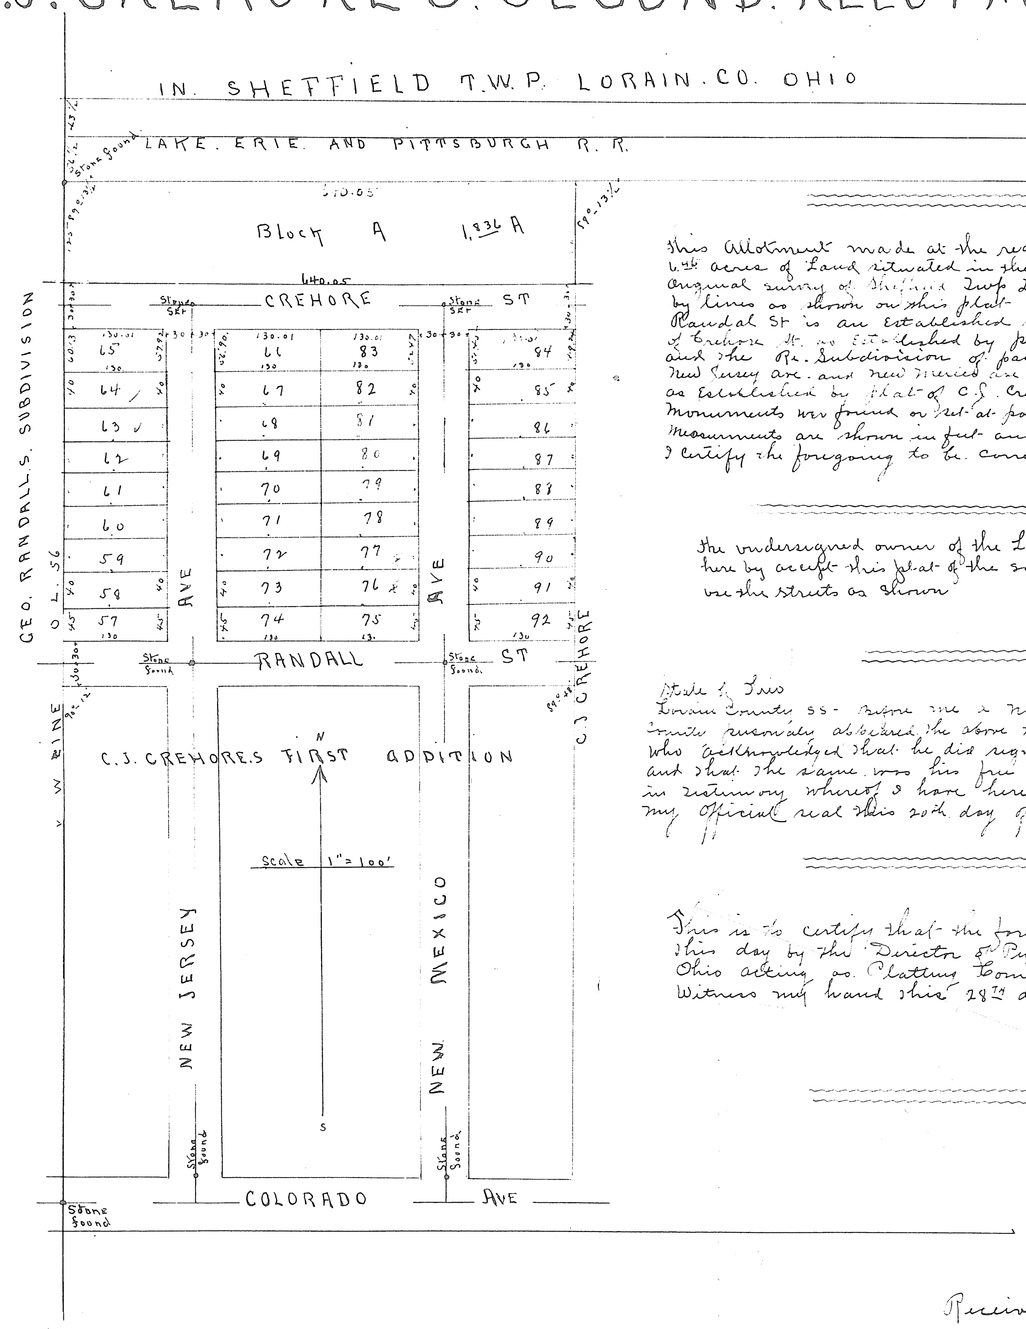


this Allotment made at the request of C. J. Crehore embraces 6.4 acres of Land situated in the West middle part of Lot 56 original survey of Sheffield Twp Lorain Co. Ohio. and is bounded by lines as shown on this plat.
Randal St is an Established street. Crehore St is an Extension of Crehore St. as Established by plats of the Nichols Subdivision and the Re-Subdivision of part of Geo. Randalls Subdivision New Jersey Ave. and New Mexico Ave are Extensions of said Avenues as Established by plat of C. J. Crehore First allotment
Monuments were found or set at points so indicated on the plat
Monuments are shown in feet and decimals thereof.
I certify the foregoing to be correct.

E. C. Lorfbourrow
Surveyor and C.E.

The undersigned owner of the Land embraced in this allotment here by accept this plat of the same and dedicates to public use the streets as shown

Charles J. Crehore

State of Ohio
Lorain County SS- Before me a Notary Public in and for said County personally appeared the above named C J Crehore who acknowledged that he did sign the foregoing plat and that the same was his free act and deed.
in testimony whereof I have hereunto set my hand and affixed my Official seal this 20th day of November 1917

SEAL

J. M. Jones
Notary Public

This is to certify that the foregoing plat has been approved this day by the Director of Public Service of the City of Lorain Ohio acting as Platting Commission of said City
Witness my hand this 28th day of Dec 1917

A. J. Horn
Director of Public Service

Transferred
April 8th 1918
F. A. Horn
auditor

Received for Record
April 8th 1918. 2:01 P.M.
Recorded April 10th 1918
Vol. 9. Page. 18
Lorain County Records of Plats

Frank. A Irish
Recorder

Fee $11.50

VOL 9 B 18 (59)