VOL 9 Pg 19 (519)

THE-BROADVIEW-ALL

Lots 6, 13, & 14 East of E

Elyria. Lorain Co.

Scale 1 inch 100 feet Nov, 22

Warden & Laundon Surveyors.

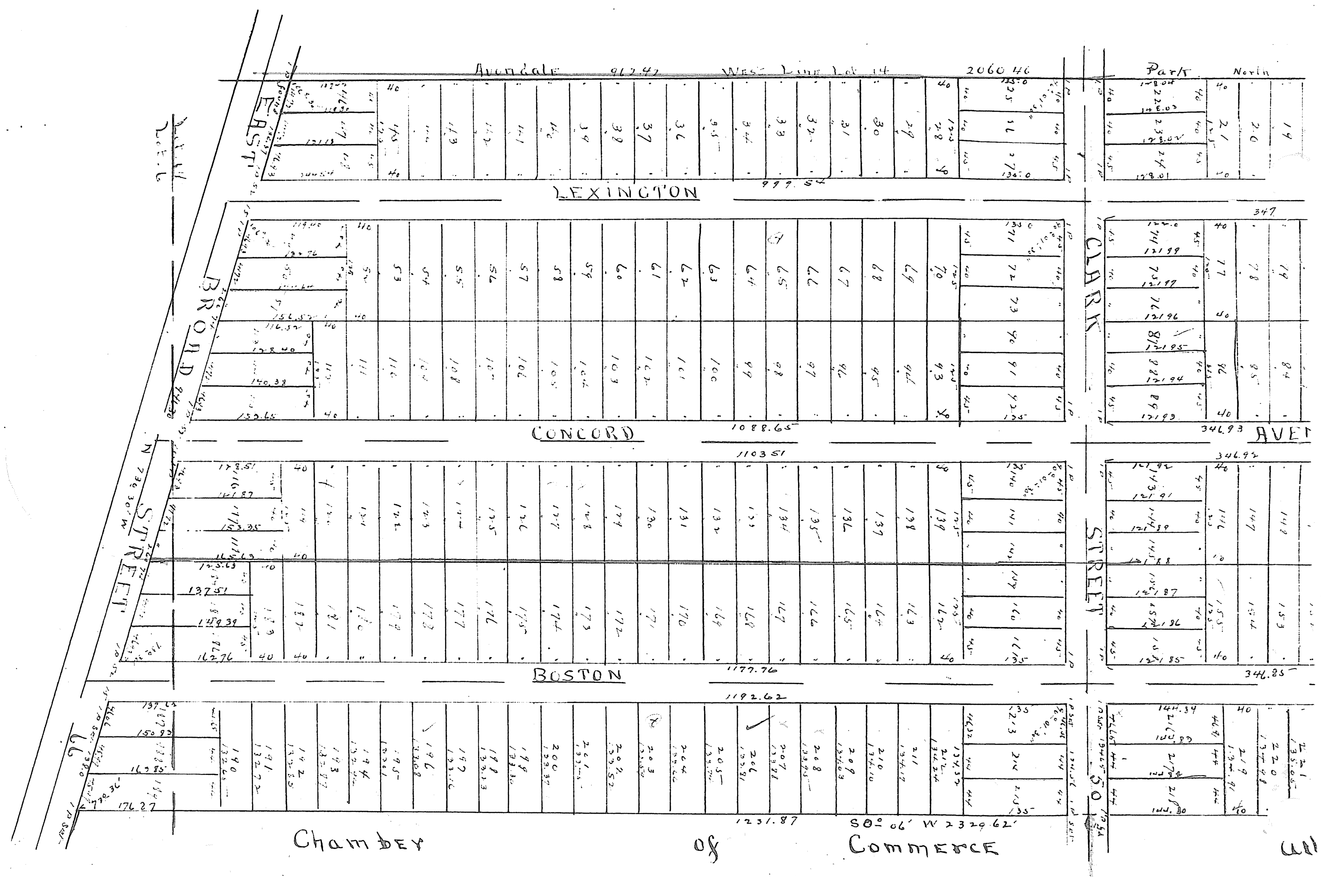

This Plat made at the request of A.C Waid Et. al. & the American Lace Mfg Co. Comprises 37 City of Elyria Lorain Co. Ohio divided as follows. in. Lot No 6 are 571/1000 acres in Lot No 13 are Monuments or iron pins were found or set as indicated on the above Plat Measurments shown All of which we Certify to be Correct

J W Warden
Surveyors
J W Laundon

We. the undersigned owners of Land Embraced in the above Plat of the Broadview Allotment hereby. Accept the same to be Correct & dedicate the Streets & avenues as shown hereon to public use for street purposes in Witness Whereof we have hereunto set our hands this 28 Day of Jany A.D. 1918

In presence of C N Fiscus, M.R. Bunridge

Addison C Waid, Erma R Waid, Bernard T Duffey, Bertha C. Duffey, Thomas M Taylor, J. Howard Taylor, Julia H Taylor

The American Lace Manufacturing Co

In presence of H A Daniells, J F B Crandall

President E J Allen.
Secretary A.B. Gaylor.

State of Ohio
City of
I have
Certify
Dated
I here
Map
passed

SEAL

State of Ohio) Before me. a Notary Public in & for said County & State personly appeared the above named
Cuyhoga Co SS } Addison C Waid. Erma R Waid. Bernard T Duffey Bertha A Duffey Thomas M Taylor J. Howard Taylor & Julia Taylor Who are personly known to me & who acknowledged that they did sign the foregoing Plat & that the same was their free. act & deed
In testimony Whereof I have hereunto set My Hand & Official Seal at Cleveland Ohio this 28 day of Jany AD 1918

C N Fiscus
Notary Public

For Vacation of Lace Ave. See Deed Vol. 1238 # 37594 Pg. 136

VOL 9 Pg 19 (519)

http://www.adobepdf.com
Created by TIFF To PDF trial version, to remove this mark, please register this software.

VOL 9 PG 19 (519)

93800

VIEW-ALLOTMENT
East of Black River.
Lorain Co. Ohio.

feet Nov, 22 1917.
en & Laundon Surveyors.

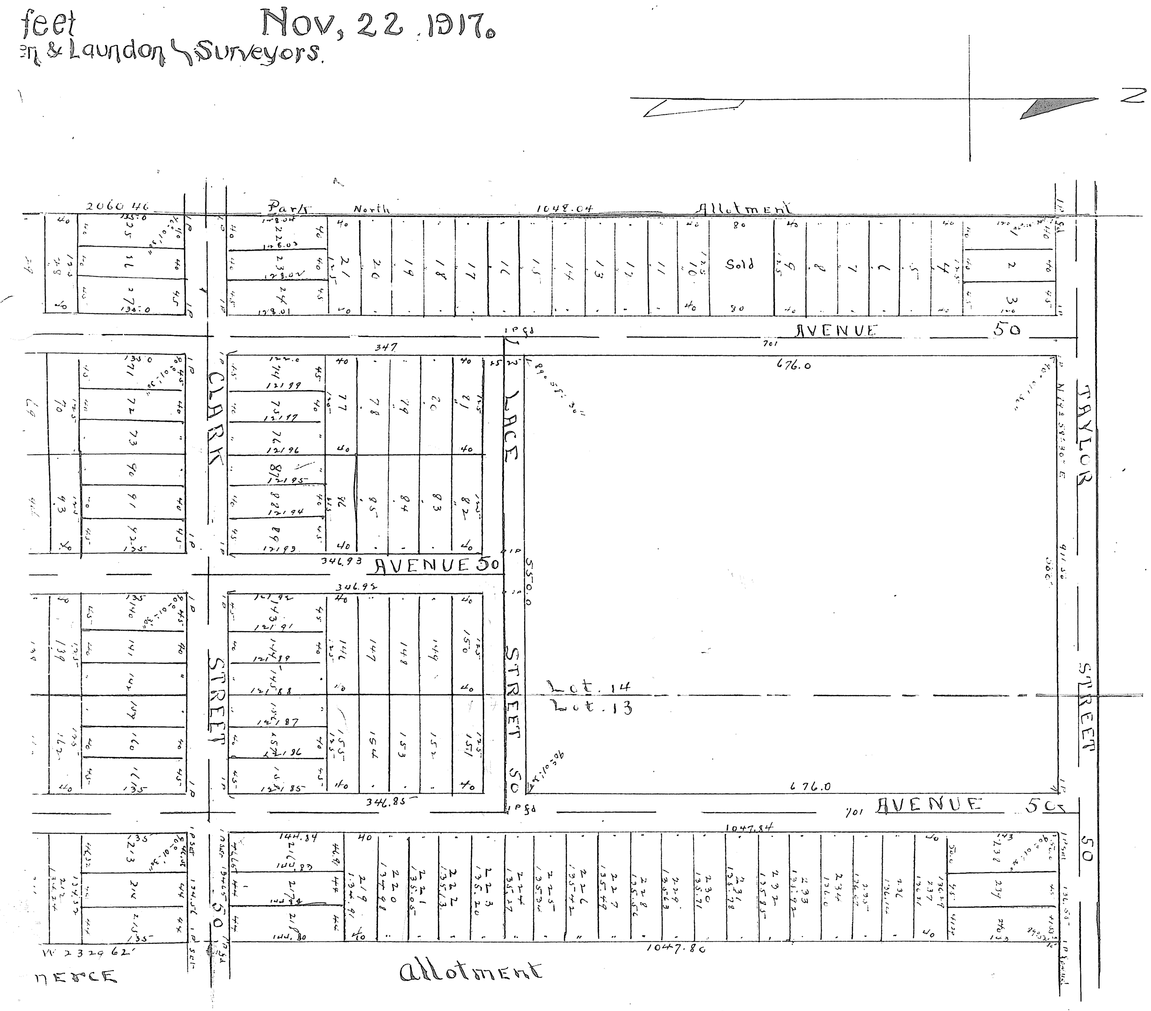

Transferred
April 18. 1918
C A Horn
Auditor

Received for Record
April. 18. 1918 3:20 P M
Recorded April 25 1918
Vol 9 Page 19
Frank A Spisak
Recorder

ice Mfg Co. Comprises 37 $\frac{033}{1000}$ Acres of Land in O.L. № 6. 13 & 14 E. of Black River
$\frac{71}{100}$ Acres in Lot № 13 are 13 $\frac{775}{1000}$ Acres in Lot № 14. 22 $\frac{627}{1000}$ Acres Stone
Plat Measurments Shown are in feet & decimals thereof

Fee $30.20

Laudon Surveyors

State of Ohio } Before a Notary Public in & for said County & State personaly appeared the
Lorain Co SS } American Lace Manufacturing Co. a Corporation by its President E J Allen & its Secretary H B Taylor who are personaly know to me & who did acknowledge the signing of the foregoing plat of the Broadview Allotment to be its & their free act & deed
In Testimony Whereof I have hereunto set my hand & Official Seal at Elyria Ohio this 13 day of Feb AD 1918

SEAL

L B Fauver
Notary Public

Approved by H A Beck Service Director acting as Platting Commissioner for the City of Elyria Ohio. this 14th day of March AD 1918

H A Beck Service Director

I have carefully Examined the accompanying Plat of the Broadview Allotment and hereby Certify the Same to be Correct & that good & sufficient Monuments have been set
Dated this 17th day of April AD 1918 C.M. Thebold City Engineer

I hereby Certify that the Plat of the Broadview Allotment as Shown on the Accompanying Map Was duly Accepted by the Council of the City of Elyria by Ordinance № 2299 duly passed for that purposed on the 3rd day of April. A D. 1918

D.B Symons
Clerk of Council

VOL 9 PG 19 (519)