Vol 9 Pg 20 (520)

LARKMOOR SUBDIVISION

IN SHEFFIELD TWP, LORAIN CO OHIO

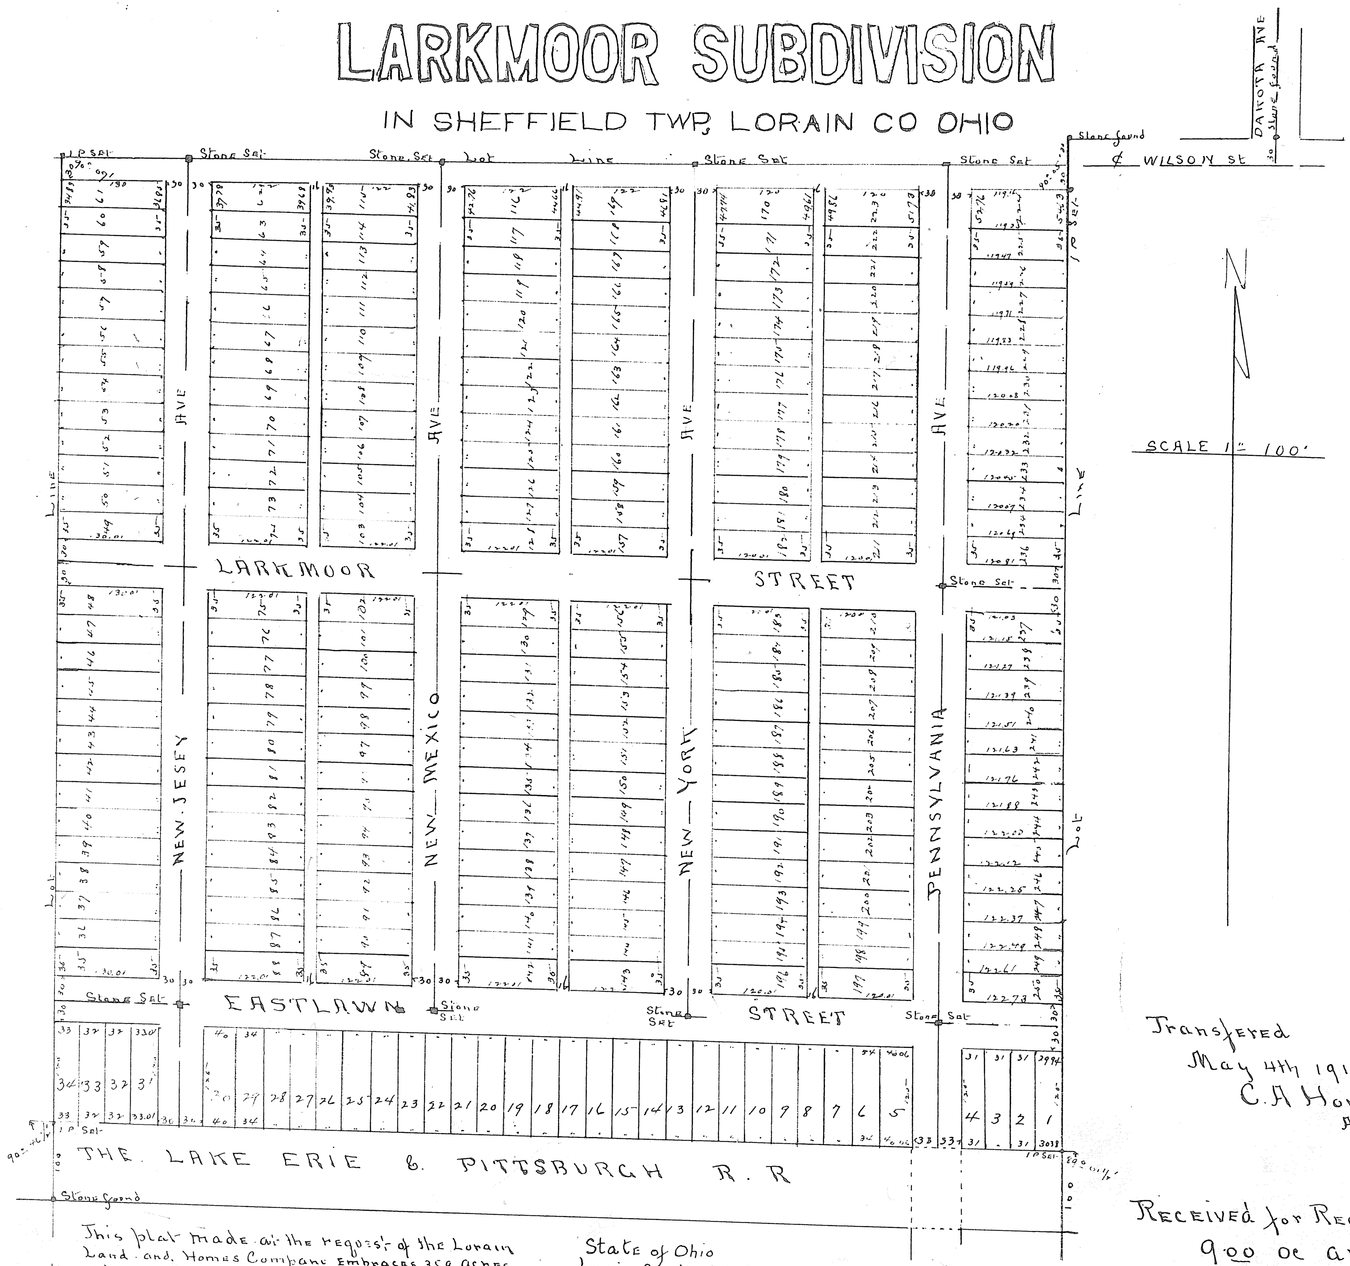

Transfered
May 4th 1918
C. A Horn
Auditor

This plat made at the request of the Lorain Land and Homes Company embraces 35.9 acres of Land in the North part of Original Lot 56 Sheffield Township Lorain County Ohio it is bounded by lines as shown on this plat. Monuments were either found or set at points so indicated on the plat. Measurements are in feet and decimals thereof
We Certify the foregoing to be Correct
Nichols and Loukbourow
Surveyors.

This is to Certify that the Undersigned the Lorain Land and Homes Co. a Corporation owners of the Land embraced in this plat hereby accept same and dedicate the streets and alleys as shown to public use
The Lorain Land & Homes Co
By Alfred L. Howell President
James V. Dahlen Secretary
CORPT SEAL

State of Ohio
Lorain County SS. Before me a Notary Public in and for Said County personaly appeared the above named Alfered L. Howell and James V Dahlen President and Secretary respectively of the Lorain Lands and Homes Co. a Corporation Who acknowledged that they did sign the above instrument and that the same was their free act and deed as officers of Said Corporation
In witness Whereof I have hereunto set my hand and affixed my official seal at Lorain O this 2nd day of April 1918
C E Van Dusen
Notary Public
Seal

This is to certify that the foregoing plat has been approved this day by the Director of Public Service of the City of Lorain O acting as plating Commission of Said City
Witness my hand this 3rd Day of April 1918
W. A Pillans
Director of Public Service

Received for Record
9.00 oc am
May 4th 1918
Recorded
May 8th 1918
Lorain County Plat Records
Vol 9 Page 20
Frank A Irish
Recorder
Fees. 34.40

Restrictive Covenants see Deed Vol. 819 #109583 Lots 173, 174, 195, 222, 223, Pt of 221 pg 485

Vol 9 Pg 20 (520)

http://www.uhlinpdf.com
Created by TIFF To PDF trial version, to remove this mark, please register this software.

94923

BROADWAY. HEIGHTS. ALLOTMENT.

IN. BLACK. RIVER AND SHEFFIELD. TWPS, LORAIN CO OHIO

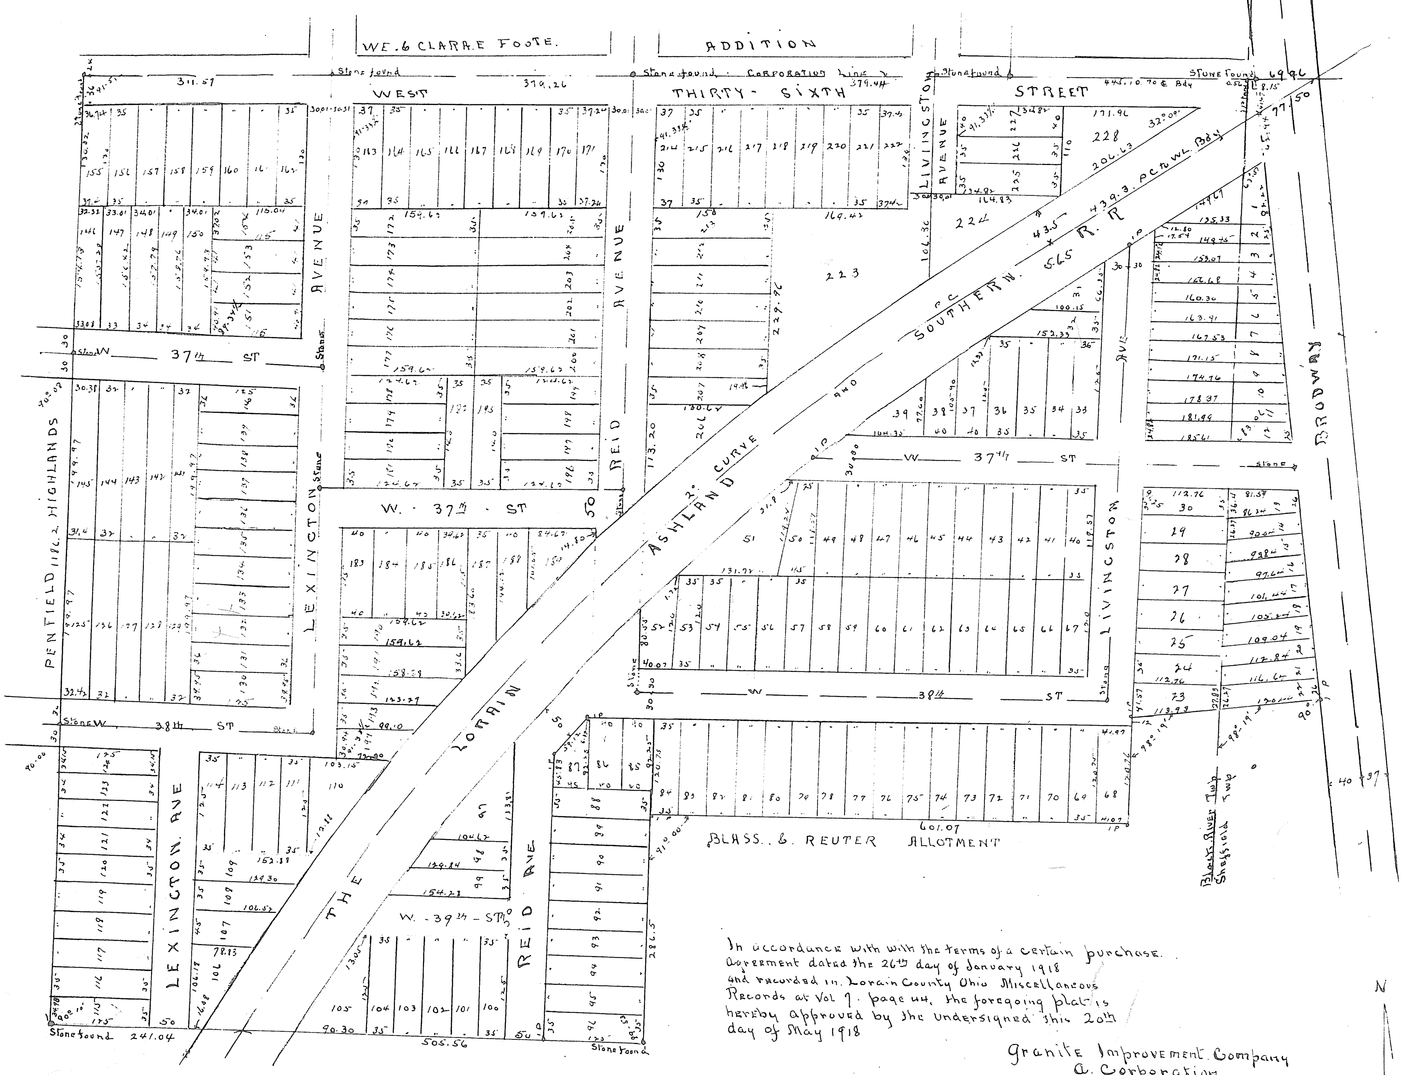

This plat made at the request of A.R. Maddock. Trustee Embraces. 30.47 acres of Land. in Lot. 3. Tract 1. Black River. Township and 1.56 acres in Original Lot 103 Sheffield Township. Lorain County. Ohio it is bounded by lines as shown on this Map. that part of West Thirty. Sixth st. lying South of the Corporation Line was deeded to Lorain. County for Street purposes. by deed dated Nov. 3 1908 and recorded in Vol 114 page 248 Lorain County Record. of deeds. Distances are in feet and decimals. Monuments Wer. Either found or set at points. so. indicated. We Certify the foregoing to be Correct

Nichols and Loofbourrow
Surveyors

This is to Certify that the undersigned owner of the Land. Embraced in this plat. hereby accepts. Same and dedicates the streets as shown to public use

A R Maddock Trustee

Received for Record
June 7th 1918 3:00 PM
Recorded June 14th 1918
Lorain County Plat Records
Vol 9 Page 20
Frank A Irish
Recorder.

In accordance with with the terms of a certain purchase. Agreement dated the 26th day of January 1918 and recorded in. Lorain County Ohio Miscellaneous Records at Vol 7. page 44. the foregoing plat is hereby approved by the undersigned this 20th day of May 1918

Granite Improvement Company
a. Corporation
By. B. McKeen
President

N

Scale 1" = 100'

State of Ohio
Lorain County. S.S. Before me a Notary Public in and for said County personally appeared the above named. A.R. Maddock Trustee who acknowledged that did sign the above plat and that the same was his free. act and deed.
In. Witness. Whereof I have hereunto set my hand and affixed my Official Seal at Lorain Ohio this 21st day of May 1918

Seal.

Geo L. Glitch
Notary Public

This is to Certify that the foregoing plat has been approved this day by the Director of Public Service of the City of Lorain Ohio Acting as Platting Commission of Said City
Witness my hand this 21st day of May 1918

W. A. Pillans
Director of Public Service

Transfered
June 7th 1918
C.A. Horn
Auditor

718
orn
Aviitor

Record
am
18
d

Plat Records
PE 20
Irish
Recorder
34 to

VOL 9 PG 20 (SAD)

http://www.ashlandl.com
Created by TIFF To PDF trial version, to remove this mark, please register this software.