ACRE FARMS ALLO

Original Twp Lots. 34 - 35

Elyria Twp

Lorain Co

April 22 - 1918.

Warden

Scale 1 inch = 100 feet

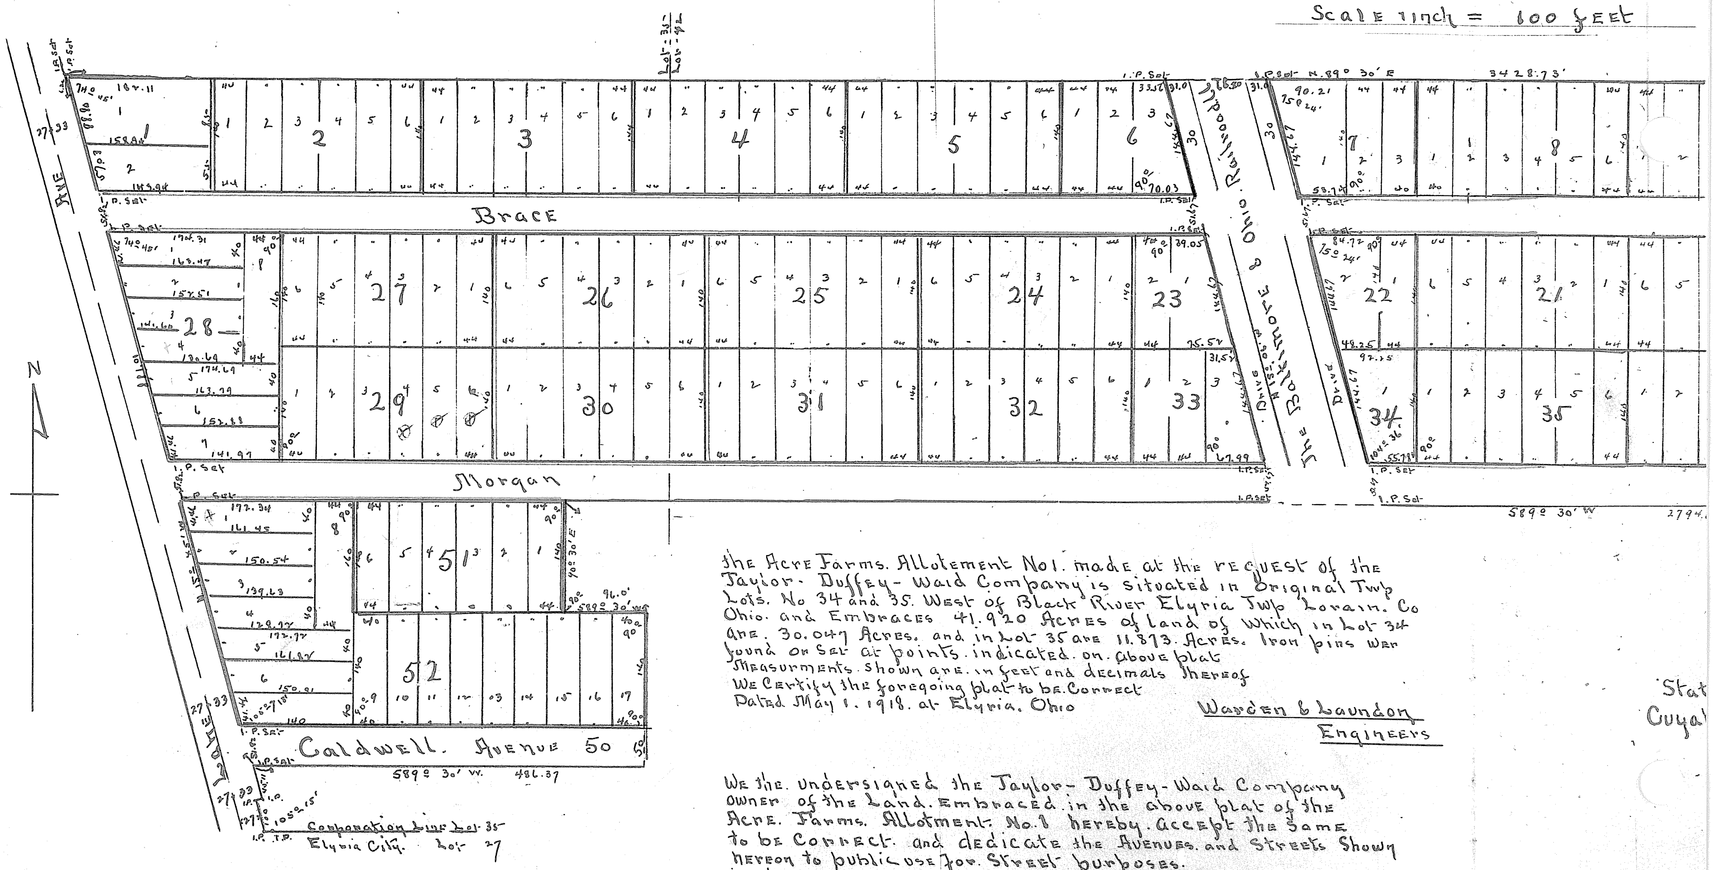

The Acre Farms. Allotement No1. made at the request of the Taylor-Duffey-Waid Company is situated in Original Twp Lots. No 34 and 35. West of Black River Elyria Twp Lorain. Co Ohio. and Embraces 41.920 Acres of land of which in Lot 34 are. 30.047 Acres. and in Lot 35 are 11.873. Acres. Iron pins were found or set at points. indicated. on. above plat
Measurments. shown are. in feet and decimals thereof
We Certify the foregoing plat to be. Correct
Dated May 1. 1918. at Elyria. Ohio

Warden & Laundon
Engineers

We the. undersigned the Taylor-Duffey-Waid Company owner of the Land. Embraced. in the above plat of the Acre. Farms. Allotment. No. 1 hereby. accept the same to be Correct. and dedicate the Avenues. and Streets shown hereon to public use for. Street purposes.
in Witness Whereof we. have hereunto set our Hands and. Corporate Seal. this 6th. day of May A.D. 1918

The. Taylor-Duffey-Waid-Company { by its President . A C Waid
Secretary B.T. Duffey

CORP. SEAL

Stat
Cuyal

http://www.adobepdf.com
Created by TIFF To PDF trial version, to remove this mark, please register this software

VOL 9 PG 21 (520)

94493

ALLOTMENT No. 1.

West of Black River

Lorain Co Ohio.

Warden & Laundon
Engineers.

Scale 1 inch = 100 feet

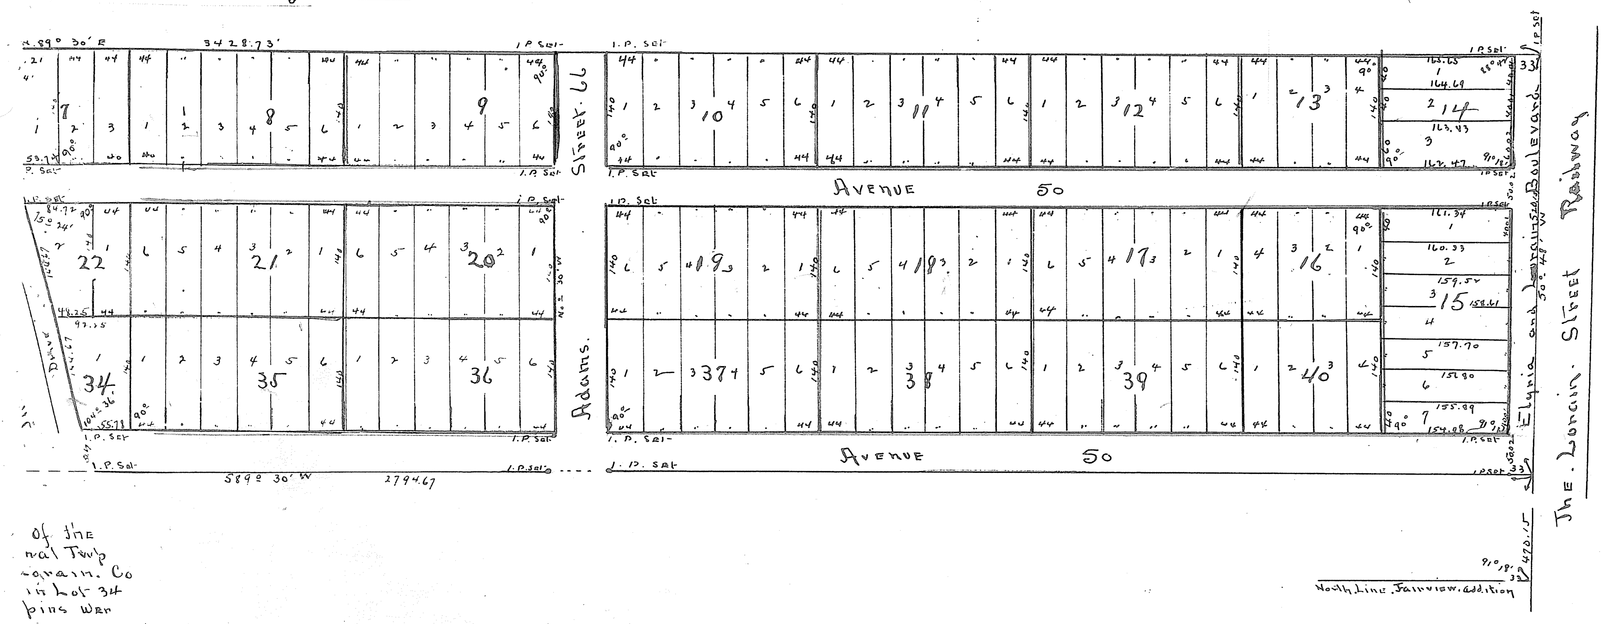

of the
nal Twp
Lorain Co
its Lot 34
pins war

Laundon
Engineers

my
he
me
is Shown

Corporate

A C Waid

B.T. Duffey

State of Ohio
Cuyahoga County SS.

Before me a Notary Public in and for said County & State personally appeared The Taylor-Duffey-Waid Company a Corporation by its President A.C. Waid and its Secretary B.T. Duffey who are personaly known to me and who did acknowledge the signing of the foregoing plat of the Acre Farms Allotment No. 1. to be its and their free act and deed
In testimony whereof I have hereunto set my hand and official seal at Cleveland Ohio this 4th day of May A.D. 1918

Seal

C F Tablin
Notary Public

Approved by H A Beck Service Director acting as Platting Commissioner for the City of Elyria Ohio this 15th day of May A.D. 1918.

H A Beck
Service Director

Transfered
May 17 1918
C A Horn
auditor

Received for Record
May 18 1918 11 25 AM
Recorded May 24th 1918
Vol 9 Page 21
Frank A Irish
Recorder

Fees 27.05

VOL 9 PG 21 (520)