Vol 9 Pg 22 (521)

THE. BROADWAY. GARDENS. ALLOTME

Original Twp Lots. 103-108-113. Sheffield T.W.P.

Lorain.. Co.. Ohio

Scale 1. in

JUNE. 8. 1918

Transfered
JUNE. 18. 1918
C A Horn
Auditor

RECEIVED for
JUNE 19. 1918
Recorded J
Vol. 9. P
Lorain. Co
Fr

Vacation for extension of 44th St. etc. filed Vol 904 Pg. 85.

For Resolution No. 87-2-924 See OR Vol. 33 * 01235 Pg. 419.

Vol 9 Pg 22 (521)

http://www.adobepdf.com
Created by TIFF To PDF trial version, to remove this mark, please register this software.

VOL 9 Pg 22 (521)

95119

LLOTMENT.

T.W.P.

Warden & Laundon
Engineers

Scale 1 inch 100 feet

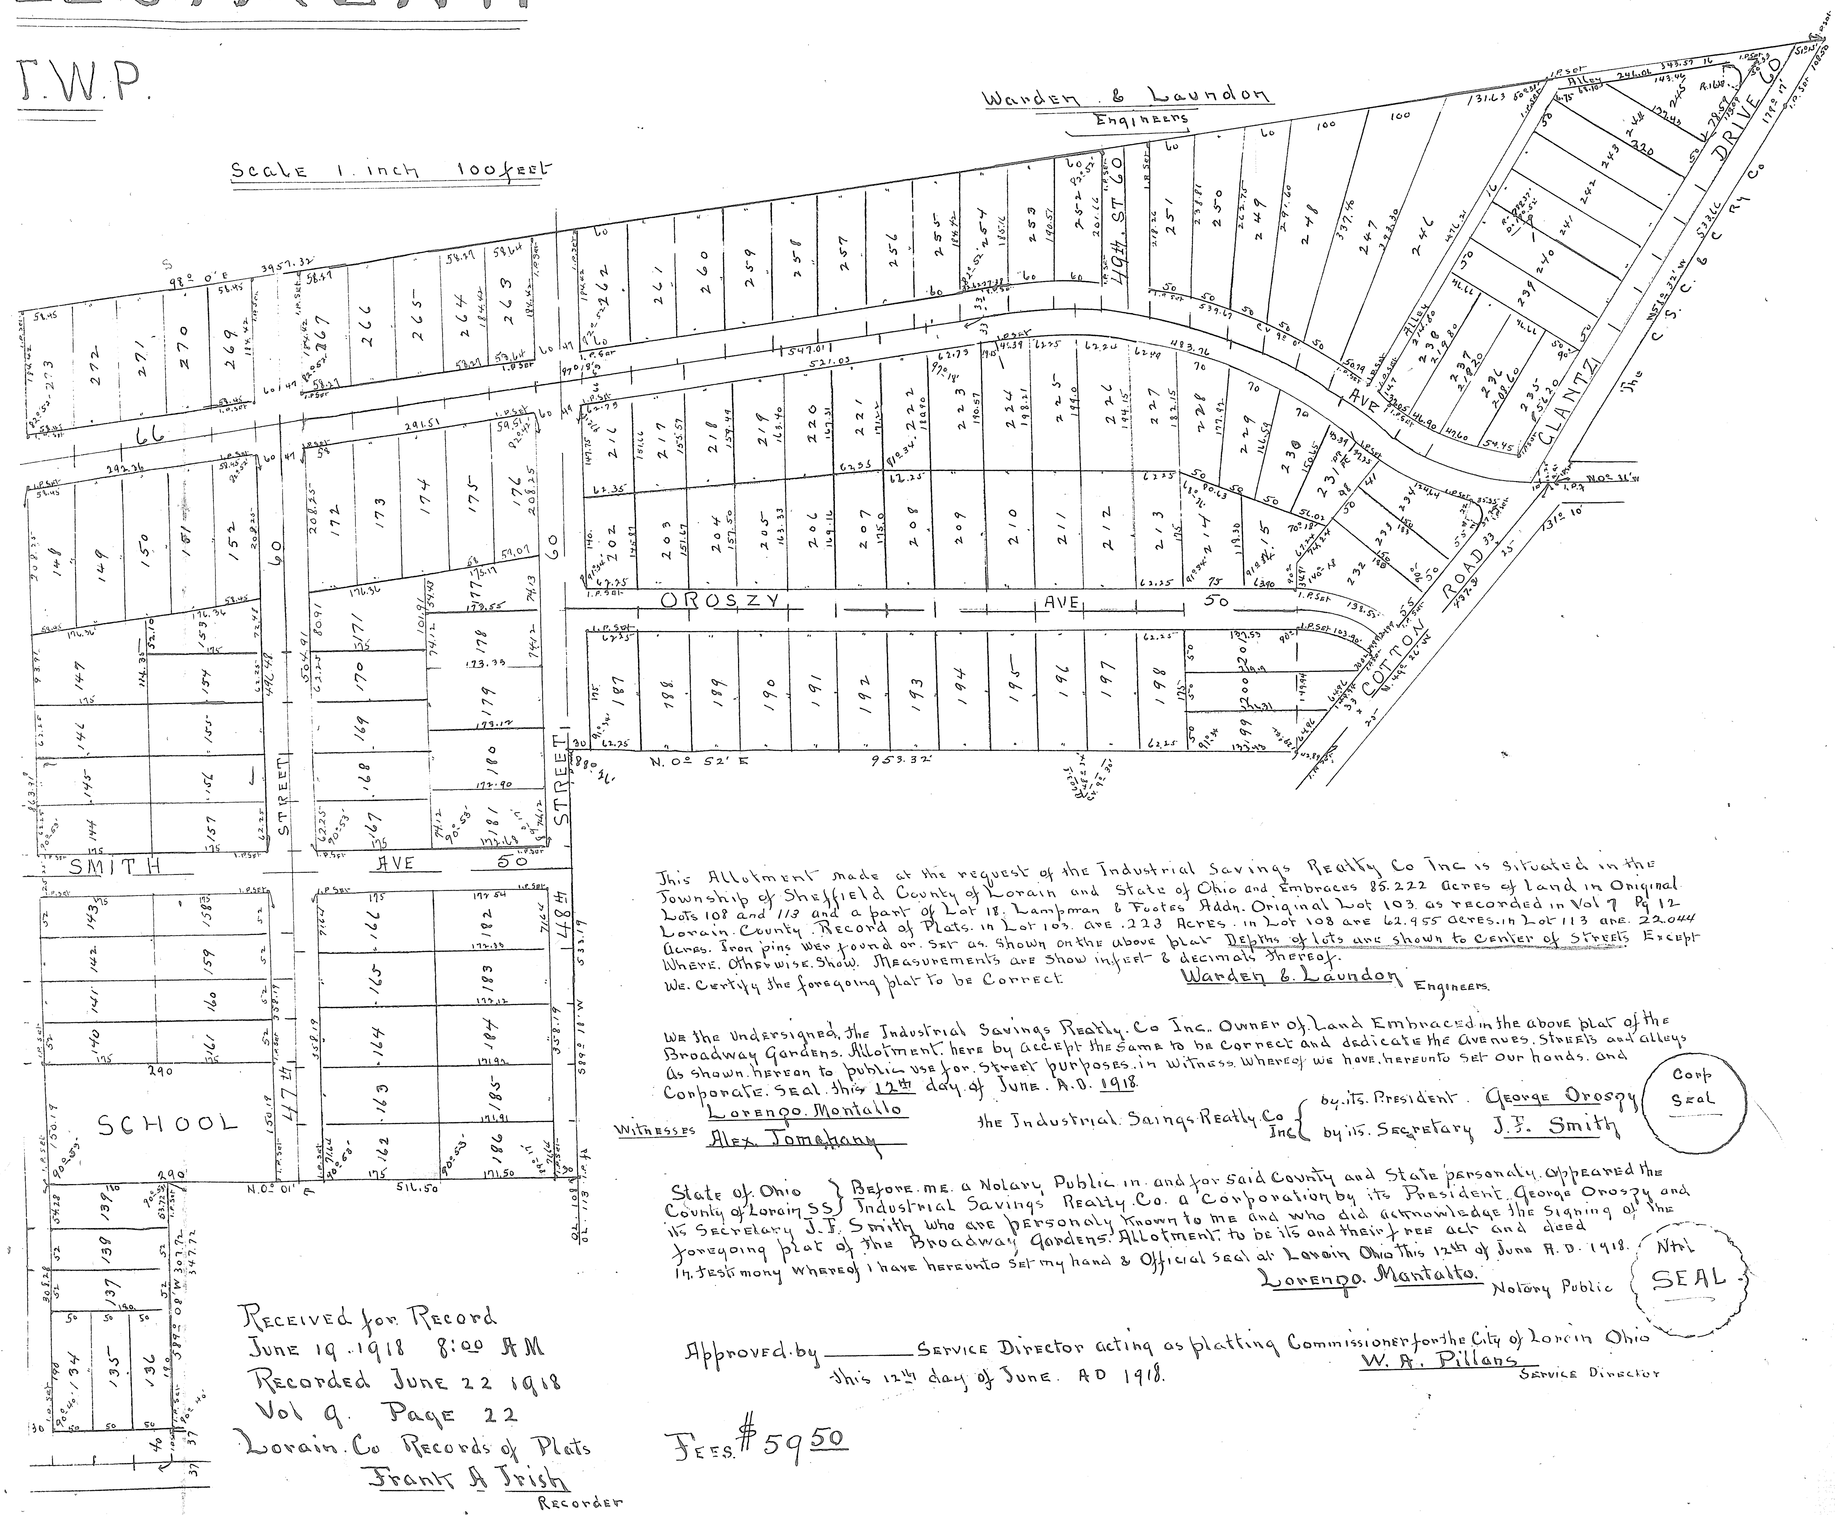

This Allotment made at the request of the Industrial Savings Realty Co Inc is situated in the Township of Sheffield County of Lorain and State of Ohio and Embraces 85.222 Acres of Land in Original Lots 108 and 113 and a part of Lot 18. Lampman & Footes Addn. Original Lot 103. as recorded in Vol 7 Pg 12 Lorain County Record of Plats. in Lot 103. are .223 Acres. in Lot 108 are 62.955 Acres. in Lot 113 are. 22.044 Acres. Iron pins were found or. set as. shown on the above plat Depths of lots are shown to center of Streets Except Where. Otherwise. Show. Measurements are Show in feet & decimals thereof.

We. Certify the foregoing plat to be Correct Warden & Laundon Engineers.

We the Undersigned, the Industrial Savings Realty. Co Inc. Owner of Land Embraced in the above plat of the Broadway Gardens. Allotment. here by accept the Same to be Correct and dedicate the Avenues. Streets and alleys As shown. hereon to public use for. Street purposes. in Witness. Whereof we have. hereunto set our hands. and Corporate. Seal. this 12th day. of June. A.D. 1918.

Witnesses Lorenzo. Montalto
Alex. Tomchany

the Industrial. Savings Realty. Co Inc { by its. President. George Oroszy
by its. Secretary J. F. Smith

Corp Seal

State of Ohio } Before. me. a Notary Public in. and for Said County and State personally. appeared the
County of Lorain SS } Industrial Savings Realty. Co. a Corporation by its President. George Oroszy and its Secretary J. F. Smith who are personaly known to me and who did acknowledge the Signing of the foregoing plat of the Broadway Gardens. Allotment. to be its and their free act and deed
In. testimony Whereof I have hereunto set my hand & Official seal at Lorain Ohio this 12th of June A. D. 1918.

Lorenzo. Mantalto. Notary Public

Ntl SEAL

Approved. by _____ Service Director acting as platting Commissioner for the City of Lorain Ohio this 12th day of June. AD 1918.

W. A. Pillans Service Director

Received for Record
June 19. 1918 8:00 AM
Recorded June 22 1918
Vol 9. Page 22
Lorain. Co Records of Plats
Frank A Irish Recorder

Fees. $ 59 50

Ordinance No 78-12 Vacating alley from Formerly to Warden # 144185 Deed Vol 1332 page 642

VOL 9 Pg 22 (521)

http://www.uhlirpdf.com
Created by TIFF To PDF trial version, to remove this mark, please register this software.