95134

WEST ERIE PARK ALLOTMENT

LORAIN. OHIO.

this plat made at the request of Elizabeth C King Embraces. 19 $\frac{825}{}$ acres of Land in Original Lot 29 Black River Township Lorain County Ohio now in the City of Lorain it is bounded by lines as Shown on this plat. the South line of Eleventh St is the Extension of a line which begins at the South line of Eleventh street. and the West line of Brownells Add. and runs thence Westerly parallel to and 181.$\frac{15}{}$ feet Southerly from the South lines of Block A of The Lake View Park Realty Cos Allotment. and Lake View Park. Monuments Were Either found or set as Shown. Measurements are in feet and decimals.

We Certify the above to be Correct
Nichols & Loufborrow
Surveyors

The Undersigned owner of land Embraced in this plat hereby accepts. sams and dedicates the Streets as Shown. to public use
Elizabeth C. King

Transfered
June. 18. 1918
C A Horn
Auditor.

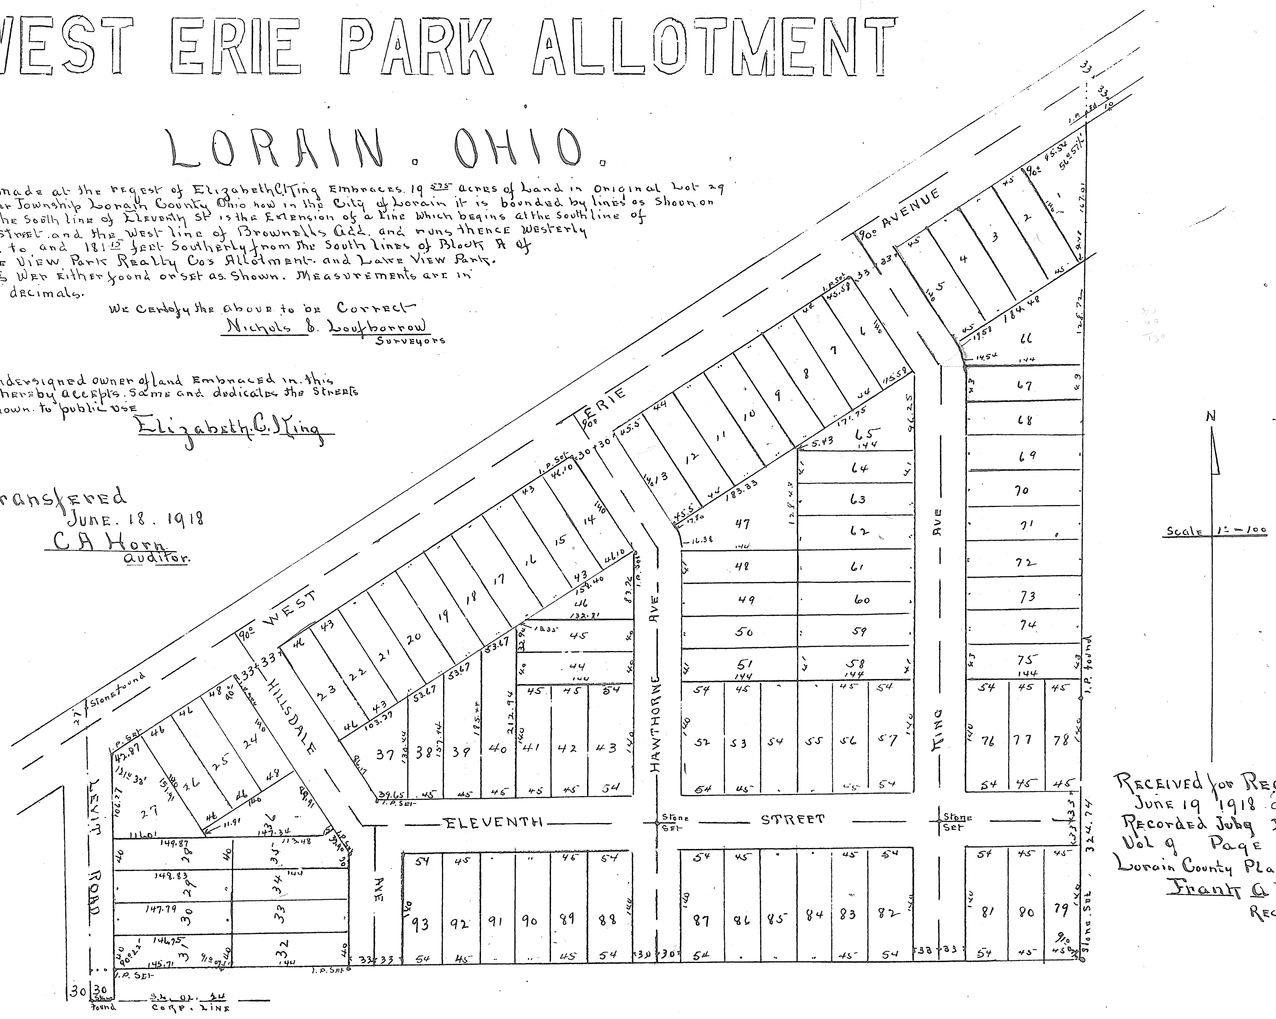

Received for Record
June 19 1918 at 4:20 P.M.
Recorded July 2nd 1918
Vol 9 Page 23
Lorain County Plat Records
Frank A Irish
Recorder

State of Ohio.
Lorain County SS. Before me. a Notary Public in and for said County personally appeared the above named Elizabeth C King Who. acknowledged that she did sign the above plat and that the Same was her free. act and deed
In testimony Whereof I have hereunto set my hand. and affixed my Official. Seal at Lorain O this 13th day of June 1918
Geo. L. Glitch
Notary Public

Seal

this is to Certify that I. have Examined the above plat. I find the Same to be Correct and that the monuments. Shown. are Sufficient to define the Street lines
Chalmers C Miller
City Engineer

this is to Certify that the above plat has been approved this day by the Director of Public Service of the City of Lorain Ohio acting as platting Comission of said City
Witness my hand this 17th day of June 1918
W. A. Pillans
Director of Public Service

This is to Certify that the above plat was approved by the Council of the City of Lorain Ohio by Ordinance No 2140. passed June 17th 1918
E. L. Hazen
Clerk of Council

Fees $15.00

This Supr East Dist Ind.

The U Jo pu The W

Ft te E T.

This Mon

this of th

this of L

R Ai R Lo

Vol 9 Pg 23 (521)

http://www.audiopdf.com
Created by TIFF To PDF trial version, to remove this mark, please register this software.

VOL 9 B23 (521)

G.W. GERTZ. SUBDIVISION

IN THE CITY OF LORAIN OHIO

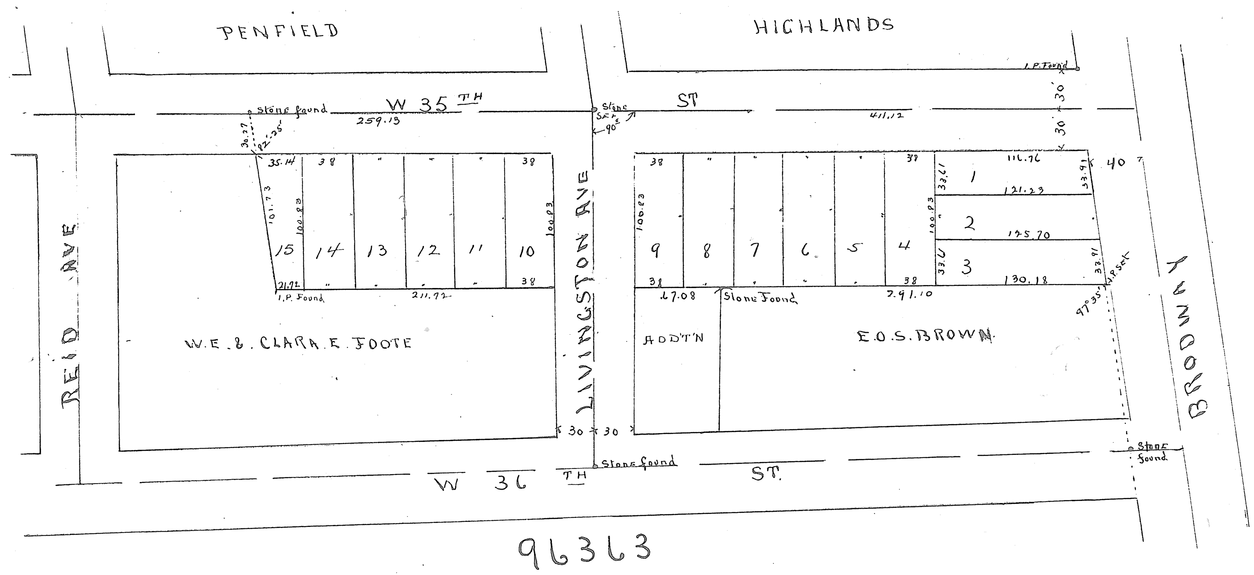

This plat Made at the Request of G.W. Gertz Embraces 2 acres of land located in Lot 3 Tract 1 Original Survey of Black River Township Lorain County Ohio, now in the City of Lorain and bounded North by Penfield Highlands East by Broadway. South by Land of E.O.S. Brown and W.E and Clara E. Foote Addition and West by Last named addition. Distances are shown in feet and decimals of a foot and stone or iron Monuments were found or set at all points so Indicated on the plat. — We Certify the foregoing to be Correct.

Nichols and Loufbourrow Surveyors

The Undersigned owner of the Land Embraced in this Subdivision hereby accepts this plat of the Same and dedicates to public use Livingston Ave. the South half of West 35th Street and a strip on the Westerly Side of Broadway Making the West line of Said Street 40 ft from the Centre line thereof as Shown.

G.W. Gertz

State of Ohio. Lorain County, S.S. Before me a Notary Public in and for Said County personaly appeared the above named G.W. Gertz Who acknowledged that he did sign the foregoing plat and that the Same is his free act and deed. in testimony Whereof i have hereunto set my hand and official seal this 24th day of January 1918

C.E. Van Deusen
Notary Public

Seal.

This is to Certify that i have Examined the foregoing plat, i find the Same to be correct and the Monuments shown are sufficient to define the Street Lines

Chalmers C Miller
City Engineer.

This is to Certify that the above plat has been approved this day by the Director of Public Service of the City of Lorain Ohio acting as platting Commission of Said City.
Witness my hand this 1st day of April 1918

W. A. Pillans
Director of Public Service

This is to Certify that the above plat Was approved by the Council of the City of Lorain Ohio by Ordinance No. 2141 passed June 17th 1918.

E. L. Hagen
Clerk of Council

Received for Record
Aug 21 1918 at 11:12 A.M.
Recorded Aug 23rd 1918
Lorain County Plat Records. Vol: 9. Page 23
Frank A Irish
Recorder

Fees 4.70

Transfered
Aug 21 1918
C A Horn
Auditor

Record
at 4:20 P.M.
2nd 1918
23
Plat Records
A Irish
Recorder

by the
atting

ncil of the
th 1918

VOL 9 B23 (521)