107285

HINKSON'S ALLOTMENT No 1.

Original Lot 26 West of River

City of Elyria Lorain Co.

OHIO

Scale 1 inch = 60 feet

Received for Record
September 27th 1919
at 8:40 O'clock AM
Recorded Sep 30
Lorain County Plat Records
Vol 9 Page 31
Frank A Irish
Recorder

Transferred Sep 27 1919
C. A. Horn
Auditor

Fees $5.95

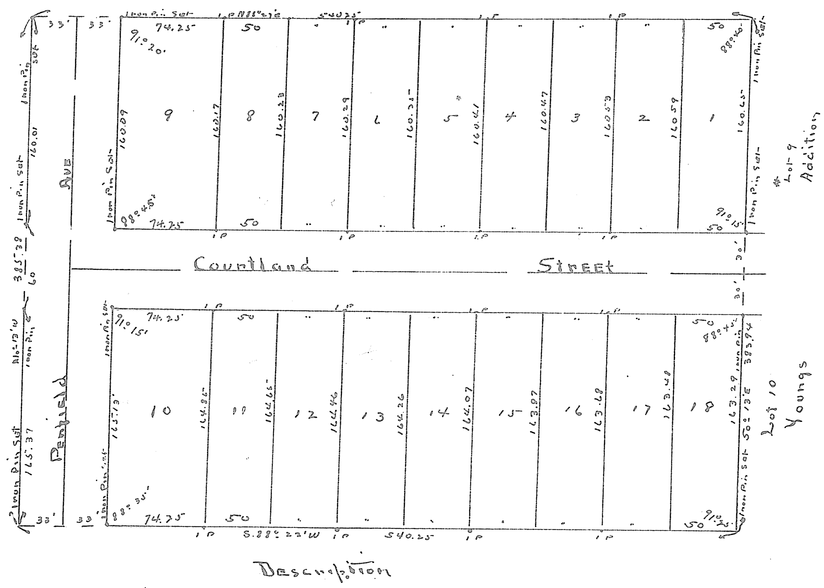

This plat made at the request of Harry Hinkson and Bertha M. Hinkson Embraces 4.551/1000 acres of Land in Original Lot 26 West of Black River in the City of Elyria Lorain County Ohio and is bounded and described as follows Beginning at an Iron pin at the northwest Conner of Lot 9 in Youngs Addition in the City of Elyria as reconed in map Volume 5. page 5 of Lorain County Record of plats Thence along the westerly line of Lots 9 & 10 of said Addition South 0° 13' East a distance of 383.94 feet to an Iron Pin thence South 88° 22' West a distance of 540.25 feet to an Iron pin thence North 0° 13' W a distance of 385.39 feet to an Iron pin thence North 88° 29' East to the place of beginning. Courtland Street and Penfield Avenue as shown hereon are 60 feet and 66 feet respectively and are dedicated With this plat Monuments have been placed as hereon shown Measurments are in feet and decimals thereof all of which I certify to be Connect.

Warden & Laundon Engineers by
J W Warden.

This is to Certify that we Harry Hinkson and Bertha M Hinkson husband and wife the undersigned owners of Land Embraced in the above plat hereby accept the same and dedicate Courtland Street and Penfield Avenue as hereon shown to public use for street purposes. in Witness whereof we the above named. Harry Hinkson and Bertha Hinkson have hereunto set our hands this 12 day of August A D 1919
Signed in the presence of

F R Eckler
May Markham

Harry Hinkson
Bertha M. Hinkson

State of Ohio } Before me a Notary public in and for said County and State personally Came Harry
Lorain Co ss. } Hinkson and Bertha M. Hinkson Who are personaly known to me and who did acknowledge the signing of the foregoing plat to be their Voluntary act and deed. in testimony whereof I have hereunto set my hand and official Seal at Elyria Ohio this 12" day of August A.D. 1919

Seal

F R Eckler
Notary public

This is to Certify that I have Examined the above plat i find the same to be Connect and that sufficient Monuments have been placed

C M Theabold
City Engineer

This is to Certify that Courtland Street and Penfield Avenue dedicated with the above plat are accepted by the Council of the City of Elyria Ohio by Ordinance 2372 and passed the 26th day of September A D 1919

B. B. Symons
Clerk of Council

This is to Certify that the foregoing plat has been approved this day by the Director of Public Service of the City of Elyria Ohio acting as a Platting Commission of said City Witness my hand this 14th day Aug A.D. 1919

H. A. Becht
Director of public Service

Vol 9 Pg 31 (535)

J.P Found Oak Street

107307

EDGE OF PLACE

Vol 9 Pg 31 (535)

http://www.aldipdf.com
Created by TIFF To PDF trial version, to remove this mark, please register this software.

VOL 9 Pg 31 (525

VOL 9 Pg 31 (525

107307

EDGEMEER PLACE

Being Known As

Edwards Subdivision Of Lot 84 Russia T.W.P.

In the Village of Oberlin Ohio

Received for Record
Sep 27th 1919 10:30 am
Recorded Sep 30 1919
Lorain County Plat Records
Vol 9 Page 31
Frank A Irisin
Recorder

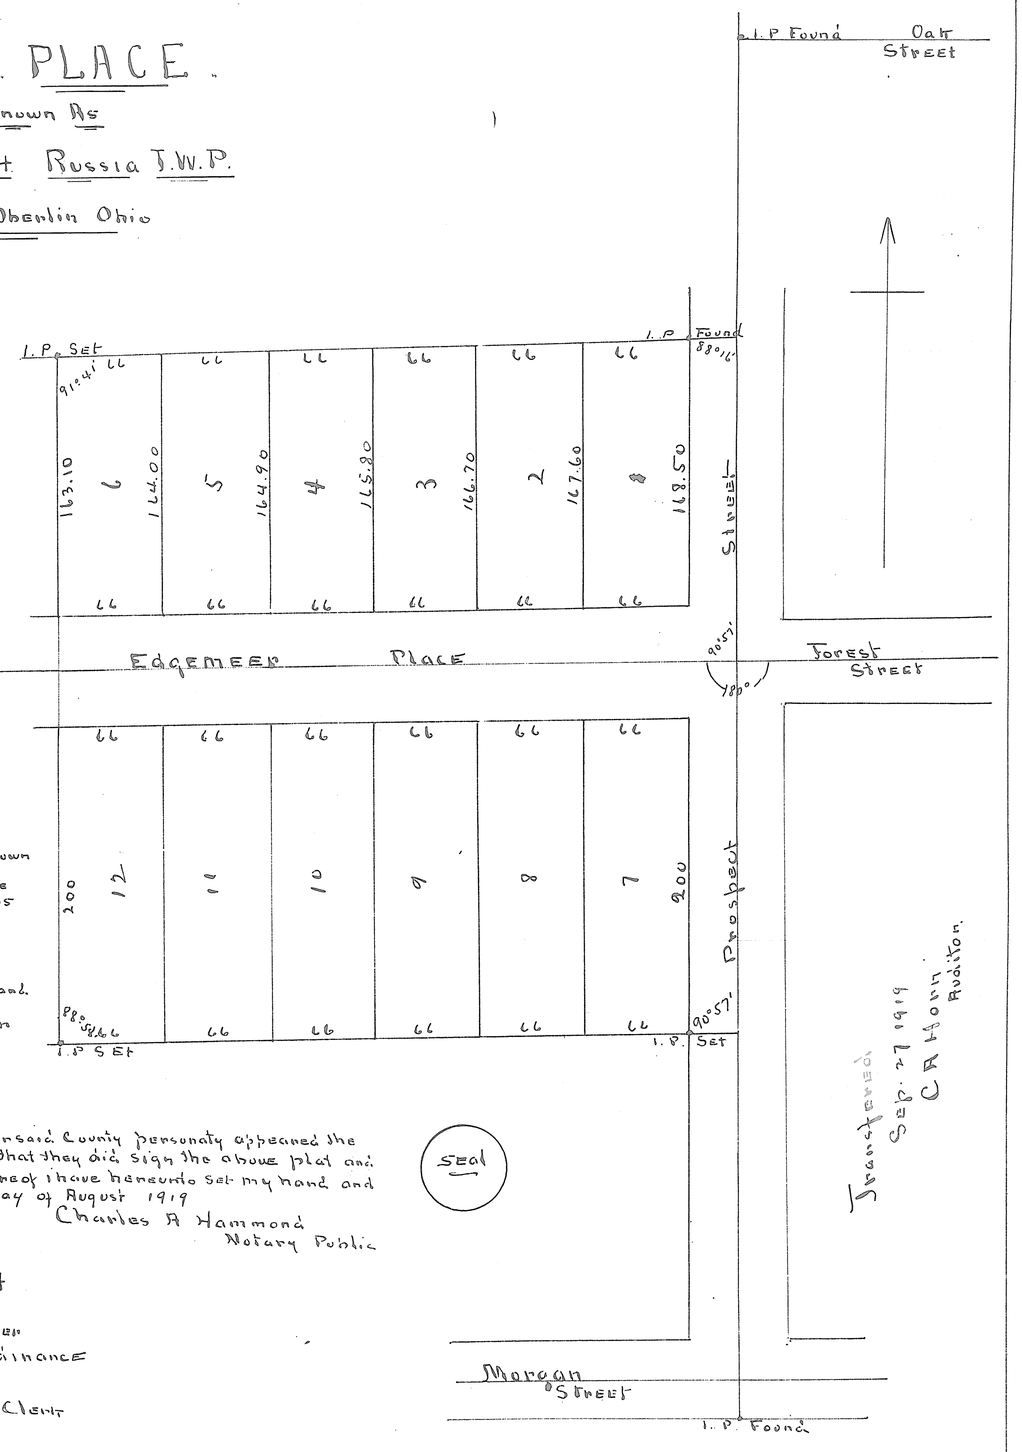

This plat made at the request of J.L and Ella C. Edwards Embraces 3.96 acres of Land in Twp L 84 in the Village of Oberlin Lorain County Ohio it is bounded by lines as shown in this map Center line of the 70ft Street is Coincident With Center line of Forest Street as shown. Distances are in feet and decimals. Monuments were Either found or Set as Indicated All of Which I Certify to be Correct
Scale 1" = 50'

W.D Cairns
Surveyor

This is to Certify that the Undersigned owners of the Land Embraced in this plat hereby accept Same and Dedicate the Indicated Street Called Edgemeer Place to Public use

J.L. Edwards
Ella C Edwards.

State of Ohio
Lorain Co SS. Before me a Notary Public in and for said County personaly appeared the above named J L and Ella C Ewards who acknowledged that they did sign the above plat and that it was their free act and deed. in testimony whereof I have hereunto set my hand and affixed my Official Seal at Oberlin Ohio this 5th day of August 1919

Charles A Hammond
Notary Public

Seal

This is to Certify that I have Examined this plat I find the Same to be Correct and a sufficient number of Monuments to have been set

W F Schlichter
Village Engineer

This is to Certify that this plat was accepted by Ordinance Passed this 19th day of August 1919

E G Dick
Clerk

Fees 4.00

Transferred
Sep 27 1919
C A Hoon
Auditor

31