VOL 10 Pg 1 (526)

VOL 10 Pg 1 (526)

109042

EASTVIEW PARK ALLOTMENT

Twp Lot 7 — East of Black River

Elyria Twp — Lorain Co Ohio

For journal Entry See Misc. Rec. page

Scale 1 inch 100 feet

Warden & Lounden Engineers.

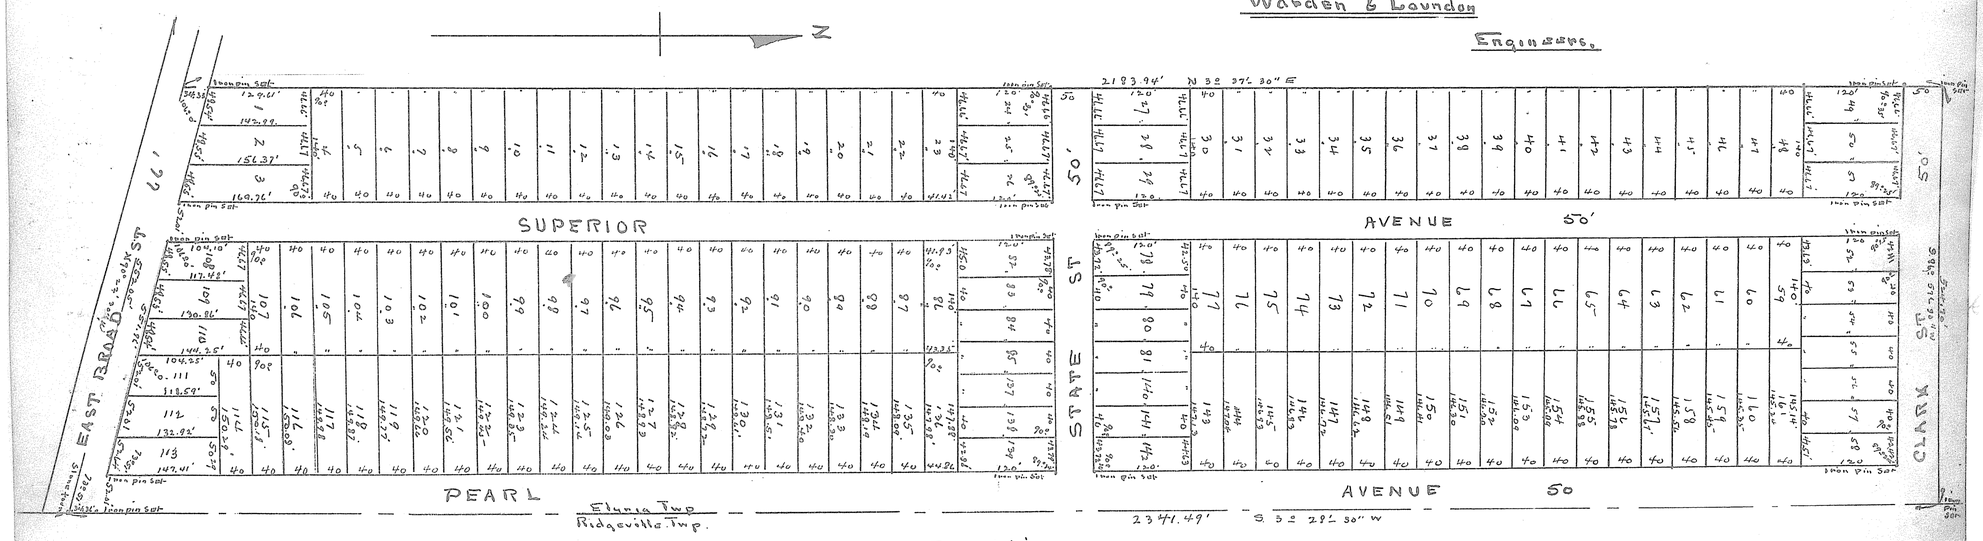

Description

The above plat of the EASTVIEW PARK ALLOTEMENT made at the request of I J Fink Single and BH Atkin and Sadie Atkin his wife Embraces 27.403 Acres of land in Original Twp Lot "7 East of Black River Elyria Township Lorain County Ohio. at all points so marked monuments wer placed or found. all distances are in feet and decimals there of All. of which we Certify to be Correct

Dated November 10 1919

Warden & Lounden Engineers Elyria Ohio
by - JW Warden

State of New York } Before me a Notary Public in and for said County and State
New York County ss } Personaly Came I J Fink. Single who is personaly known to me and who acknowledged the Signing of the foregoing plat of the EASTVIEW PARK ALLOTMENT to be his free act and deed.
In Testimony Whereof I have set my hand and official Seal at 51 Maiden Lane New York City New York this 14 day of November A.D. 1919

SEAL

Howard S Adler
Notary Public

This is to Certify that we the Undersigned I J Fink Unmarried and BH Atkin and Sadie Atkin his wife owners of the Land Embraced in the Accompanying plat of the EASTVIEW PARK ALLOTMENT hereby accept the Same to be Correct and dedicate the Streets shown hereon to public Use for Street purposes.
In Witness Whereof we. I J Fink BH Atkin and Sadie Atkin have hereunto set our hands.

Dated November 14th 1919

Signed in the Presence of
Geo. I J Fink
Howard S Adler
Samuel I Ferguson

I J Fink

Dated November 12 1919

Signed in the Presence of
Geo BH Atkins Sadie Atkin
L H Webber
J W Warden

Ben H Atkin
Sadie Atkin

State of Ohio } Before me a Notary Public in and for said County and State personaly
Lorain County ss } Came BH Atkin and Sadie Atkin his wife who are personaly known to me and who acknowledged the Signing of the foregoing plat of the EASTVIEW PARK ALLOTMENT to be their free act and deed
In testimony Whereof I have set my hand and official Seal at Elyria Ohio this 12th day of November A D 1919

SEAL

L H Webber
Notary Public

This is to Certify that the foregoing plat of the EASTVIEW PARK ALLOTMENT has been approved this day by the Director of public Safety Service of the City of Elyria Ohio acting as a platting Commission of Said City
Witness my hand this day of Nov 17 A D 1919

H A Beck
Director of public Safety Service

Received for Record Nov 18. 1919
At 10:15 Oclock A.M.
Recorded Nov 26. 1919
Lorain. Co. Plat Record Vol. 10 Page 1

Frank A Irish
Recorder.

Transfered Nov 17 1918
M H Welty
AUDITOR

Fees $15.40

MICRO FILM ROLL NO. #189 1-35 100.

http://www.adobe.com
Created by TIFF To PDF trial version, to remove this mark, please register this software.

VOL 10 Pg 1 (526)

ABBEY ALLOTMENT.

Lot 12 East of Black River

Elyria, Lorain Co Ohio

Scale 1 inch = 60 feet

Warden & Laundon Engineers.

Transferred Nov 18 1919 M.H. Welty Auditor

The above plat of the ABBEY ALLOTEMENT made at the request of the Abbey Land Company a Corporation Embraces 12.952 Acres of Land in Original Township Lot 12 East of Black River in the City of Elyria Township of Elyria County of Lorain and State of Ohio. At all points indicated Iron pins were found or set Measurments shown are in feet and decimal parts thereof. All of which We Certify to be Correct.

Dated October 21. 1919

Warden and Laundon Engineers
by J W Warden.

This is to Certify that the Abbey Land Company a Corporation by its Treasurer B. Mamula and its Secretary R.G. Protrich the undersigned owners of the Land Embraced in the above plat of the ABBEY ALLOTEMENT hereby accept the same to be Correct and dedicate the Courts and alley as shown hereon to public use for Street purposes.
In Witness Thereof The Abbey Land Company has hereunto caused its Corporate name and Seal to be Signed and Affixed by its Treasurer B Mamula and its Secretary R.G. Protrich this 10 day of November A.D 1919

THE ABBEY LAND COMPANY

Seal

Signed in the presence of
Loms Hesedon
Antone Pbasnik

Boro Mamula Treasurer
R.G. Protrich Secretary

Transferred Nov 18 1919
M H Welty
Auditor

State of Pennsylvania } Before me a Notary public in and for said County
Allegheny County ss } and State personally came The Abbey Land Company by its Treasurer B. Mamula and its Secretary R G Protrich who are personally known to me and who acknowledged the signing of the foregoing plat of the Abbey Allotment to be its and their free act and deed.
In Testimony Whereof I have hereunto set my hand and official seal at Pittsburgh Pa this 10 day of November A.D. 1919.

Seal

Anton Pbasnik
Notary public
My Commission Expires April 14th 1923

This is to Certify that the foregoing plat of the Abbey Allotment has been approved this day by the Director of Safety Service of the City of Elyria Ohio acting as a Plotting Commission of Said City Witness my hand this 17 day of Nov 1919

H. A. Beck
Director of Safety Service

This is to certify that I have Examined the above Plat. I find the same to be Correct and that Sufficient monuments have been placed.

Dated 17th Nov 1919

J M Powell
City Engineer

This is to Certify that the Streets shown upon and dedicated by the accompanying Plat of the Abbey Allotment has been accepted by the Council of the City of Elyria Ohio by Ordinance # 2378 and passed the 17th day of November AD 1919

D. B. Symons
Clerk of Council

Fees $2.80

Received for Record Nov 18 1919
At 3:15 PM Recorded Dec 6th 1919
Lorain Co. Plat Records Vol 10 Page 1

Frank A Irish
Recorder

http://www.adobe.com
Created by TIFF To PDF trial version, to remove this mark, please register this software.