VOL 10 83 (527)

112259

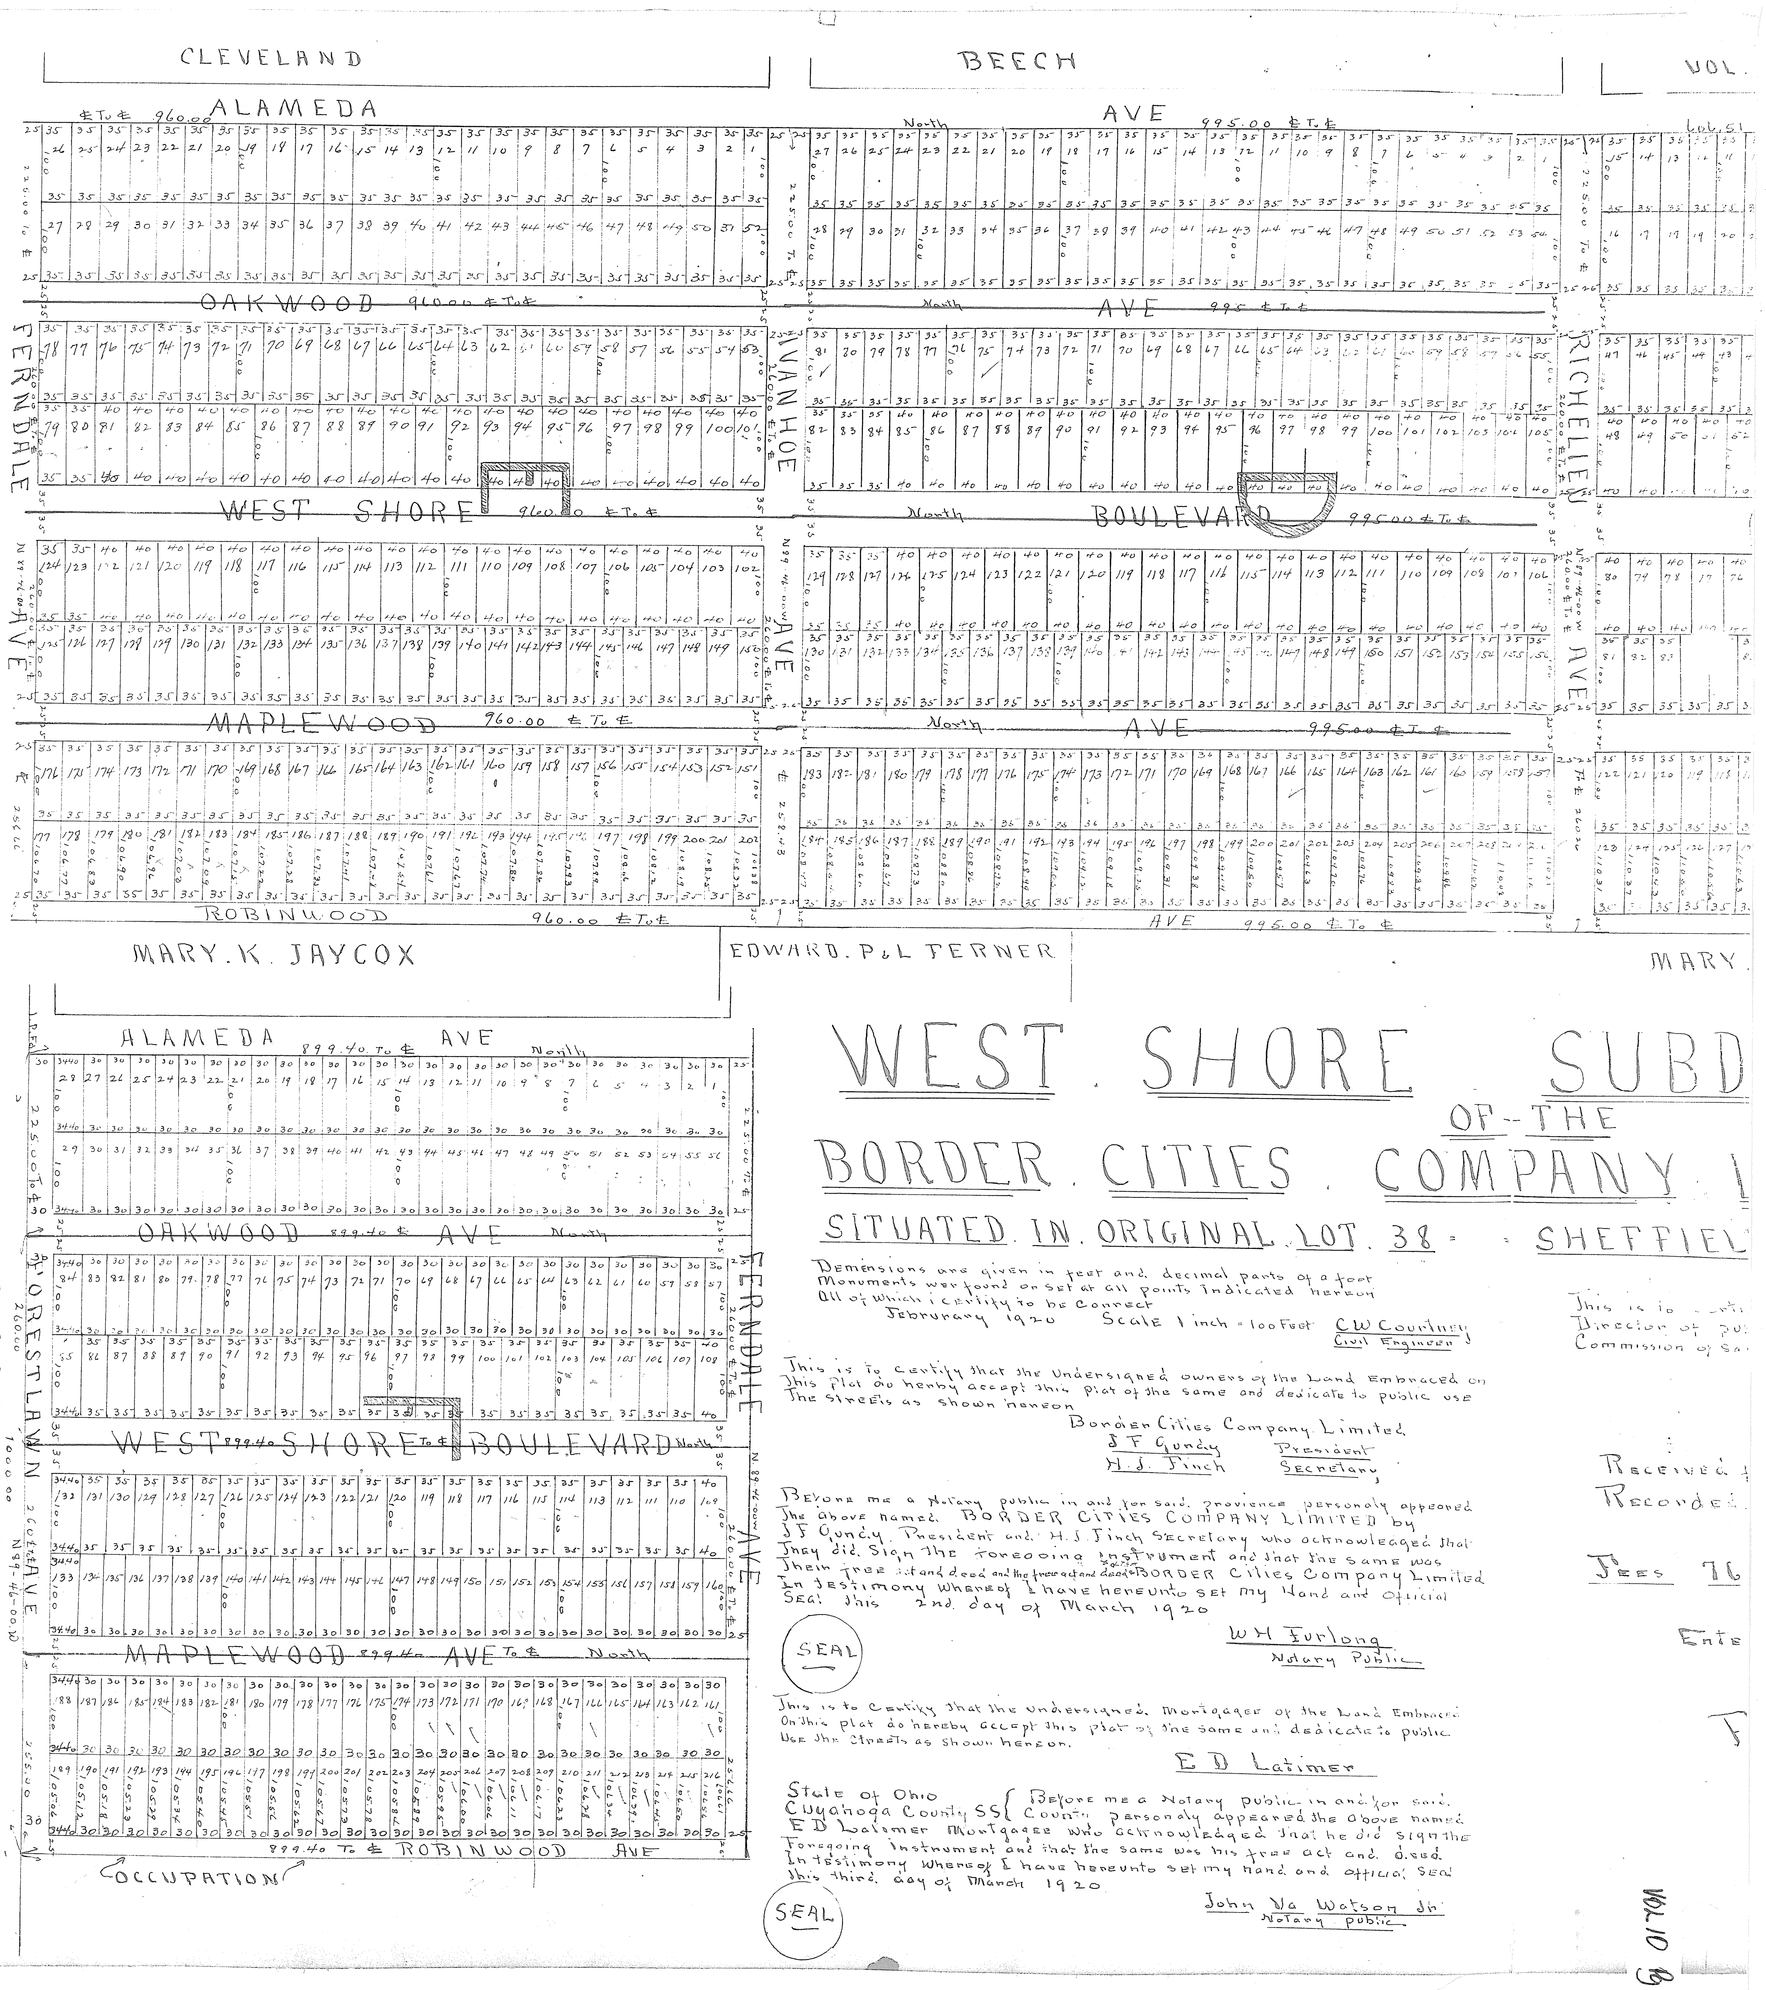

WEST SHORE SUBD
OF THE
BORDER CITIES COMPANY
SITUATED IN ORIGINAL LOT 38 SHEFFIEL

Demensions are given in feet and decimal parts of a foot
Monuments were found or set at all points indicated hereon
All of which I certify to be Correct
February 1920 Scale 1 inch = 100 Feet

CW Courtney
Civil Engineer

This is to certi
Direction of pu
Commission of Sa

This is to Certify that the Undersigned owners of the Land Embraced on this plat do hereby accept this plat of the same and dedicate to public use The Streets as shown hereon

Border Cities Company Limited
J F Gundy President
H. J. Finch Secretary

Received
Recorded

Fees 76

Ente

Before me a Notary public in and for said province personally appeared The above named BORDER CITIES COMPANY LIMITED by J F Gundy President and H. J. Finch Secretary who acknowledged that they did Sign the foregoing instrument and that the same was their free act and deed and the free act and deed of BORDER Cities Company Limited
In Testimony Whereof I have hereunto set my Hand and Official Seal this 2nd day of March 1920

SEAL

W H Furlong
Notary Public

This is to Certify that the Undersigned Mortgagee of the Land Embraced On this plat do hereby accept this plat of the same and dedicate to public Use the streets as shown hereon.

E D Latimer

State of Ohio
Cuyahoga County SS { Before me a Notary public in and for said County personally appeared the above named ED Latimer Mortgagee who acknowledged that he did sign the foregoing instrument and that the same was his free act and deed.
In testimony Whereof I have hereunto set my hand and official seal this third day of March 1920

SEAL

John W. Watson Jr
Notary public

VOL 10 83 (527)

http://www.ashlipdf.com
Created by TIFF To PDF trial version, to remove this mark, please register this software.

VOL 10 P3 (527)

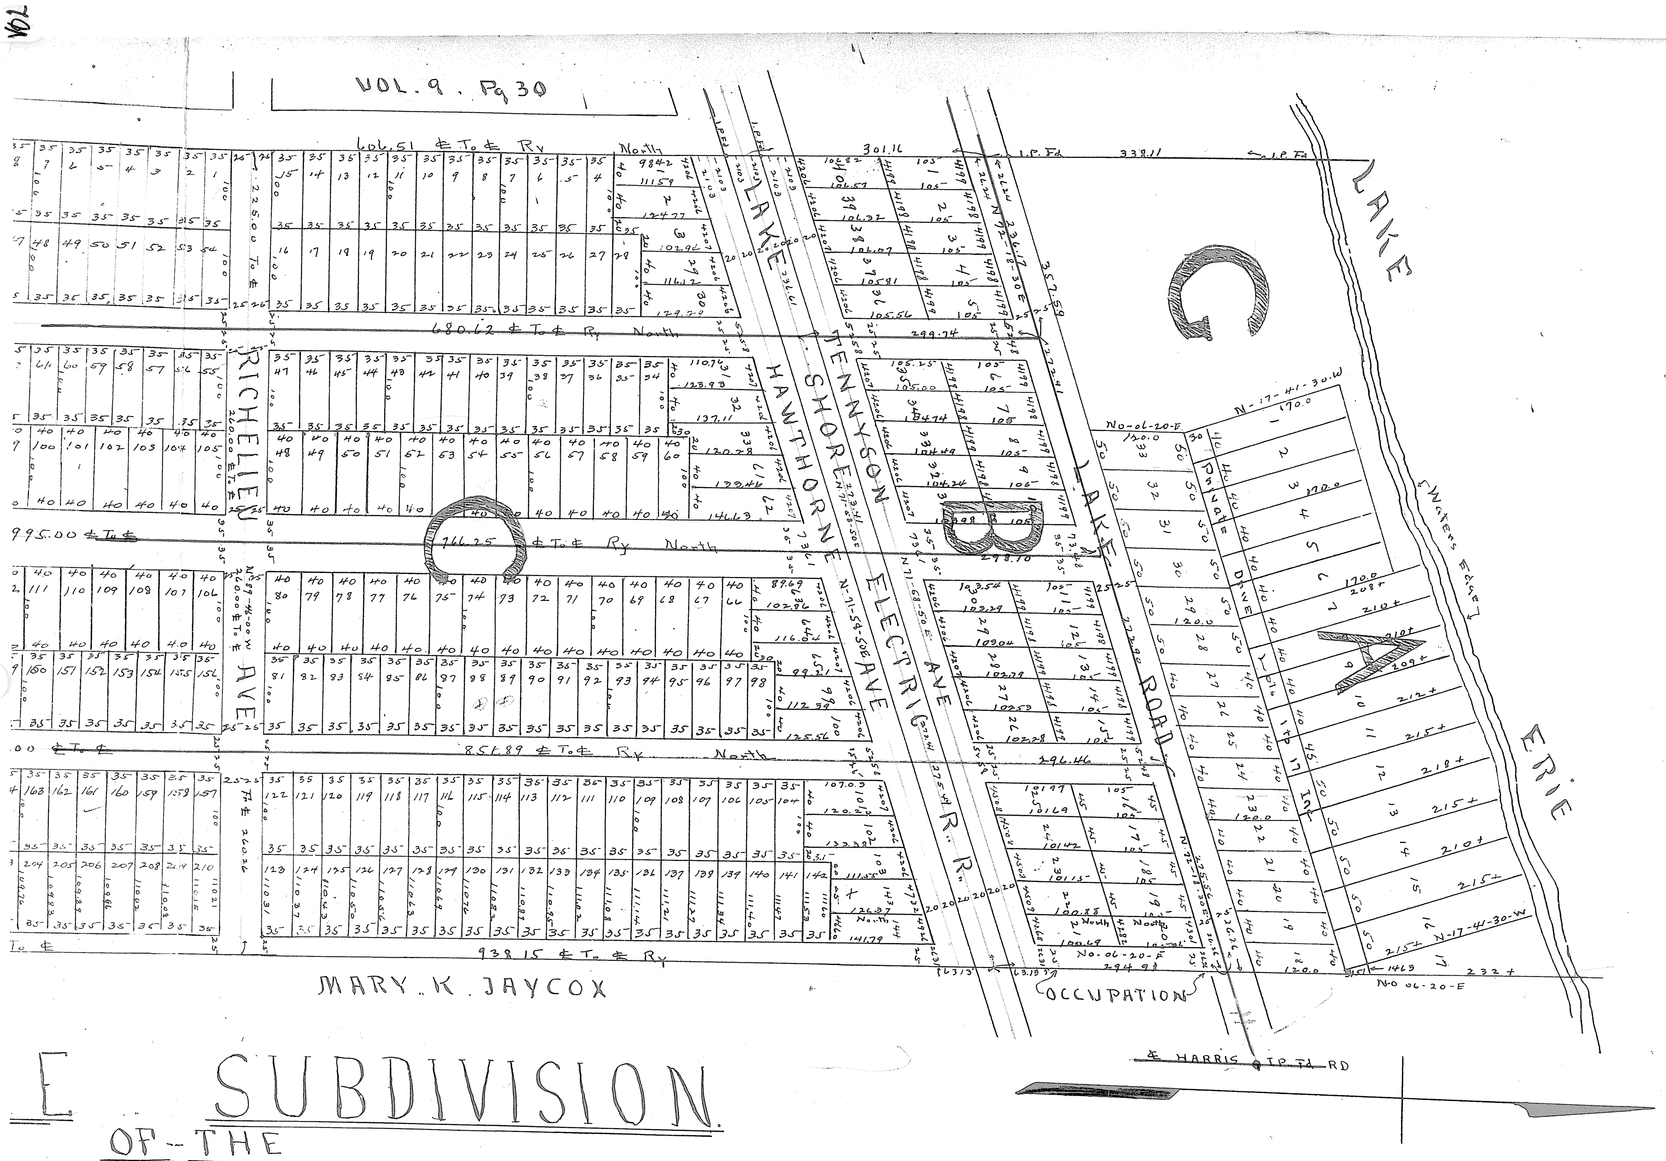

E SUBDIVISION
OF THE
COMPANY LIMITED
38 SHEFFIELD TOWNSHIP, LORAIN COUNTY OHIO

This is to Certify that the foregoing plat has been approved this day by the Director of public Service of the City of Lorain Ohio acting as a platting Commission of said City Witness my Hand this 4 day of march 1920

L A Snell
Director of public Service

Received for Record March 11th 1920 at 8:00 a.m.
Recorded Mar 31st Vol 10 Page 3.

Frank A Irish
County Recorder

Fees 76 75

Entered for Transfer March 9th 1920

M. H Welty
County Auditor

Fees 76 75

VOL 10 P3 (527)