VOL 10 PG 4 (528)

4

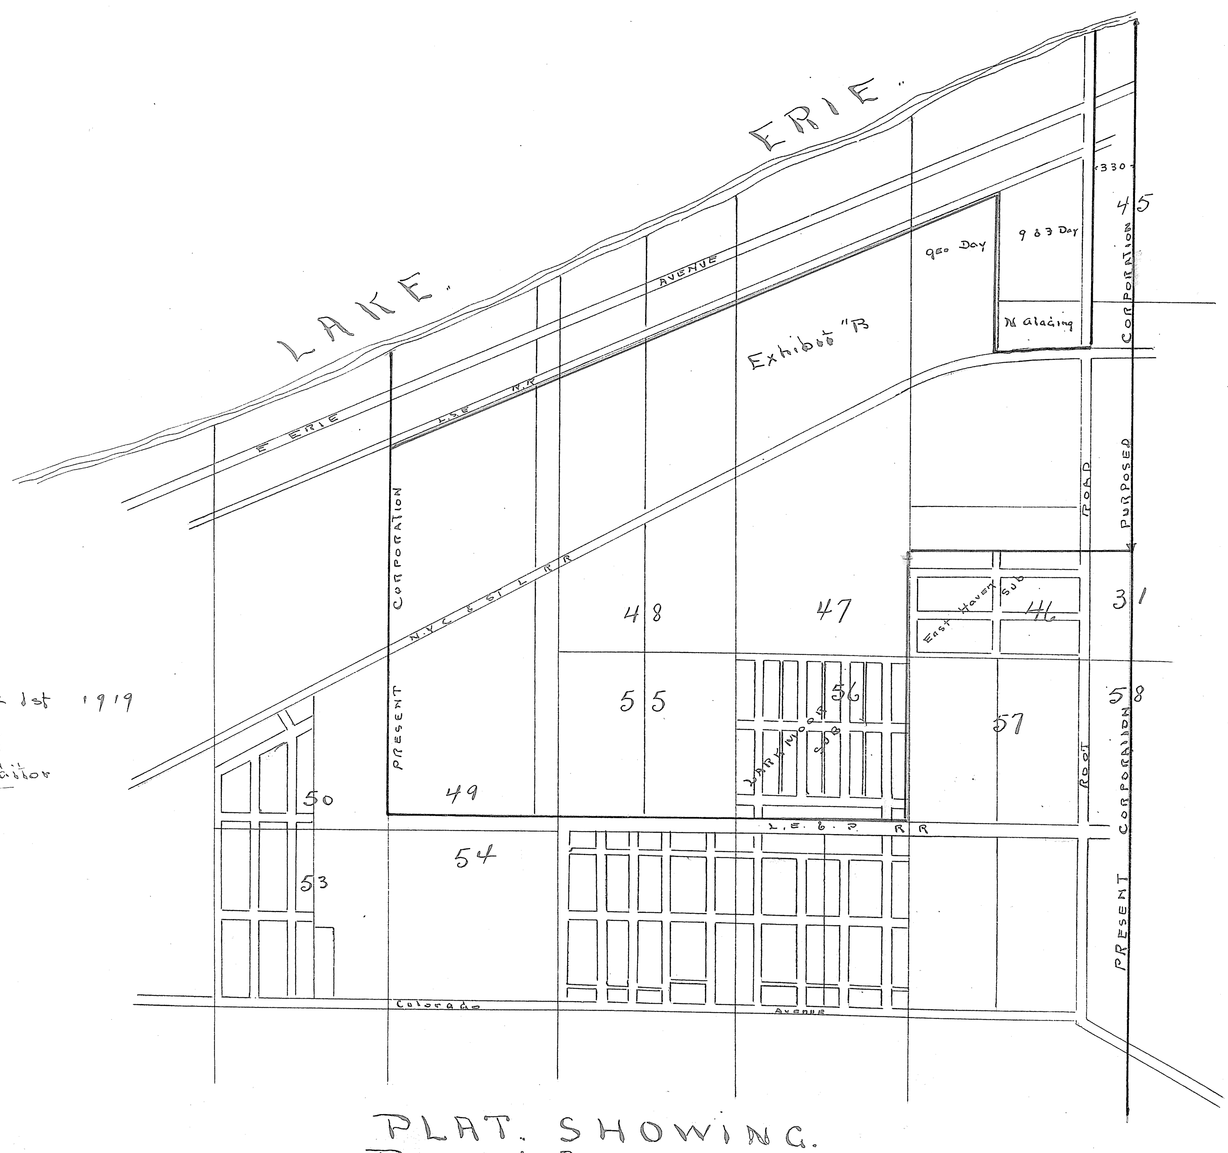

Filed Dec 1st 1919
M H Wetly
Auditor

PLAT. SHOWING.
Proposed Annexation to
City of Lorain of Parts of Lots
31-45-46-47-48-49-55-56-57
Sheffield Township

Scale 1" = 600'

See Miscellaneous Deed Record Vol. 7. Page 382
for proceedings

Wm Wo
This plat made
24.72 Acres o
and about 7.2
Elyria Towns
Shown on thi
Extensions o
Heights All of
Indicated. N
We certify "no

This is to ce
Land Embr
Dedicates st.

This is to cer
Approved this
of the City
Commission
Witness my

State of Ohio
Belmont Coss
Personaly a
Watzman an
Sign the abo
In Witness W
Official Seal

VOL 10 PG 4 (528)

http://www.adobepdf.com
Created by TIFF To PDF trial version, to remove this mark, please register this software.

VOL 10 Pg 4 (528)

113002

SUPERIOR SUBDIVISION

In Elyria Township Lorain County Ohio

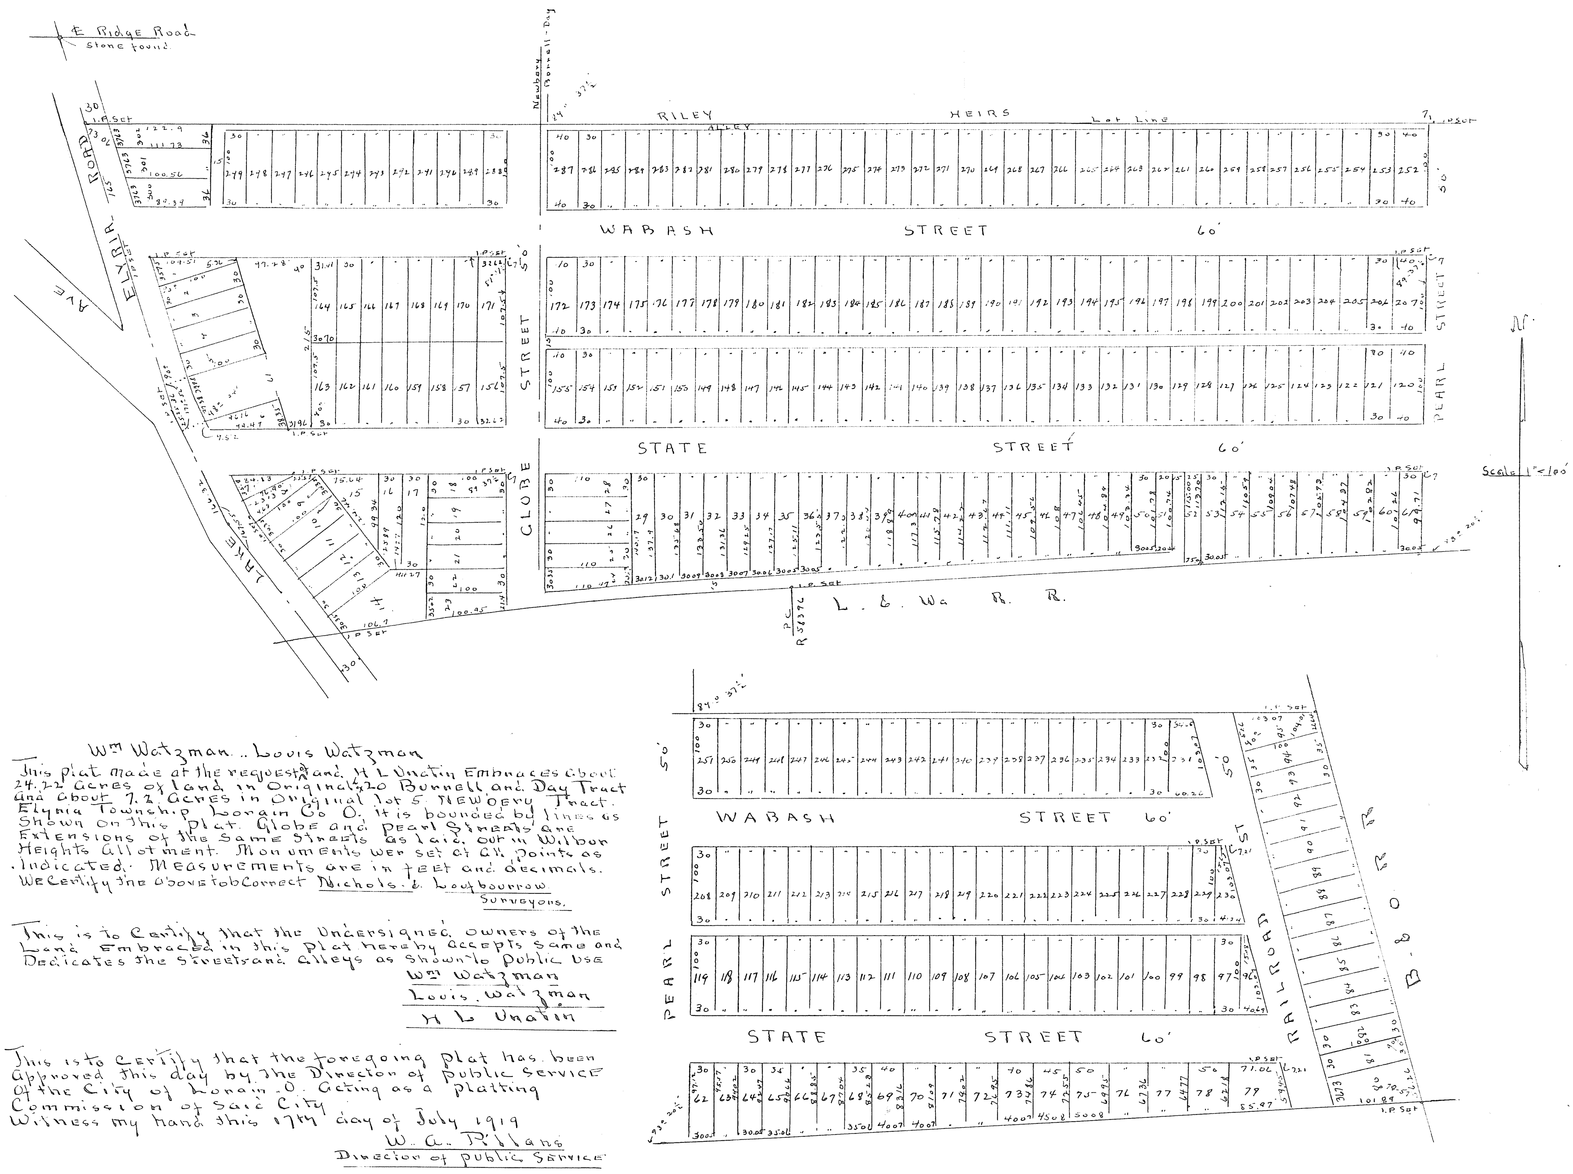

Wm Watzman .. Louis Watzman

This plat made at the request of and H L Unatin Embraces about 24.22 Acres of land in Original 20 Burrell and Day Tract and about 7.2 Acres in Original lot 5 New Perry Tract. Elyria Township Lorain Co O. It is bounded by lines as Shown on this plat. Globe and Pearl Streets are Extensions of the Same Streets as laid out in Wilbur Heights Allotment. Monuments were set at all points as indicated. Measurements are in feet and decimals. We Certify the above to be Correct Nichols & Loufbourrow Surveyors.

This is to Certify that the Undersigned owners of the Land Embraced in this plat hereby accepts same and Dedicates the Streets and alleys as Shown to Public Use

Wm Watzman
Louis Watzman
H L Unatin

This is to Certify that the foregoing plat has been approved this day by the Director of Public Service of the City of Lorain O. Acting as a platting Commission of said City
Witness my hand this 17th day of July 1919
W. A. Williams
Director of public Service

State of Ohio
Belmont Co ss. Before me a Notary public in and for said County personaly appeared the above named Wm Watzman Louis Watzman and H L Unatin Who acknowledged that he did Sign the above plat and that it was his free act and deed. In Witness Whereof I have hereunto set my hand and affixed my Official Seal at Lorain O this 18th day of March 1920
Victor J Kehrer
Notary Public

SEAL

Transferred 3-27-20
M H Wety esq
Auditor

Received for Record
April 3 1920 at 8:00 O'clock A M
Recorded April 7th 1920
Lorain Co Plat Records
Vol 10 Page 4

Fees $39.75

Frank A Trisler
Recorder

VOL 10 Pg 4 (528)