VOL 10 Pg 5 (528)

VOL 10 Pg 5 (528)

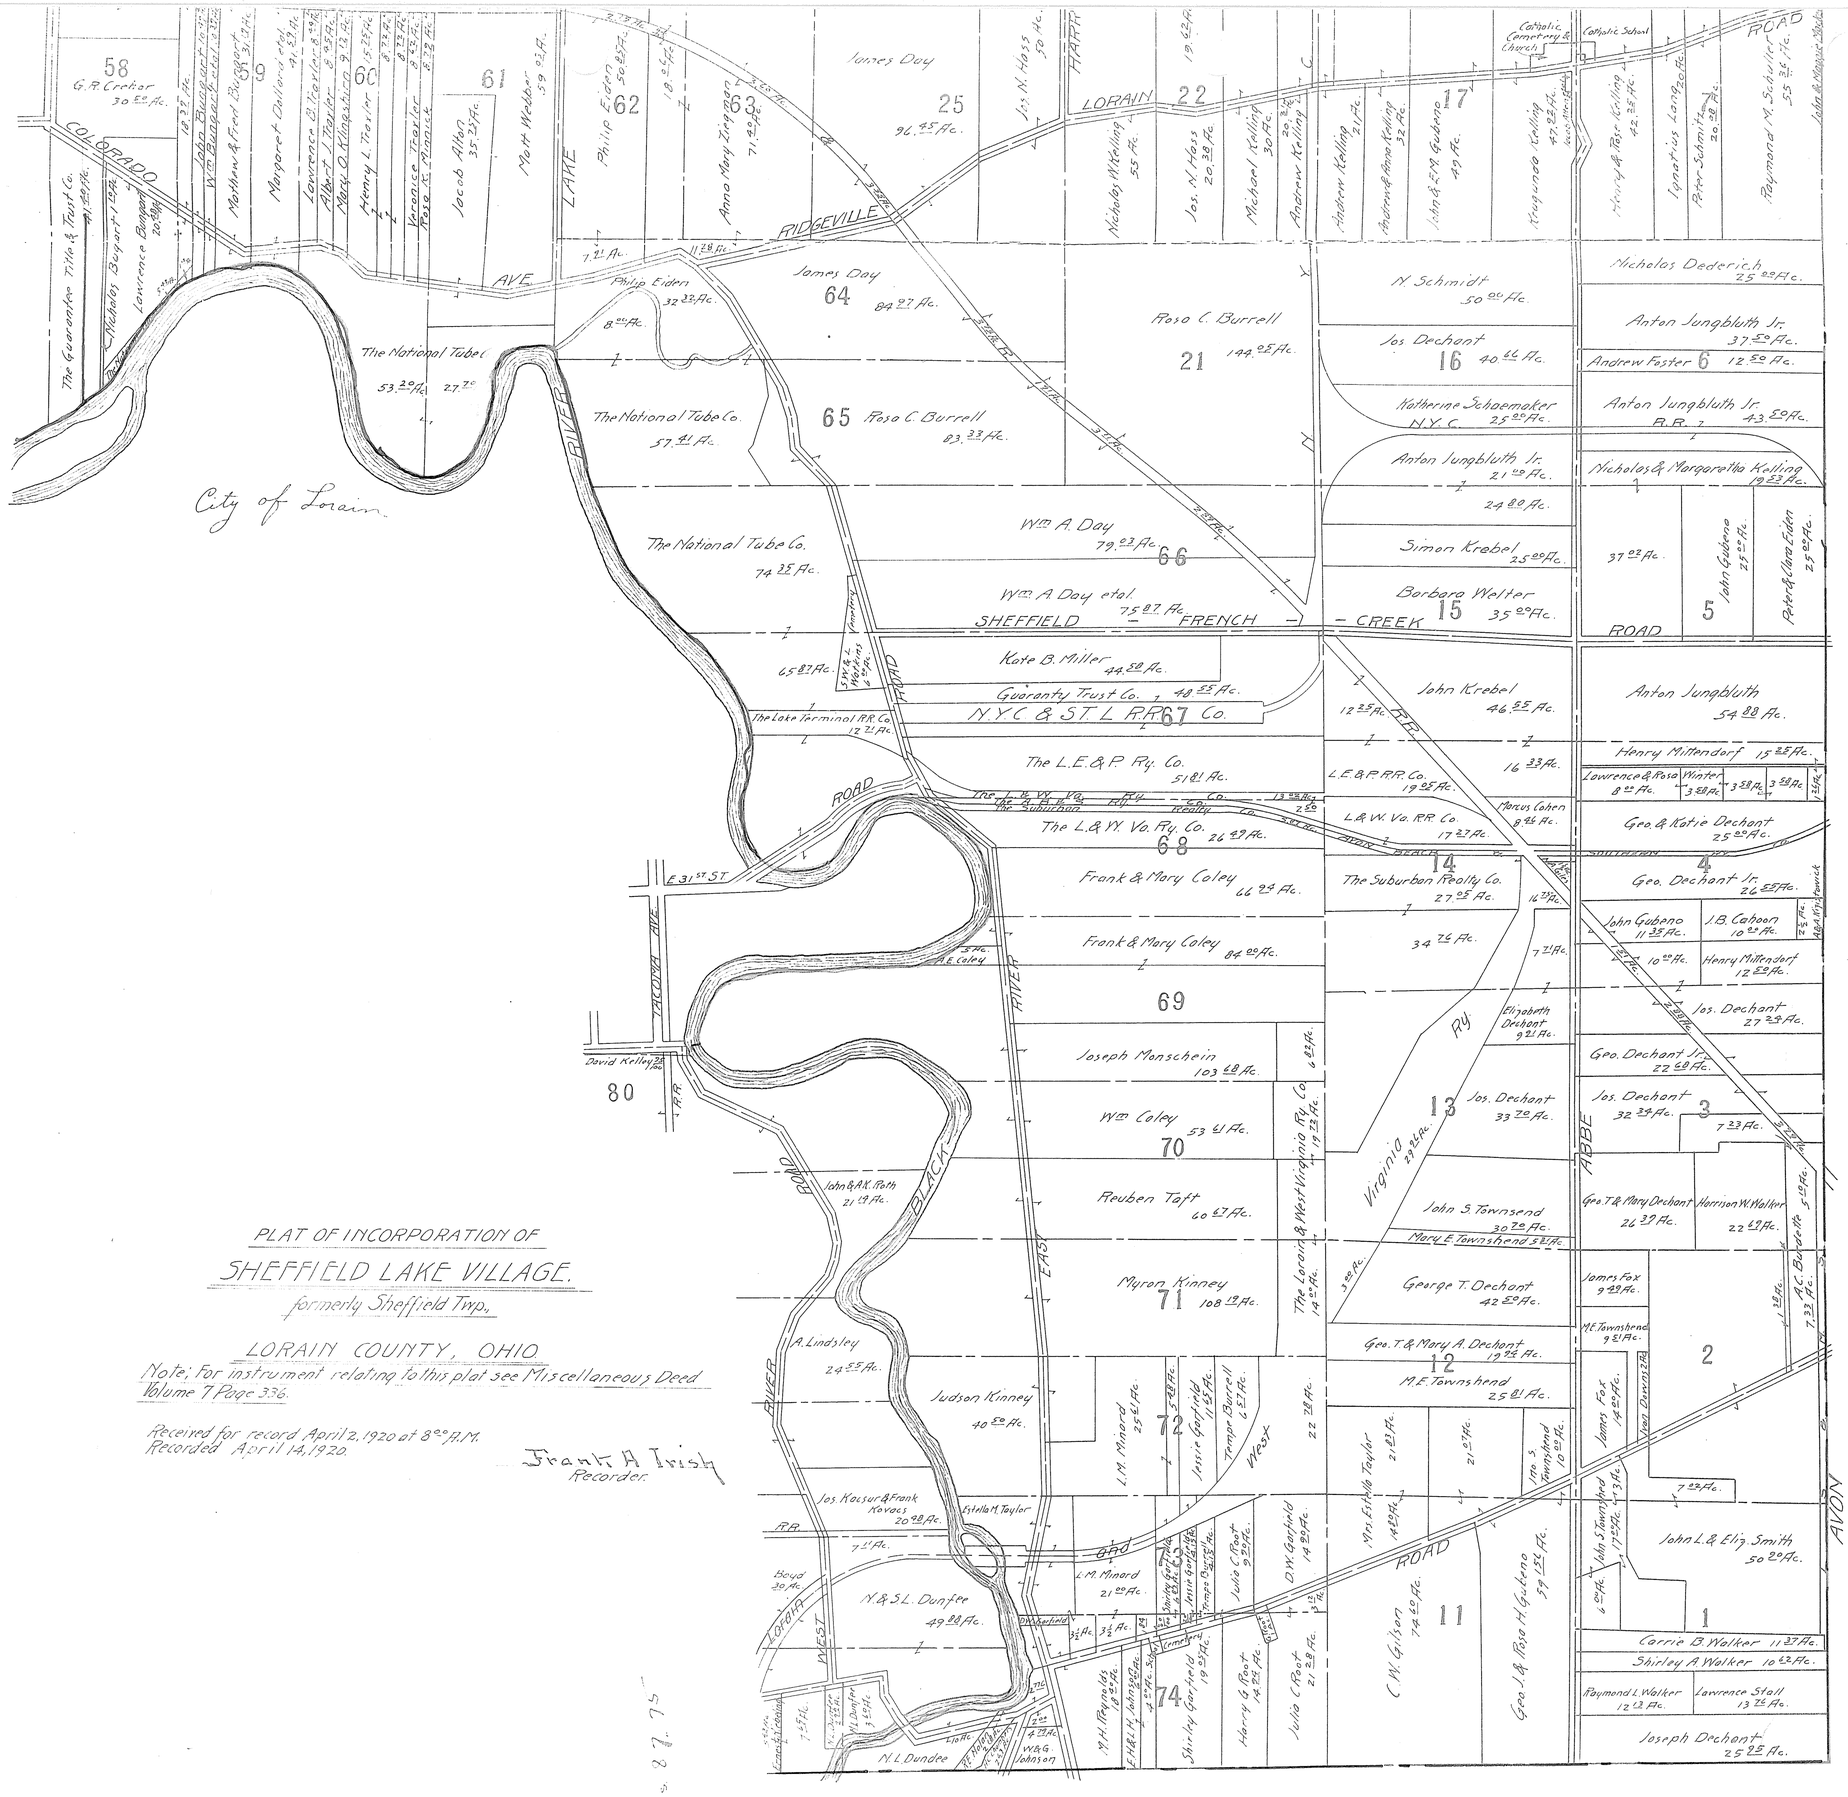

PLAT OF INCORPORATION OF

SHEFFIELD LAKE VILLAGE.

formerly Sheffield Twp.,

LORAIN COUNTY, OHIO

Note; For instrument relating to this plat see Miscellaneous Deed Volume 7 Page 336.

Received for record April 2, 1920 at 8:00 P.M.
Recorded April 14, 1920.

Frank A. Irish
Recorder.

Tiers 8 & 7.75

http://www.adobe.com
Created by TIFF To PDF trial version, to remove this mark, please register this software.
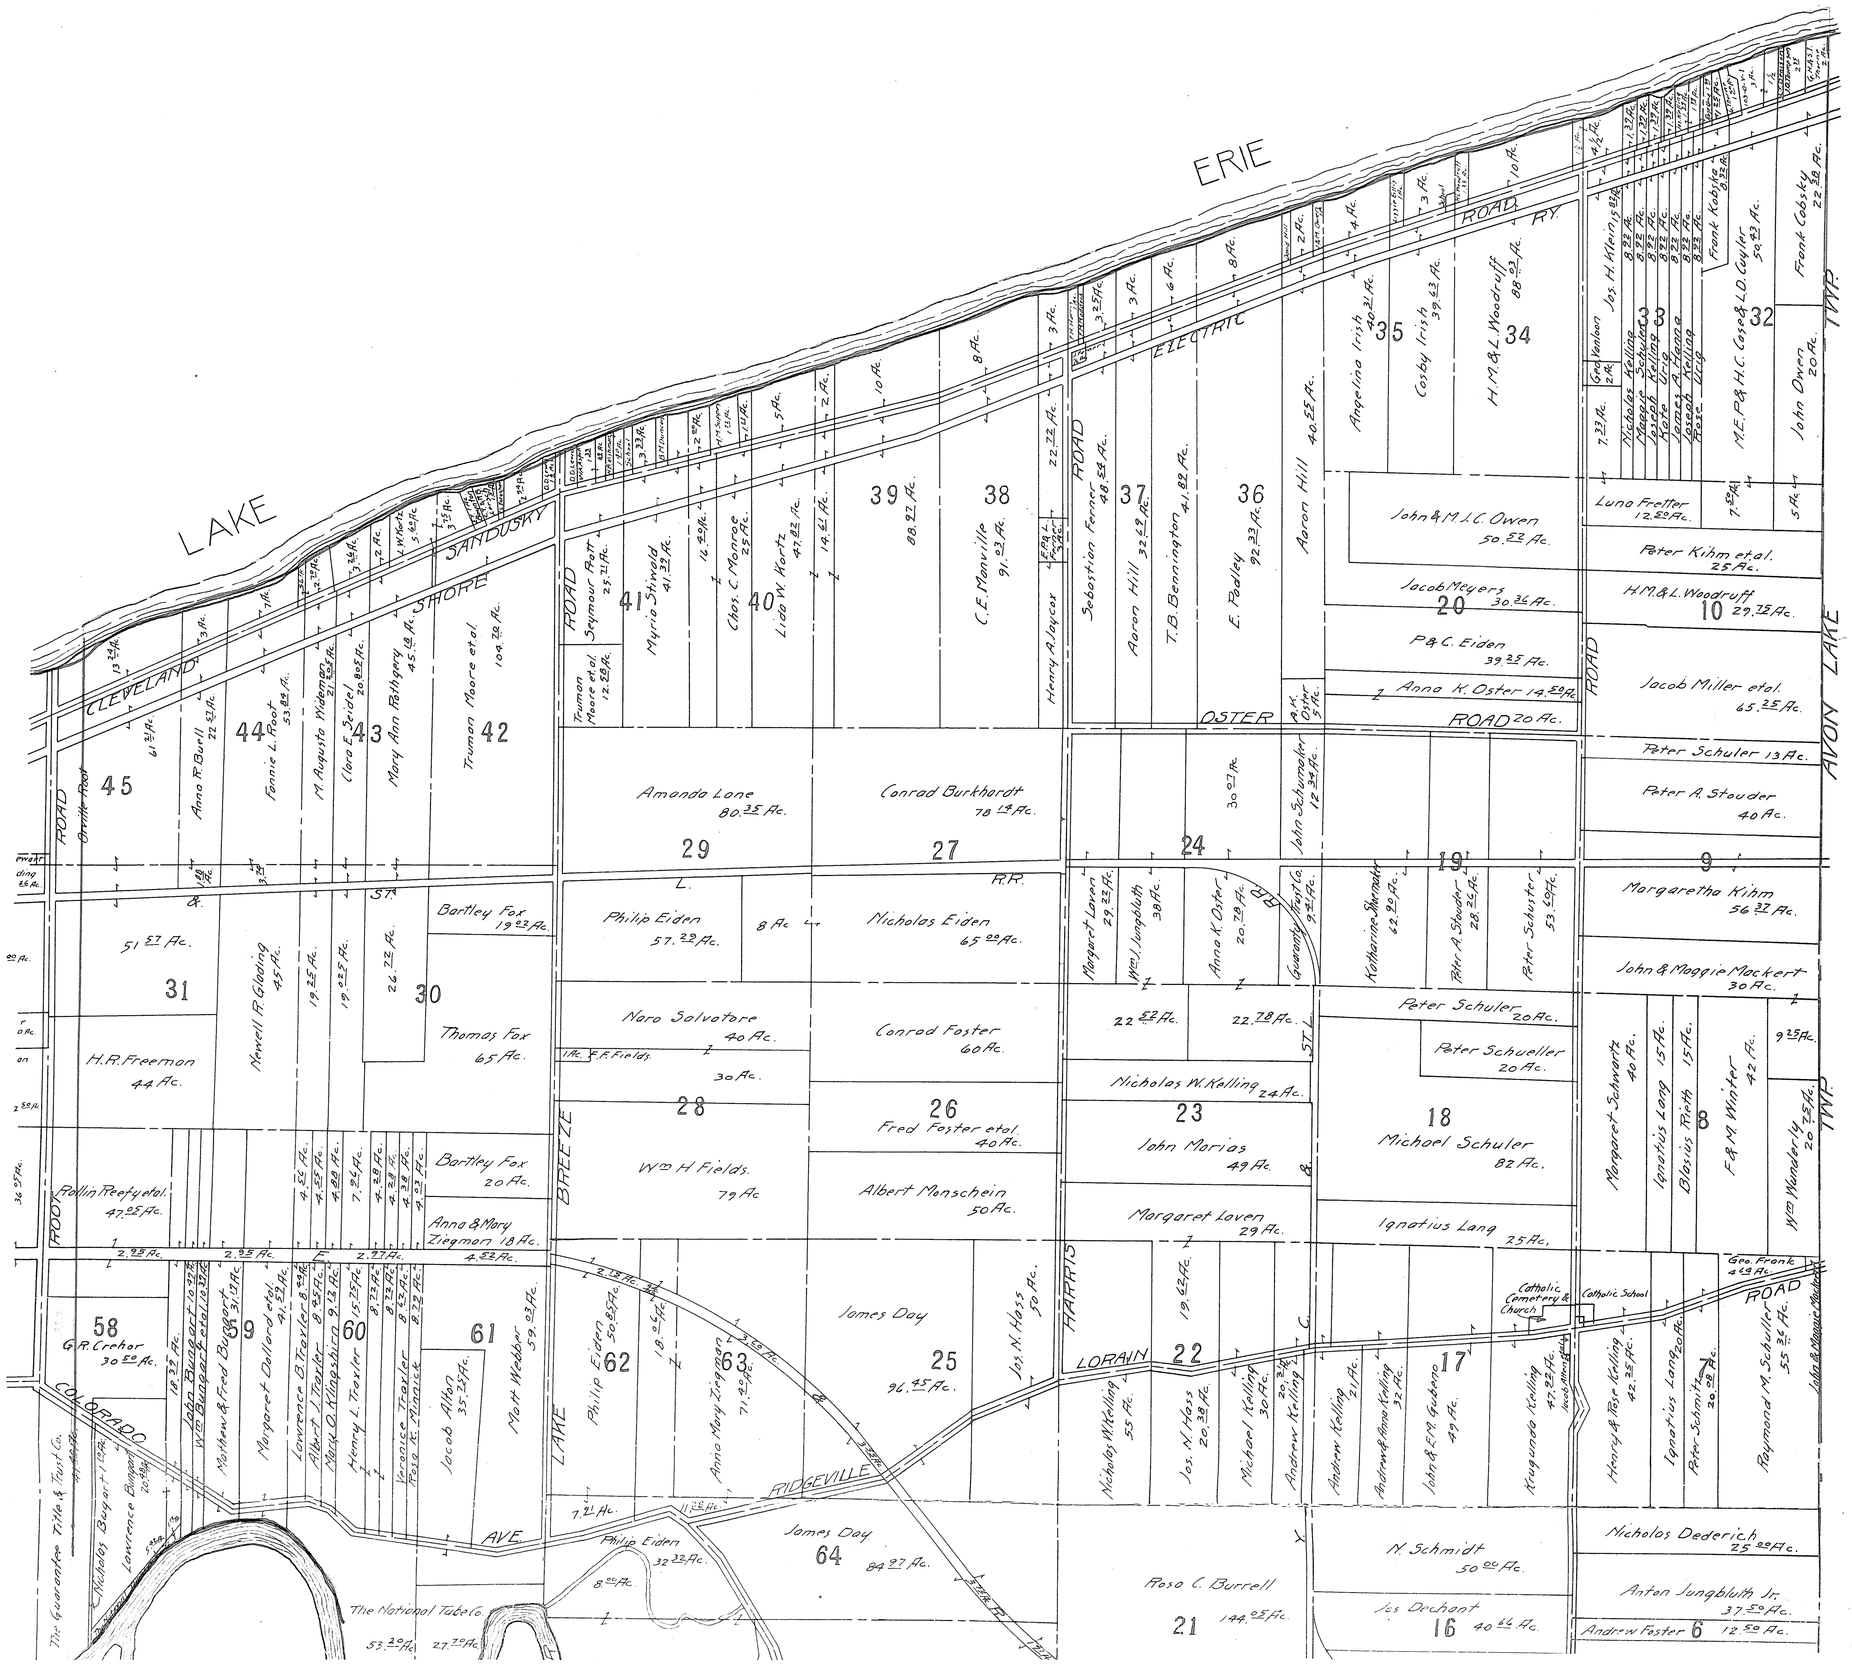
http://www.adultpdf.com
Created by TIFF To PDF trial version, to remove this mark, please register this software.