VOL 10 Pg 7 (529)

114409

PASADENA PARK ALL

Twp Lots 17-33-34 Ea

Elyria L

Scale 1 inch 100 feet

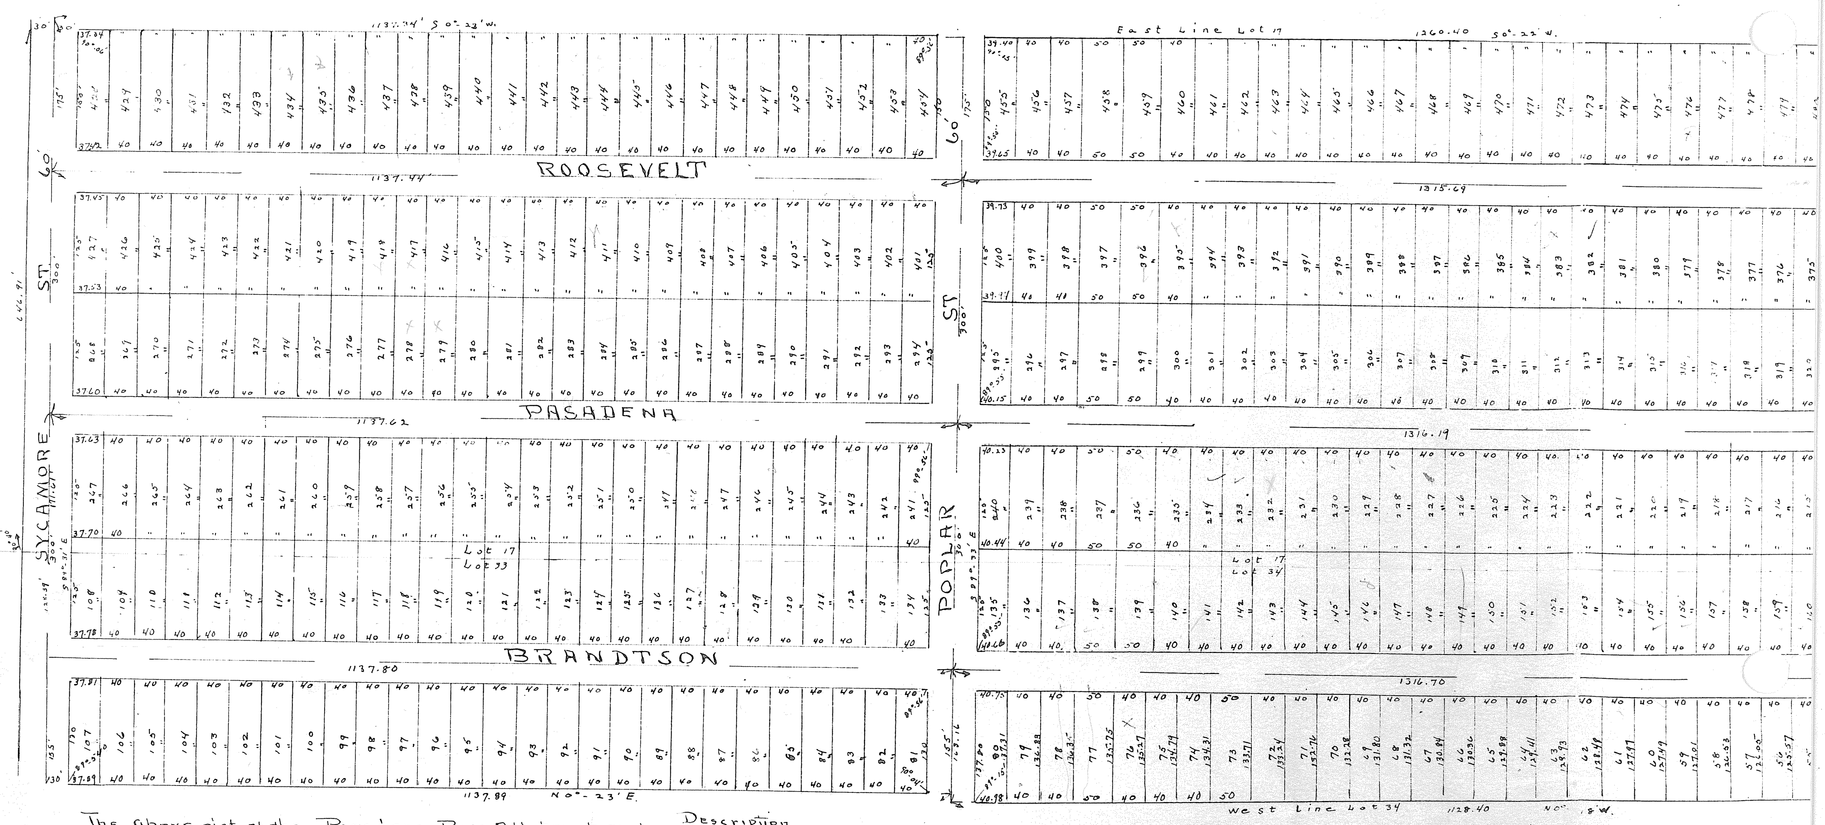

Description

The above plat of the Pasadena Park Allotment made at the request of the Greater Elyria Building Company a Corporation. Embraces 76.361 Acres of Land in Original Twp Lots 17-33-34 East of Black River in the City of Elyria. County of Lorain State of Ohio and is divided as follows: In Lot 17 are 53.311 Acres Lot 33 are 7.40 Acres. Lot 34 are 15.65 Acres at all Points marked thus o Iron pins have been set on town and all distances shown are in feet and decimals thereof. All of which we Certify to be Correct

Dated October. 4 1919 Warden & Loundon by J W Warden Engineers

This is to Certify that The Greater Elyria Building Company a Corporation by its President J. W. Branat and its Secretary A.P.J.O. Donnell. the Undersigned Owners of the Land Embraced in the Above Plat of the Pasadena Park Allotment hereby accept the Same to be Correct and dedicate the Streets shown hereon to Public use for Street Purposes.

In Witness Whereof the Said The Greater Elyria Building Company has hereunto Caused its Corporate Name and Seal to be Signed and affixed by its President J W Branat and its Secretary A.P.J. O. Donnell. this 15 day of March. A D 1920

The Greater Elyria Building Company

Signed in the presence of E. Arnold. Deutsch
B. L Farmer.

JW Branat President
A.P.J. O Donnell. Secretary

Seal

State of Oh
Lorain Co
Who acknow
In testimon

This is to c
Ohio acting

This is to

This is to
been acc
of March

Transf

VOL 10 Pg 7 (529)

http://www.adobepdf.com
Created by TIFF To PDF trial version, to remove this mark, please register this software.

VOL 10 Pg 7 (529)

R.K. ALLOTMENT

East of Black River

Lorain. Co. Ohio

Warden & Lawndon
Engineers

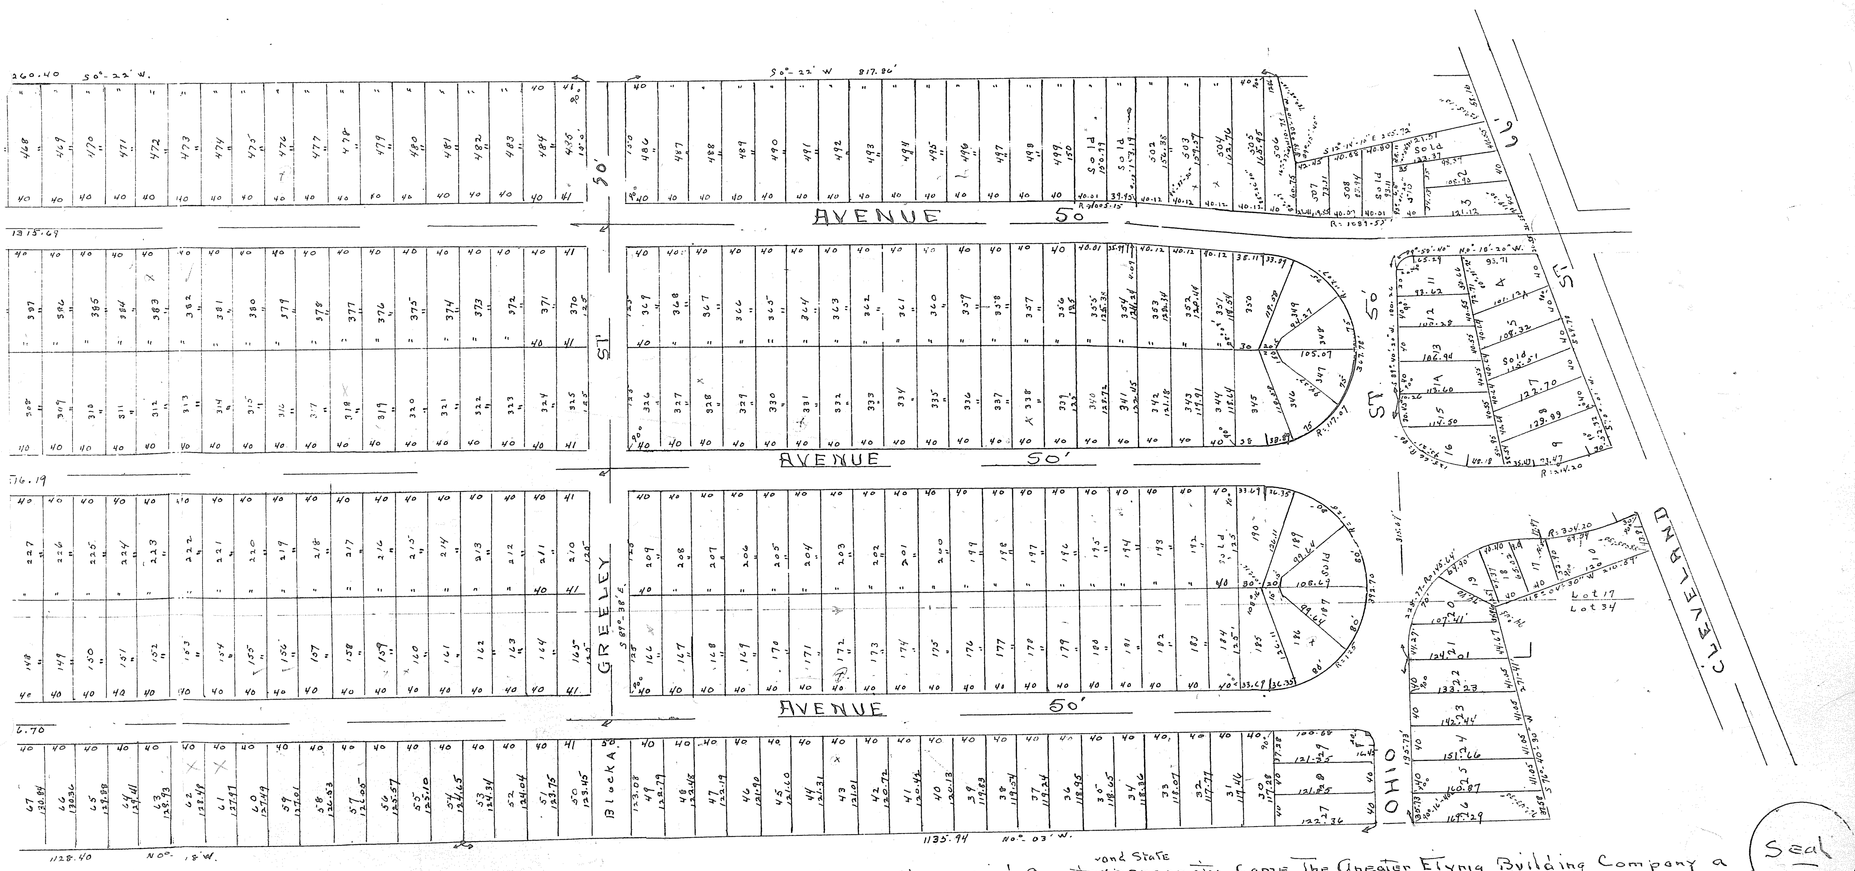

State of Ohio
Lorain County SS { Before me a Notary Public in and for said County and State personally Came The Greater Elyria Building Company a Corporation by its President J W Brandt and its Secretary A P J. O Donnell. Who are personally known to me and Who acknowledged the Signing of the foregoing plat of the Pasadena Park Allotment to be its and their free act and deed.
In testimony Whereof I have Set my hand and official seal at Elyria Ohio this 15 day of March A D 1920.

Seal

B L Farmer
Notary Public

This is to Certify that the foregoing plat has been approved this day by the Director of Safety Service of the City of Elyria Ohio acting as a platting Commission of Said City. Witness my Hand this 15 day of March a.D. 1920

H. G. Beck
Director of Safety Service

This is to Certify that I have Examined the accompanying plat. I find the same to be Correct and sufficient monuements have been set

J. M. Powell
City Engineer

This is to Certify that the Streets shown upon and dedicated with the above plat of the Pasadena Park Allotment have been accepted by the Council of The City of Elyria Ohio by Ordinance # 2409 Dated March 15. 1920 and passed the 16th day of March a.D. 1920.

D B Symons.
Clerk of Council

Transferred May 14 1920
M H Welty
Auditor

Fees. 53.75

Received for Record May 14 1920. 10:45 AM
Recorded May 22. 1920 Vol 10 Page 7
Lorain County Records of Plats

Frank A Irish
Recorder

VOL 10 Pg 7 (529)