115682

8

CLEAR VIEW SUBDIVISION

In Elyria and Sheffield Townships Lorain County Ohio

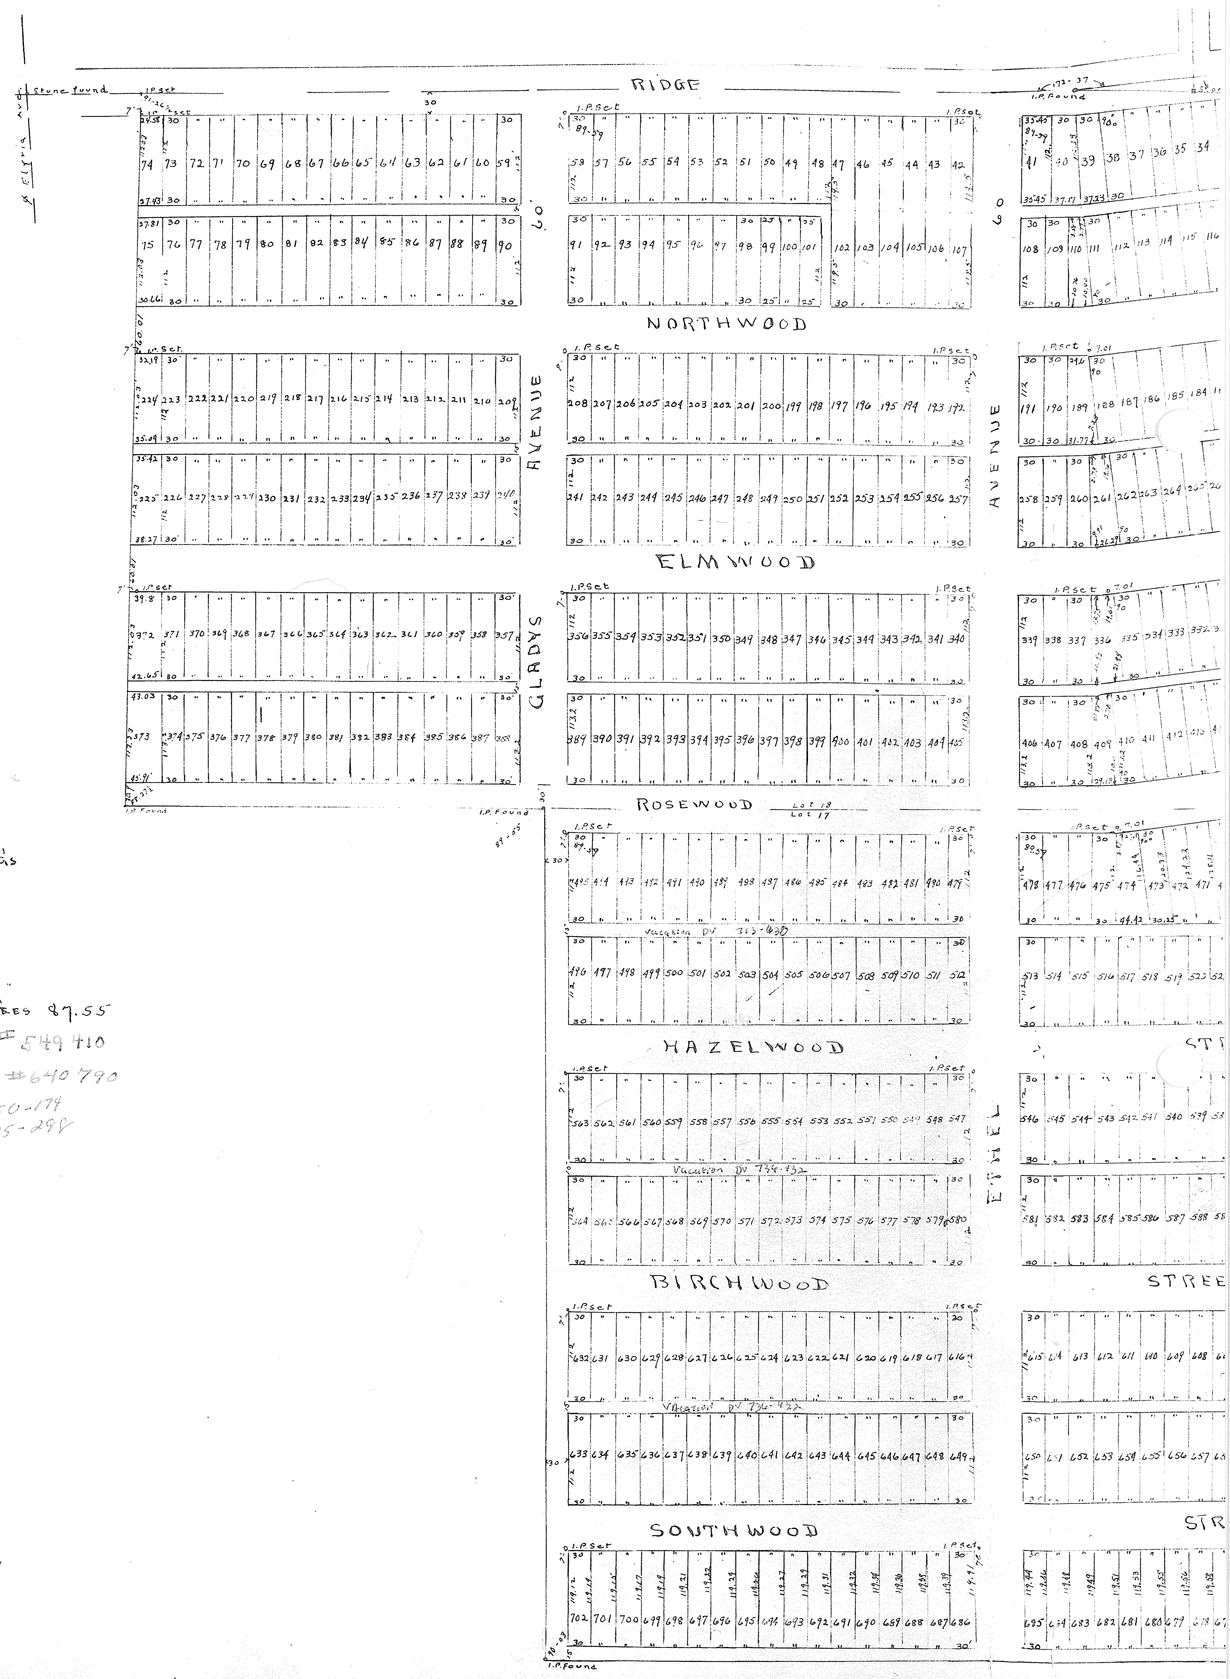

Transfered June 2 sin 1920
M H Welty
Auditor

Received for Record
July 1st 1920 7:40 A.M.
Recorded July 10 1920
Lorain County Plat Records
Vol 10. Page 8.
Frank A Irish
Recorder

Vacation of Alleys: See Deed Vol. 614, Page 391, #475140
Vacation of alley: See Deed Vol 713 Page 638, #534906
Vacation of Alley see Deed Vol. 736 Pg. 432 # 549410
For Resolution see Deed Vol. 860 Pg. 263 #640790
See 150-174
275-298

Fees 87.55

VOL. 10 PG 8 (530)

http://www.adultpdf.com
Created by TIFF To PDF trial version, to remove this mark, please register this software.

VOL 10 PG 8 (530)

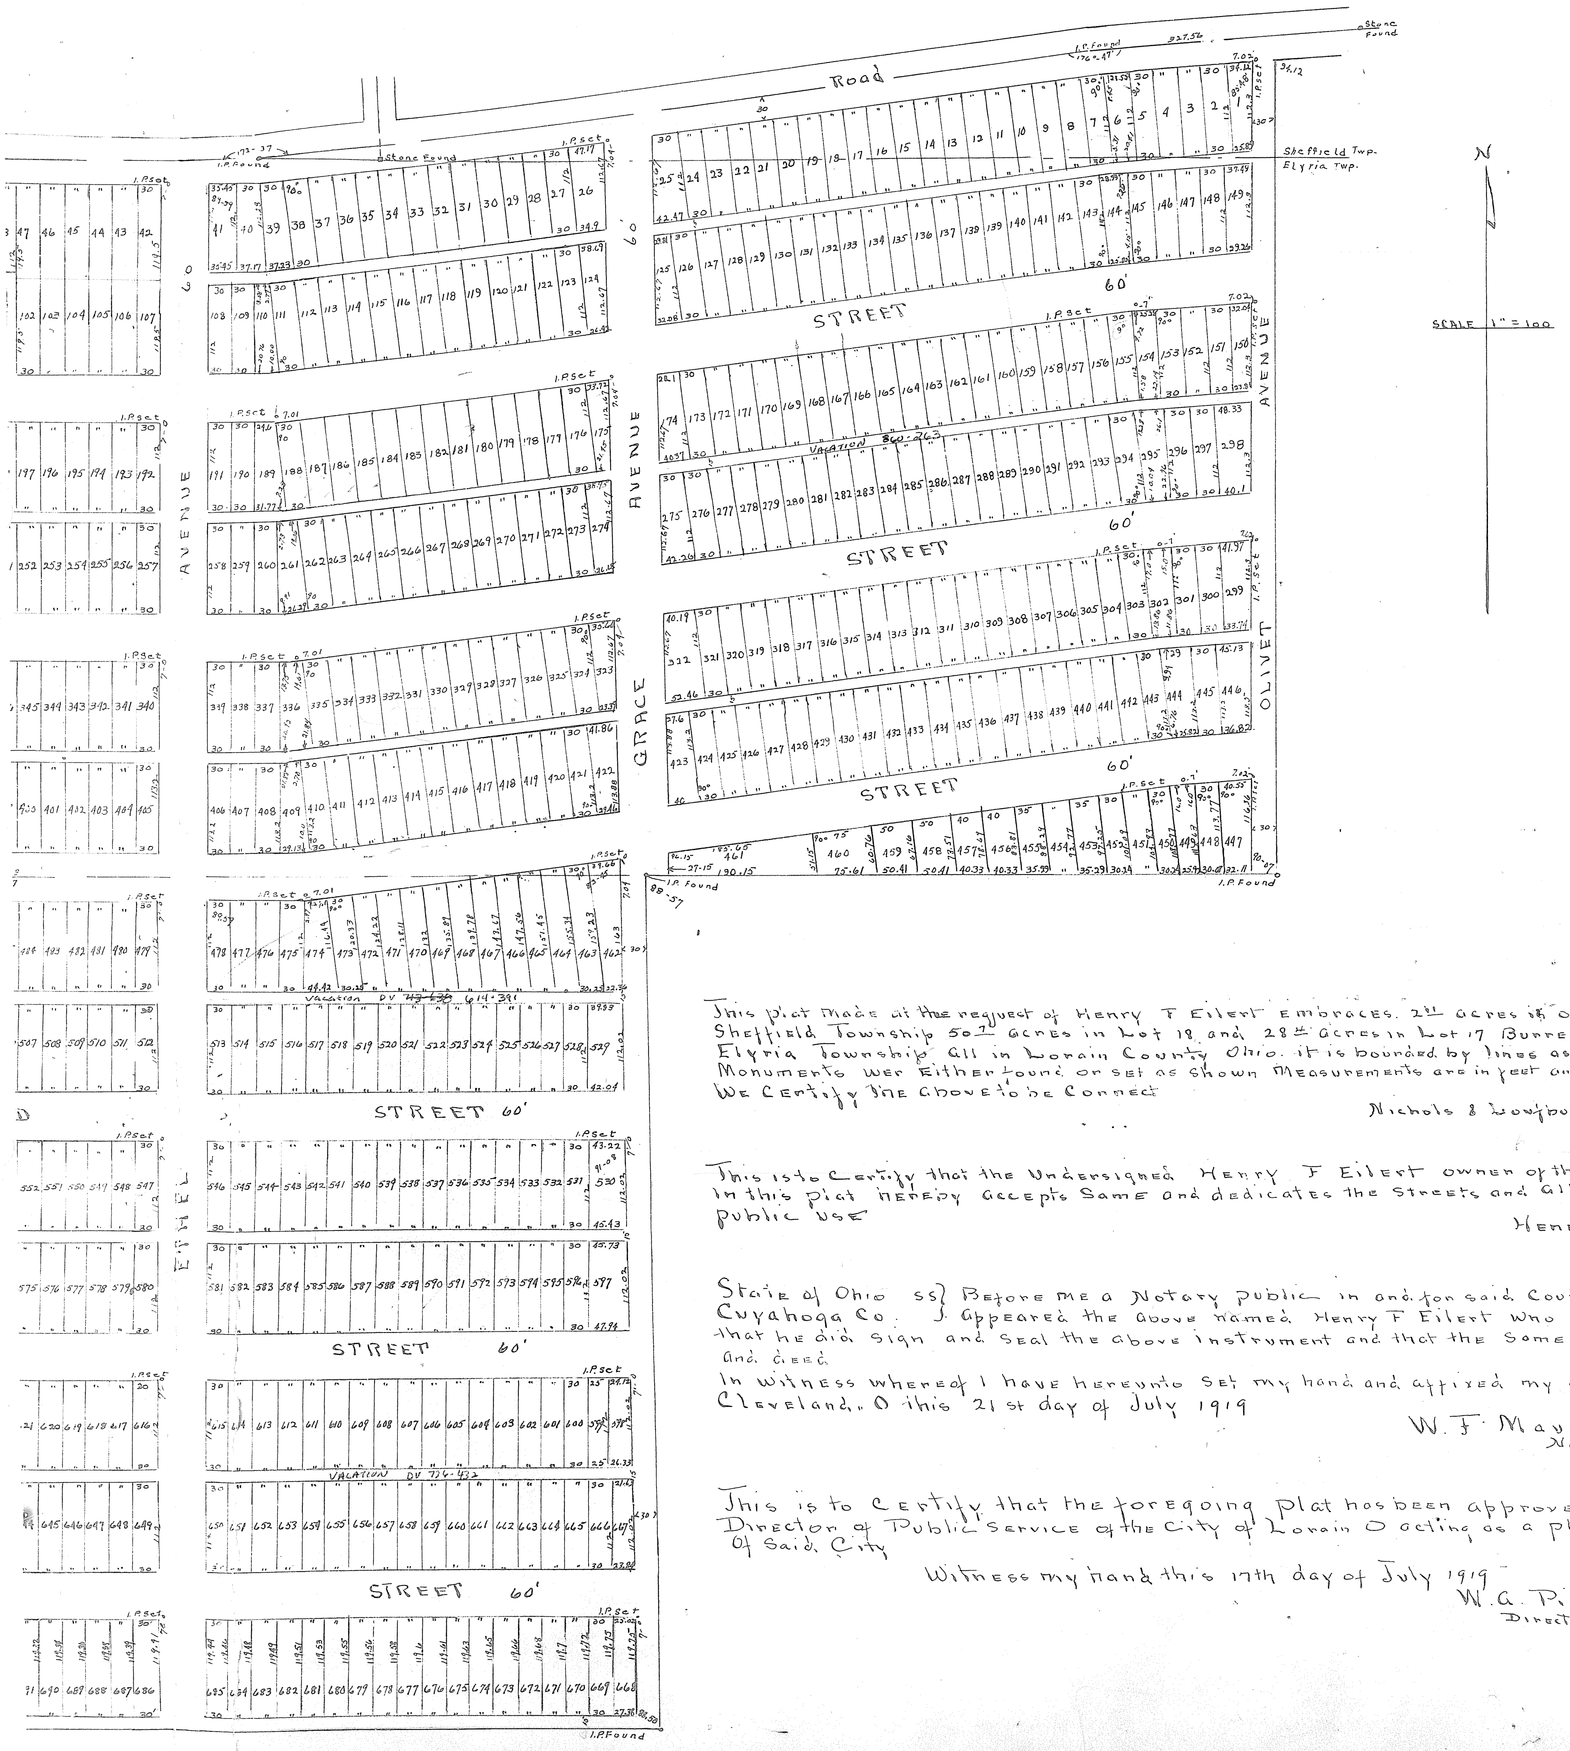

This plat made at the request of Henry F Eilert embraces. 2 11/12 acres in original Lot 19 Sheffield Township 50 1/2 acres in Lot 18 and 28 1/2 acres in Lot 17 Burrell and Day Tract Elyria Township All in Lorain County Ohio. it is bounded by lines as shown on this plat Monuments wer Either found or set as shown Measurements are in feet and decimals
We Certify the Above to be Connect

Nichols & Lowtbourrow
surveyors

This is to Certify that the Undersigned Henry F Eilert owner of the Land Embraced in this plat hereby accepts Same and dedicates the Streets and Alleys as shown to public use

Henery F. Eilert

State of Ohio } ss
Cuyahoga Co. } Before me a Notary Public in and for said County personaly Appeared the above named Henry F Eilert who acknowledged that he did sign and seal the above instrument and that the Same was his free act and deed.
In witness whereof I have hereunto set my hand and affixed my official seal at Cleveland, O this 21 st day of July 1919

W. F. Mauper
Notary Public
Seal

This is to Certify that the foregoing plat has been approved this day by the Director of Public Service of the City of Lorain O acting as a platting Commission of Said City

Witness my hand this 17th day of July 1919
W. G. Pillans
Director of Public Service

VOL 10 PG 8 (530)

http://www.ohiohouse.com
Created by TIFF To PDF trial version, to remove this mark, please register this software.