115899

9

EAST - BROAD - STREET - HEIGHTS.

Lots 6. 14. 15. 16 East of Black River

Elyria Lorain Co. Ohio.

Scale 1. Inch = 100 feet

Warden & Launden Engineers

Transfered
July 8 1920
M H Welty
Auditor
Fees 22.90

Received for Record
July 9th 1920
At 1:25 o'clock PM
Recorded July 11th 1920.
Lorain County
Plat Records
Vol. 10 Page 9
Frank A Irish
Recorder

This is to certify that I have carefully Examined the above plat of East Broad Street Heights and find the same to be Correct and that Sufficient Monuments have been set
Dated this 5th day of June AD 1920
J M Powell
City Engineer

This is to Certify that the Streets shown on the accompanying plat of East Broad Street Heights were duly accepted by the Council of the City of Elyria by Ordinance No 2423 duly passed for that purpose on 21 st day of June A.D. 1920
D. B. Symons
Clerk of Council

This is to certify that at the request of D.A. Glover Etal we have surveyed the above plat of the East Broad Street Heights being parts of Original Lots 6-14-15-16 East of the East Branch of Black River in the City of Elyria County of Lorain and State of Ohio. Said plat Contains 36.861 Acres of Land, of Which in Lot 6 are 32.620 Acres Lot 14 are 0.242 Acres Lot 15 are 2.547 Acres Lot 16 are 1.452 Acres Iron pins were set or found as shown Distances shown are in feet and decimal parts thereof. All of which we Certify to be Correct Dated May 10 1920 Warden & Launden Engineers by J. W. Warden

We the Undersigned owners of Land Embraced in the above plat of the East Broad Street Heights here by Certify that we have caused the Same to be made and accept the Same to be Correct and dedicate the Streets shown hereon to public use for Street purposes In witness Whereof we have hereunto set our hands this 10th day of May A.D. 1920
Signed in the presence of W. J. Friedenstine Lillie J Rose.
D A Glover. Nellie C Glover. V C Marsh. Jennie A Marsh. Anthony Weiding. Grace B Weiding Henry Friedenstine Allice A Friedenstine

State of Ohio } Before me a Notary Public in and for said County and State personaly Came the above named D A Glover
Lorain County SS } and Nellie C Glover his wife. V C Marsh and Jennie A Marsh his Wife. Anthony Weiding and Grace B Weiding his wife. Henry Friedstine and Allice Friedstine his Wife Who are personaly known to me and who did acknowledge to me the signing of the above plat to be their free act and deed.
In Testimony thereof I have hereunto set my hand and official seal at Elyria Ohio this 4 Day of June 1920 Carl H Smith. Notary Public

SEAL

I hereby certify that the above plat of the East Broad Street Heights was approved by me acting as Platting Commission for the City of Elyria Ohio
Dated this 4th day of June AD 1920 H A Beck Director of Public Safety Service Acting as platting Commission

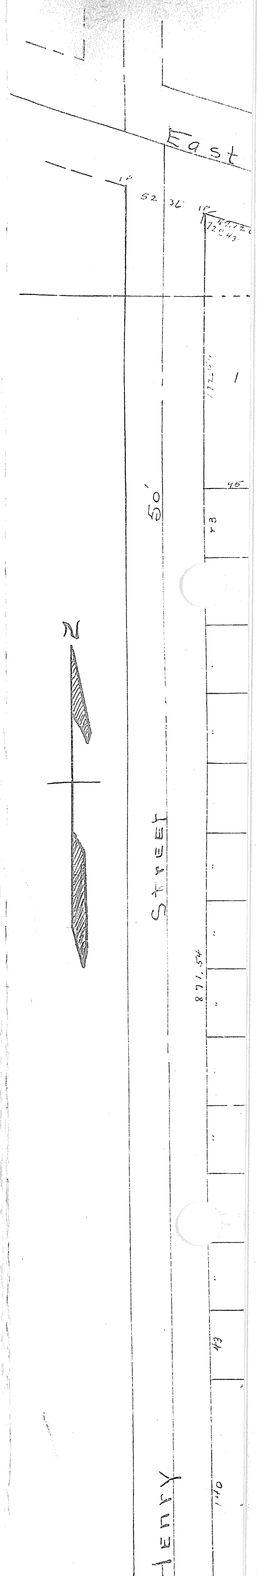

VOL 10 PG 9 (530)

http://www.ahlinpdf.com
Created by TIFF To PDF trial version, to remove this mark, please register this software.

VOL 10 PG 9 (530)

VOL 10 PG 9 (530)

This is to Certify that the Streets shown on the accompanying plat of East Broad Street Heights were duly accepted by the Council of the City of Elyria by ordinance No 2423 duly passed for that purpose on 21 st day of June A.D. 1920

D. B. Symons
Clerk of Council

Seal

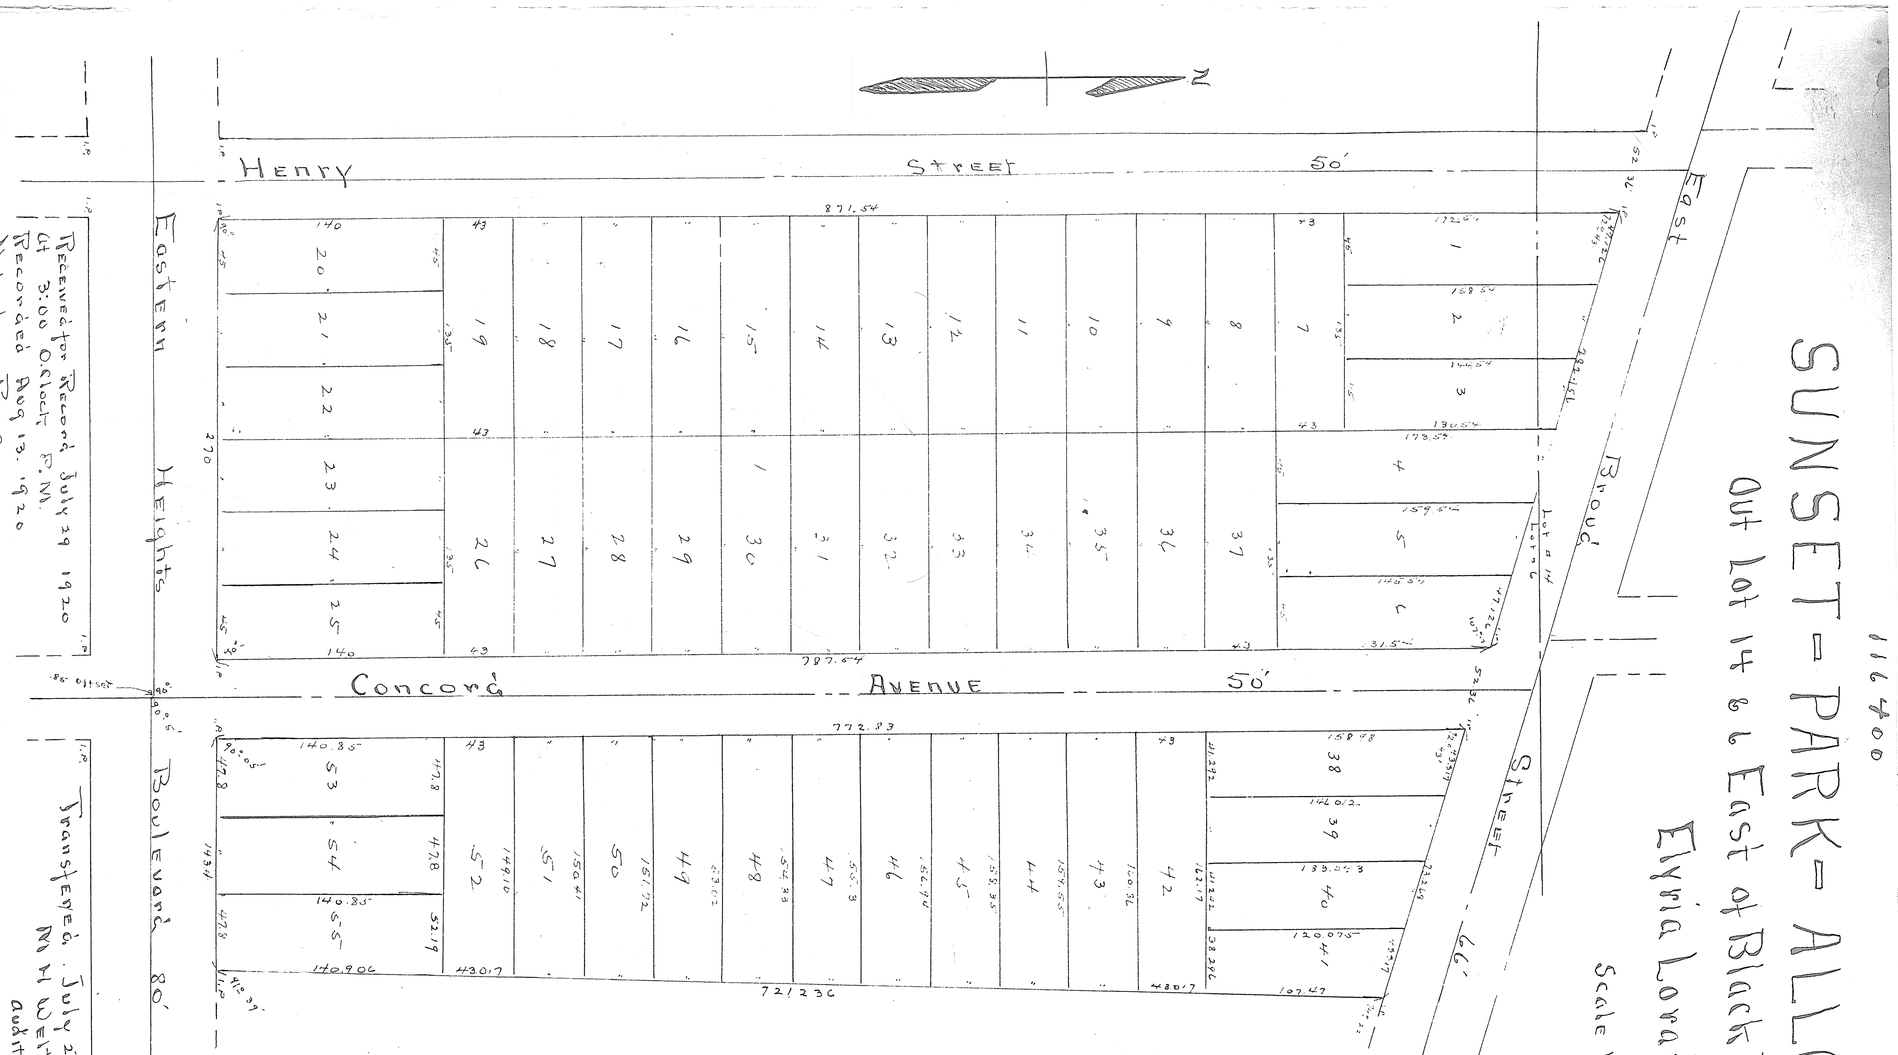

SUNSET - PARK - ALLOTMENT

Out Lot 14 & 16 East of Black River

Elyria Lorain Co. Ohio

Scale 1" = 50' Richards & Gerold Engineers

116400

Received for Record July 29 1920 at 3:00 O'clock P.M. Recorded Aug 13. 1920 Vol - 10 - Pg - 9
Frank A Irish Recorder.

Transferred July 29 1920 N H Welty Auditor.

Fees. 1.20

The above plat of Sunset Park Allotment made at the request of Henry Friedenstine Embraces 10.74 acres of land in original Twp Lot # 14 + 6 East of Black River in the City of Elyria County of Lorain State of Ohio at all points marked thus o. Iron pins have been found or set All distances shown are in feet and decimals thereof. All of which we Certify to be Correct

Richards & Gerold
By D G Richards May 10 - 1920
Engineers

This is to Certify that Henry Friedenstine owner of the Land embraced in this plat of Sunset Park Allotment accepts the same to be Correct and dedicates the Streets shown hereon to public use for Street purposes In witness thereof I have hereunto affix my hand and Seal This 17th day of May 1920

Signed in presence.
W. T. Friedenstine
Lee. R Henning

Henry Friedenstine
Alice A. Friedenstine

State of Ohio } Before me a Notary Public in and for said County and State. Personally Came Henry Friedenstine and Alice Friedenstine Who are
Lorain Co. SS } Personally known to me and who acknowledged the signing of the foregoing plat. In testimony thereof I have set my hand and Official Seal at Elyria O. This 17th day of May 1920.

Anthony Wieaing. Notary Public.

Seal

This is to Certify that the foregoing plat has been approved by the direction of Public Service of the City of Elyria Ohio acting as platting Commission of said City Witness my hand this 5th day of June 1920

H A Bech
Direction of Public Service

This is to Certify that I have Examined this plat finding the same to be Correct and Sufficient monuments have been set

J. M. Powell June 5th 1920
City Engineer

This is to Certify that the Streets shown upon and dedicated with the above plat of Sunset Park Allotment have been Accepted by the Council of the City of Elyria O. by Ordinance # 2422 and passed this 21st day of June 1920

D. B. Symons
Clerk of Council

http://www.adobe.com
Created by THE TOPDF trial version, to remove this mark, please register this software