VOL 10 B10 (531)

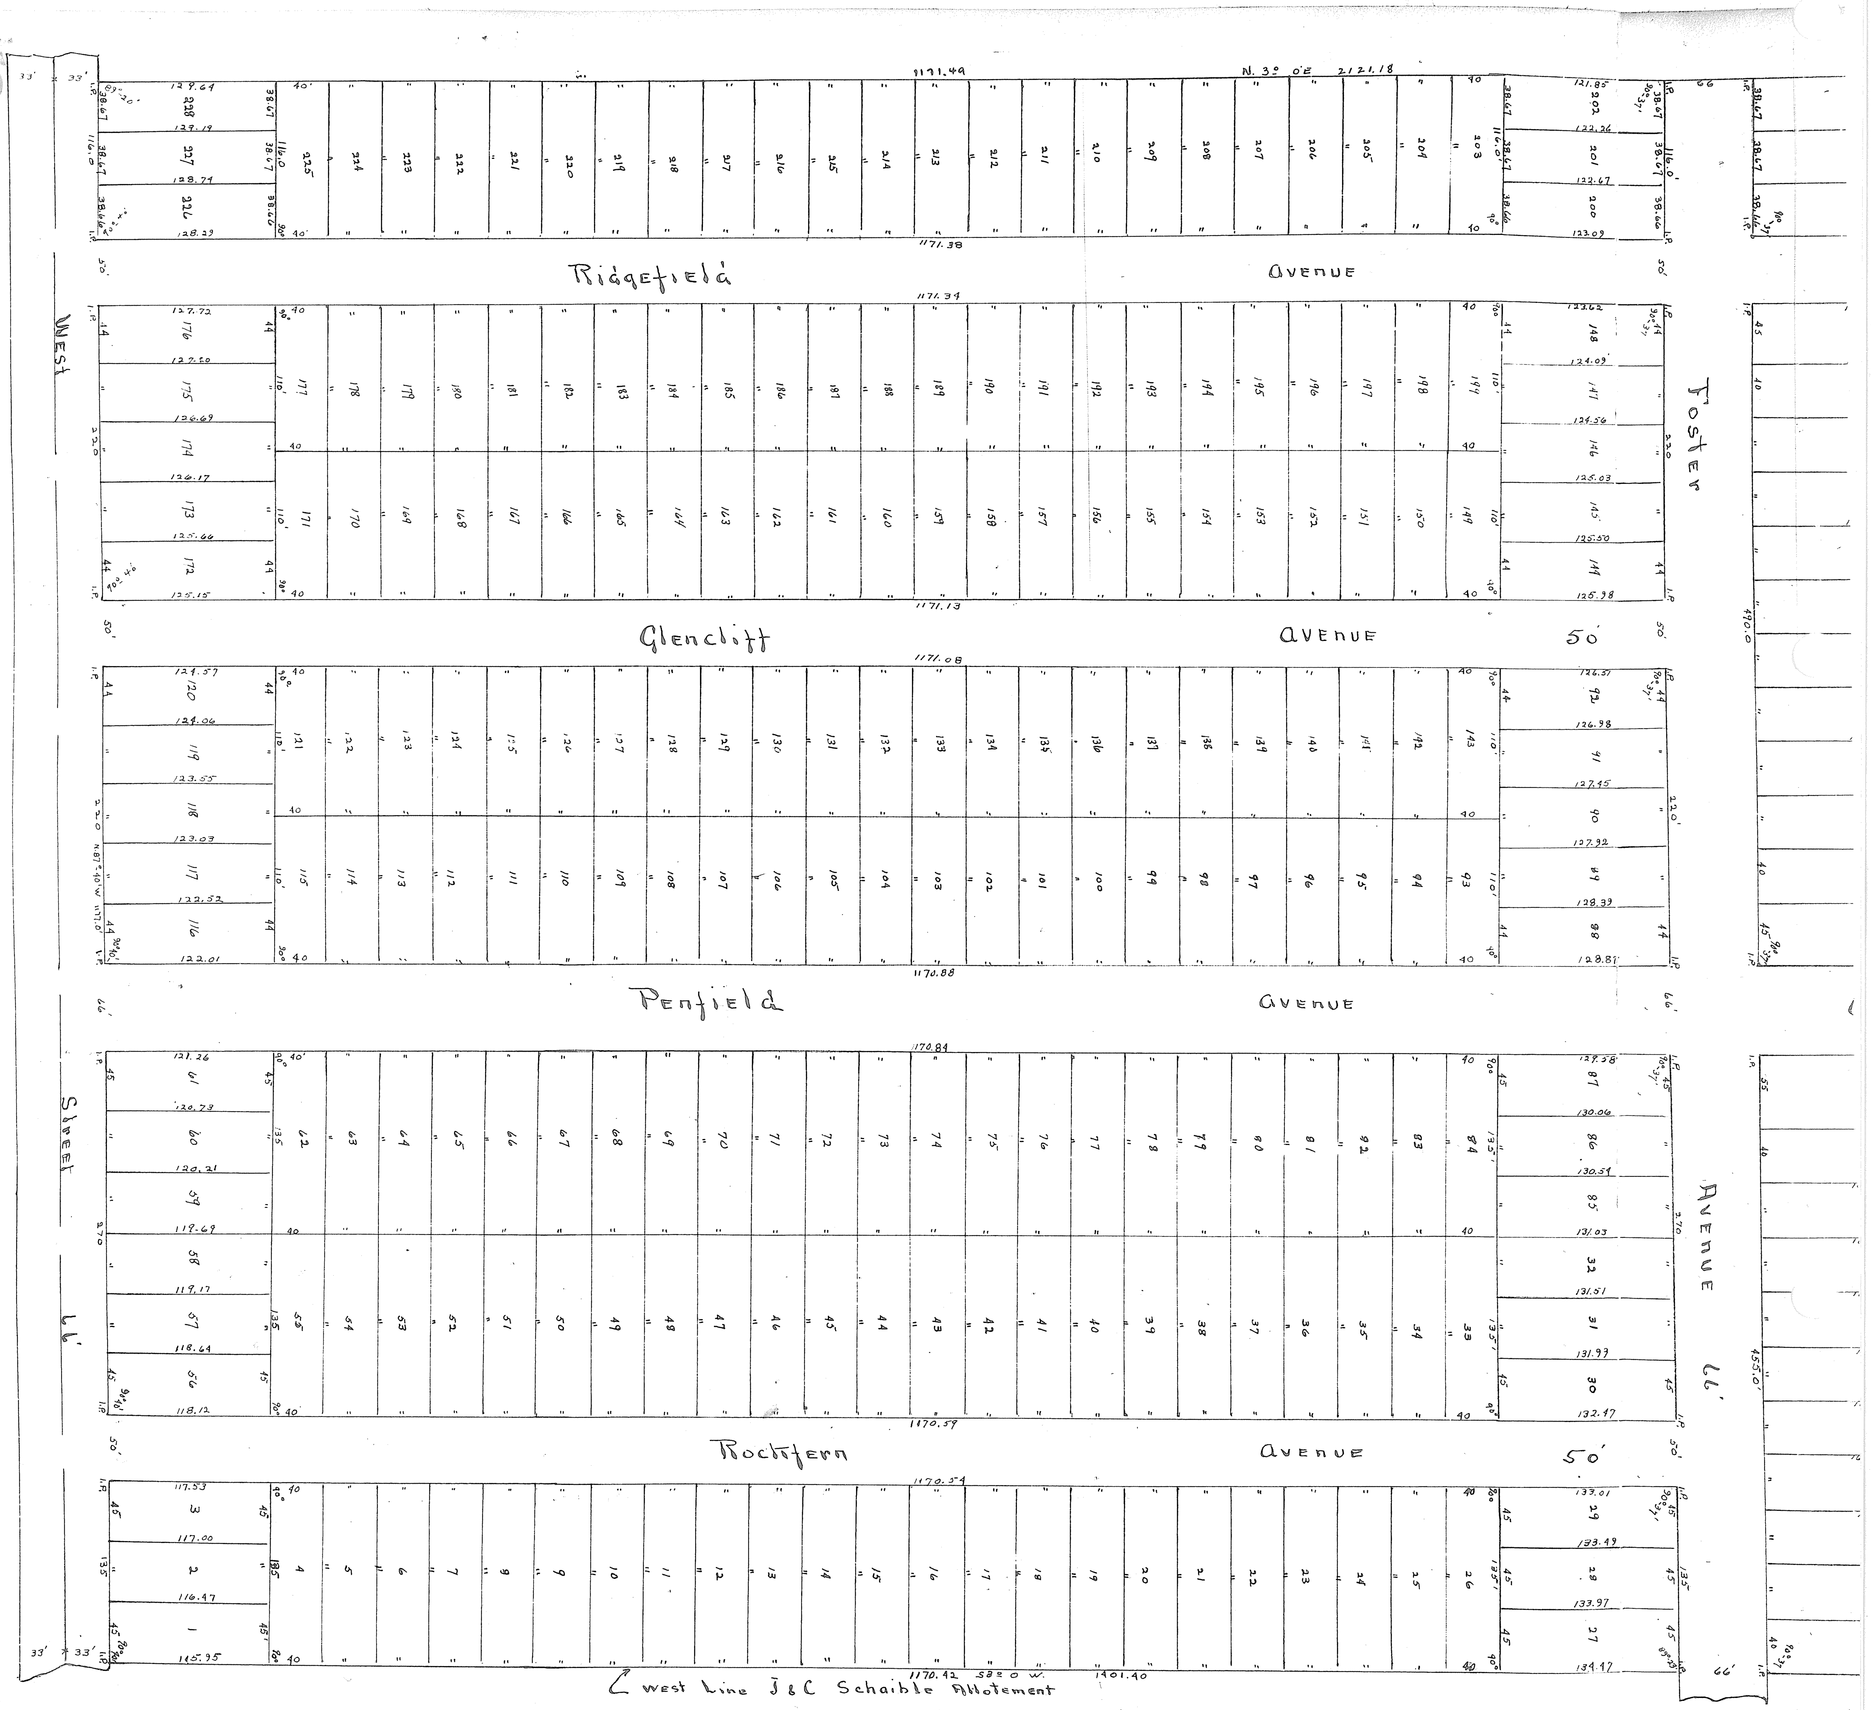

For Vacation of this Plat see Deed Vol. 282 #249637 page 612

N

Fees 37.0

VOL 10 B10 (531)

http://www.zdnjpd.com
Created by TIFF To PDF trial version, to remove this mark, please register this software.

VOL 10 PG 10 (531)

116658

10

Transfered
Aug 9th 1920
M. H. Welty
auditor

Received for Record
Aug 9th 1920
12:49 O'clock P.M.
Recorded Aug 25th 1920
Vol 10. Page 10
Frank A. Irish.
Recorder

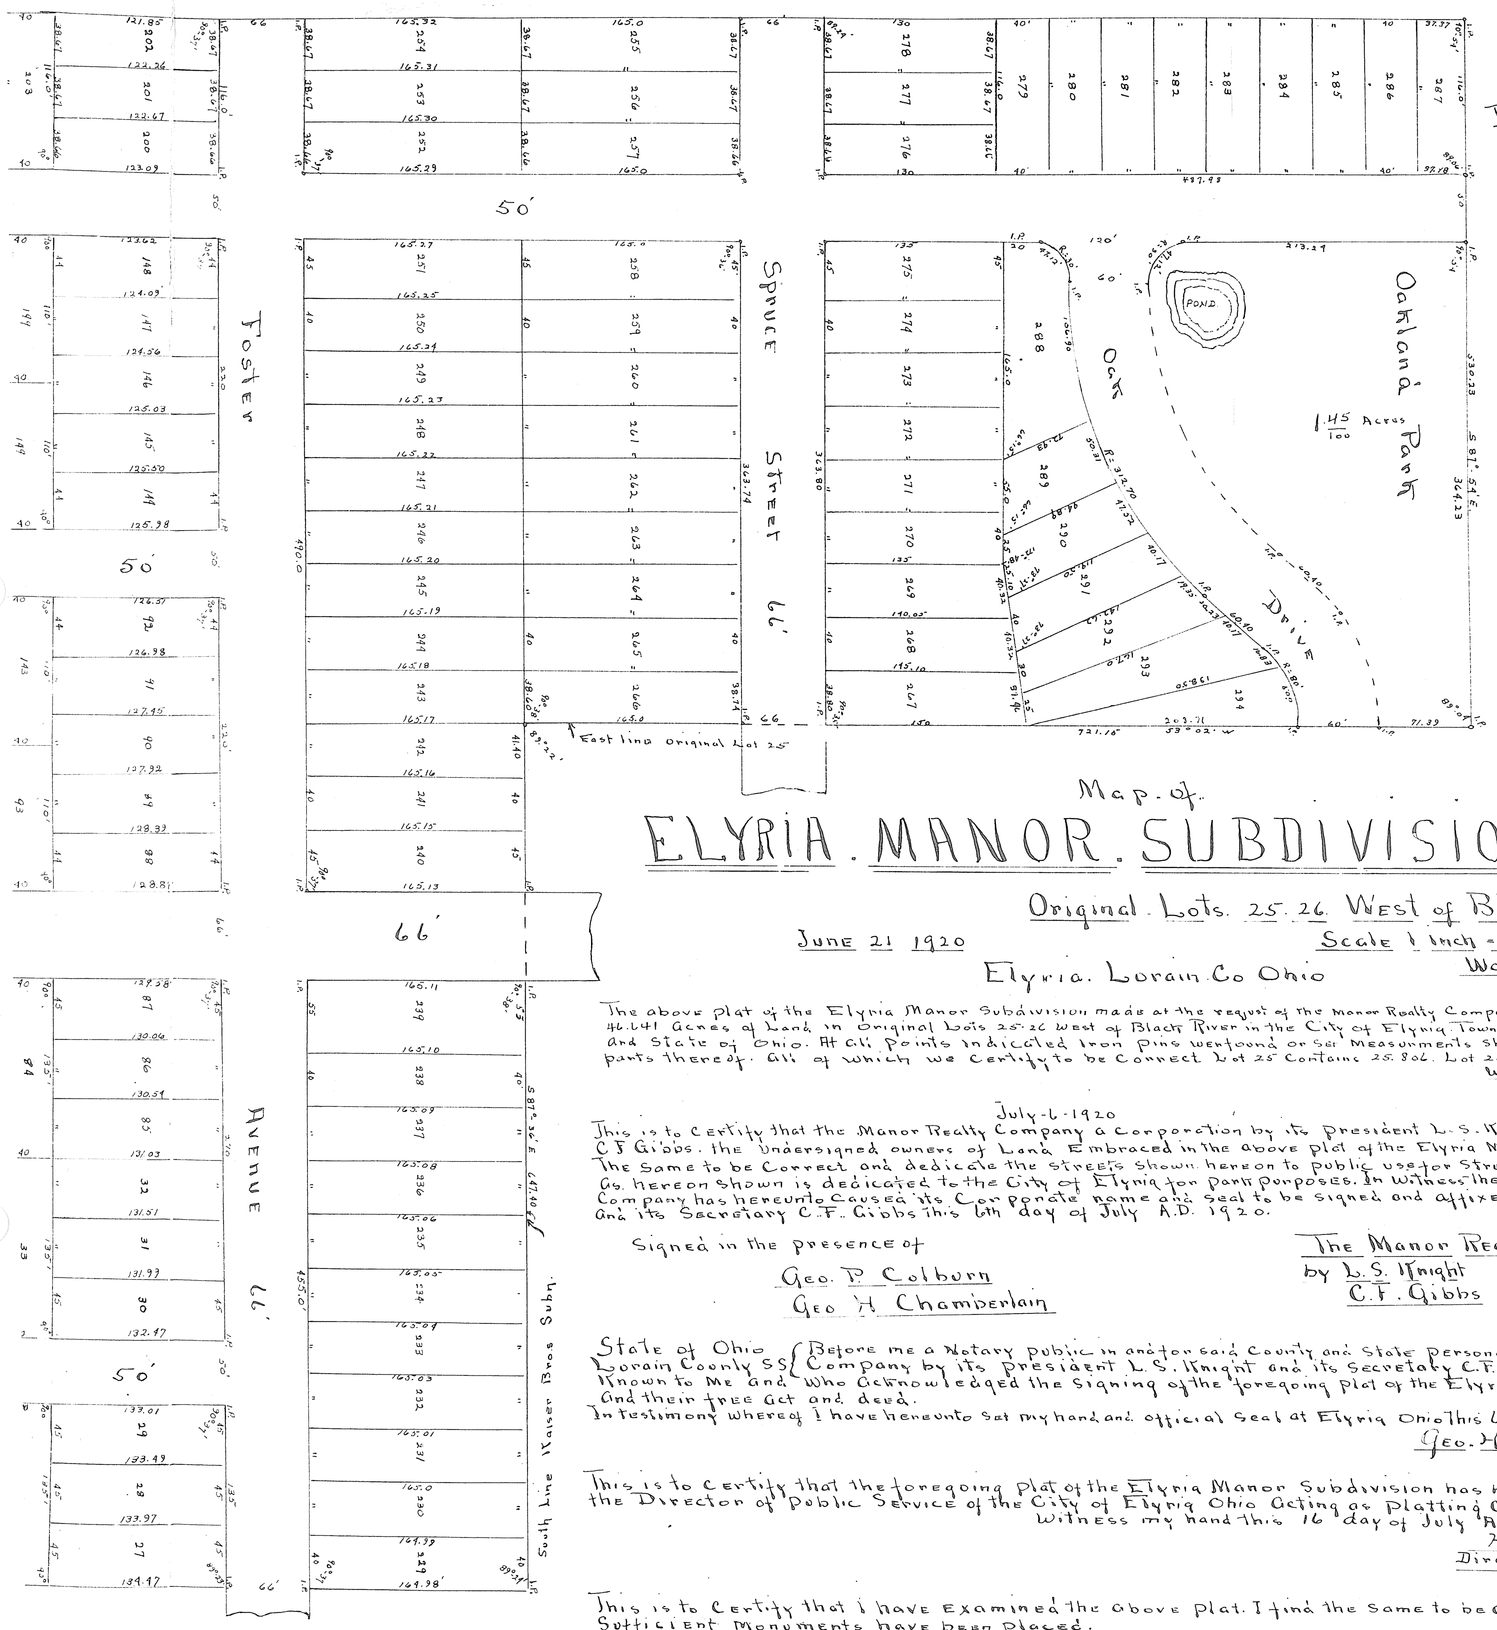

Map of

ELYRIA MANOR SUBDIVISION.

Original Lots. 25. 26 West of Black River

June 21 1920

Scale 1 inch = 60 feet

Elyria. Lorain Co Ohio

Warden & Launden
Engineers.

The above plat of the Elyria Manor Subdivision made at the request of the Manor Realty Company a Corporation Embraces 46.641 Acres of Land in Original Lots 25.26 West of Black River in the City of Elyria Township of Elyria County of Lorain and State of Ohio. At all points indicated Iron Pins wer found or Set Measurments shown are in feet and decimal parts thereof. All of which we Certify to be Correct Lot 25 Contains 25.806. Lot 26 Contains 20.835 Acres.

Warden & Launden
by J.W. Warden

July-6-1920

This is to Certify that the Manor Realty Company a Corporation by its President L.S. Knight and its Secretary C.F. Gibbs. the undersigned owners of Land Embraced in the above plat of the Elyria Manor Subdivision herby Accept The Same to be Correct and dedicate the streets shown hereon to public use for Street purposes. Oakland Park as hereon shown is dedicated to the City of Elyria for Park purposes. In Witness there of The Manor Realty Company has hereunto Caused its Corporate name and Seal to be signed and affixed by its President L.S Knight And its Secretary C.F. Gibbs this 6th day of July A.D. 1920.

Signed in the presence of
Geo. P. Colburn
Geo. H. Chamberlain

The Manor Realty Company
by L.S. Knight President
C.F. Gibbs Secretary

Corp Seal

State of Ohio
Lorain County SS { Before me a Notary public in and for said County and State personaly Came The Manor Realty Company by its President L.S. Knight and its Secretary C.F. Gibbs who are personally Known to Me and Who Acknowledged the Signing of the foregoing plat of the Elyria Manor Subdivision to be its And their free Act and deed.
In testimony whereof I have hereunto set my hand and official Seal at Elyria Ohio This 6th day of July a.D. 1920.

Geo. H. Chamberlain
Notary Public

Not Seal

This is to Certify that the foregoing plat of the Elyria Manor Subdivision has been approved this day by the Director of public Service of the City of Elyria Ohio Acting as Platting Commission of Said City
Witness my hand this 16 day of July A.D. 1920

H A Beck
Director of Public Service

This is to Certify that I have Examined the above plat. I find the Same to be Correct and that Sufficient Monuments have been placed.

J. M. Powell
City Engineer

Dated July 16th A.D. 1920.

This is to Certify that the Streets and Oakland Park. as shown upon and dedicated by the accompanying plat of the Elyria Manor Subdivision have been accepted by the Council of the City of Elyria Ohio by Ordinance #2428 and passed the 19th day of July a.D 1920

D.B. Symons.
Clerk of Council.

Fees 37.00

VOL 10 PG 10 (531)