VOL 10 PG 13 (532)

13

117850

THE. ELBERTA. BEACH. COMPANY'S.

ELBERTA. BEACH. SUBDIVISION.

Being Part of Original Brownhelm. Twp Lot No 1.
Now in the Township of Brownhelm.
Stone Monuments were found or set at all points indicated on this Map
Distances are given in feet and decimal parts thereof All of which
I certify to be Correct

Scale 1" = 50'

Order No. 3994

F.B.

June 1920

Charles. W. Root.
Civil. Engineer.

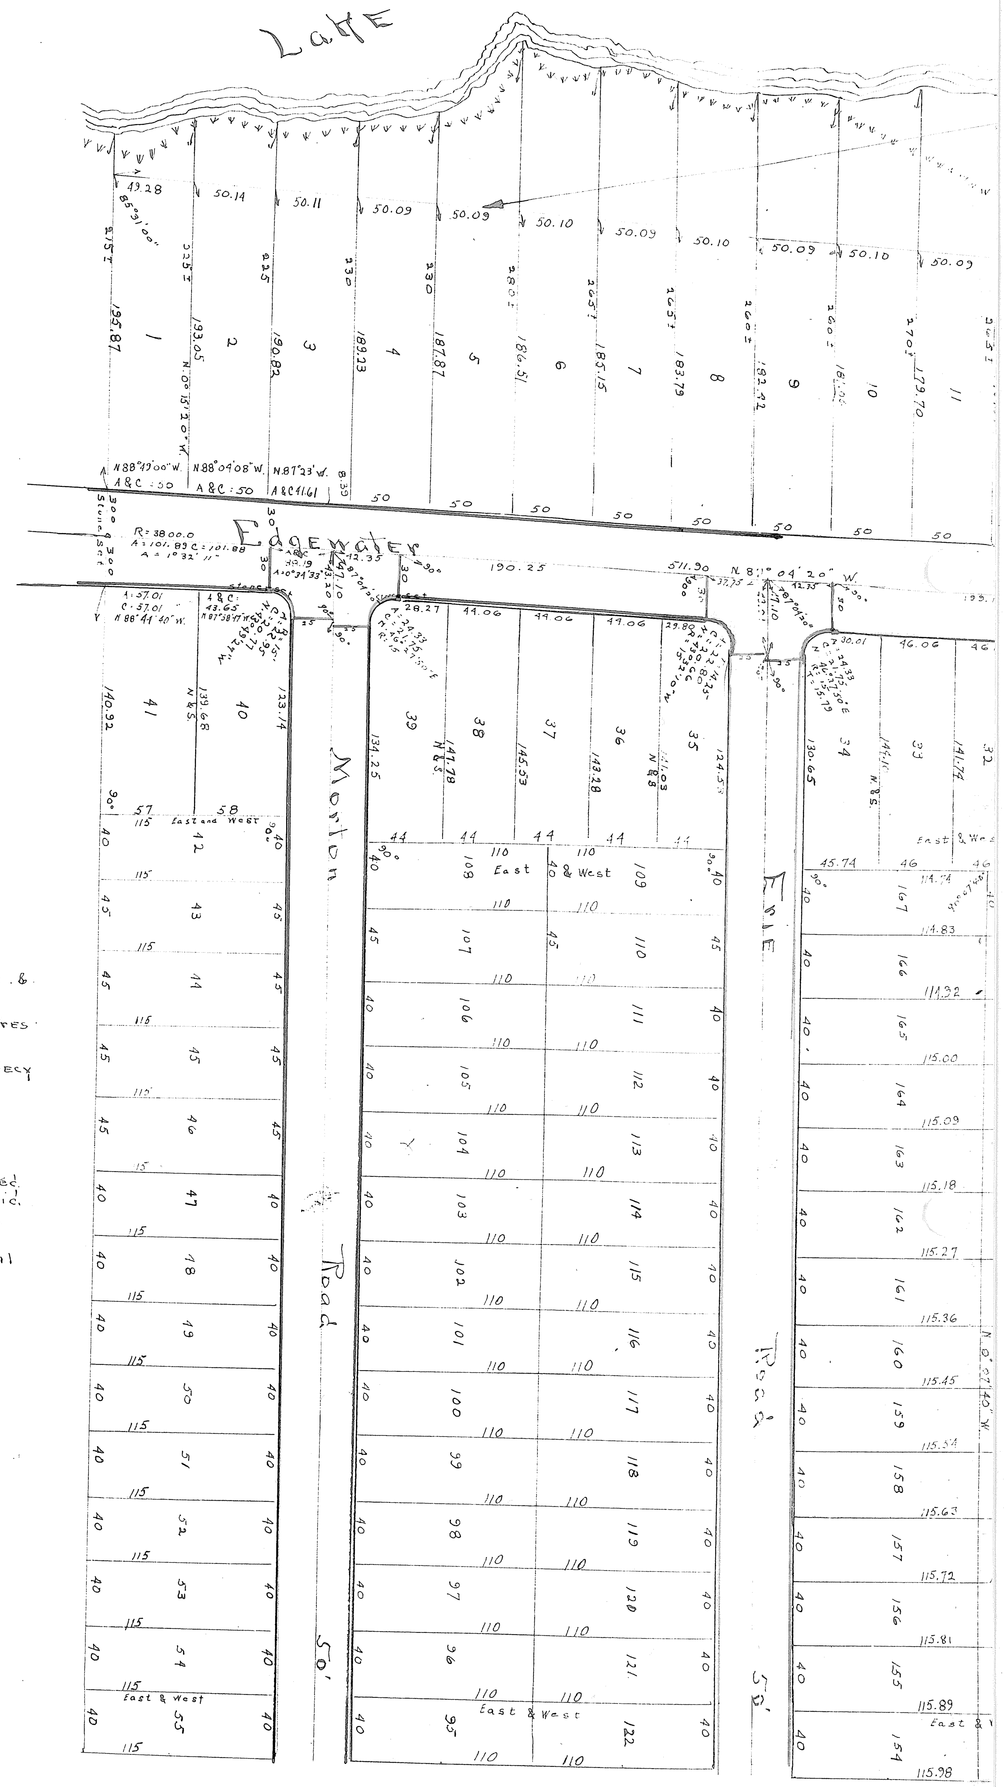

We the Undersigned owners of the land embraced in this Subdivision do hereby accept this Map of the same and dedicate to public use Niagara Road. Huron Road. Erie Road Morton Road Edgewater Drive. & Huron Lane as outlined, in the red shade.

The Elberta Beach Co. { Fred M. Branch Pres. / Benjamin Kress. Secy

County of —— } s. Before me a Notary Public in and for said County personally
State of Ohio } s. appeared the above named the Elberta Beach Co. by Fred M. Branch Pres. & Benjamin Kress. Secy who acknowledged that they did Sign the foregoing instrument and that the same is their free act and deed and the free act and deed of the said. the Elberta Beach Co.
In testimony whereof. I have hereunto set my hand and official Seal at Lakewood O. this 17th. day of August 1920

Thos. B. Armstrong
Notary Public

Transfered Sep. 21. 1920
M. H Weltz
Audition

Received for Record
Sep. 22nd 1920 1:27 Oclock PM
Recorded Oct 14 1920
Lorain County Plat Records
Vol-10. - Pgs. - 13. & 14
Frank A Irish
Recorder

Fees 38.25

See page 14. for South part of this Plat.

VOL 10 PG 13 (532)

http://www.adobepdf.com
Created by TIFF To PDF trial version, to remove this mark, please register this software.

http://www.adultpdf.com
Created by TIFF To PDF trial version, to remove this mark, please register this software.

NOTE

Base line used for survey purposes only. Sublots Nos 1 to 11 inclusive & Nos 16 to 22 inclusive extend from the North line of Edgewater Drive to the South shore of Lake Erie.

VOL 10 Pg 14 (533)

VOL 10 Pg 14 (533)

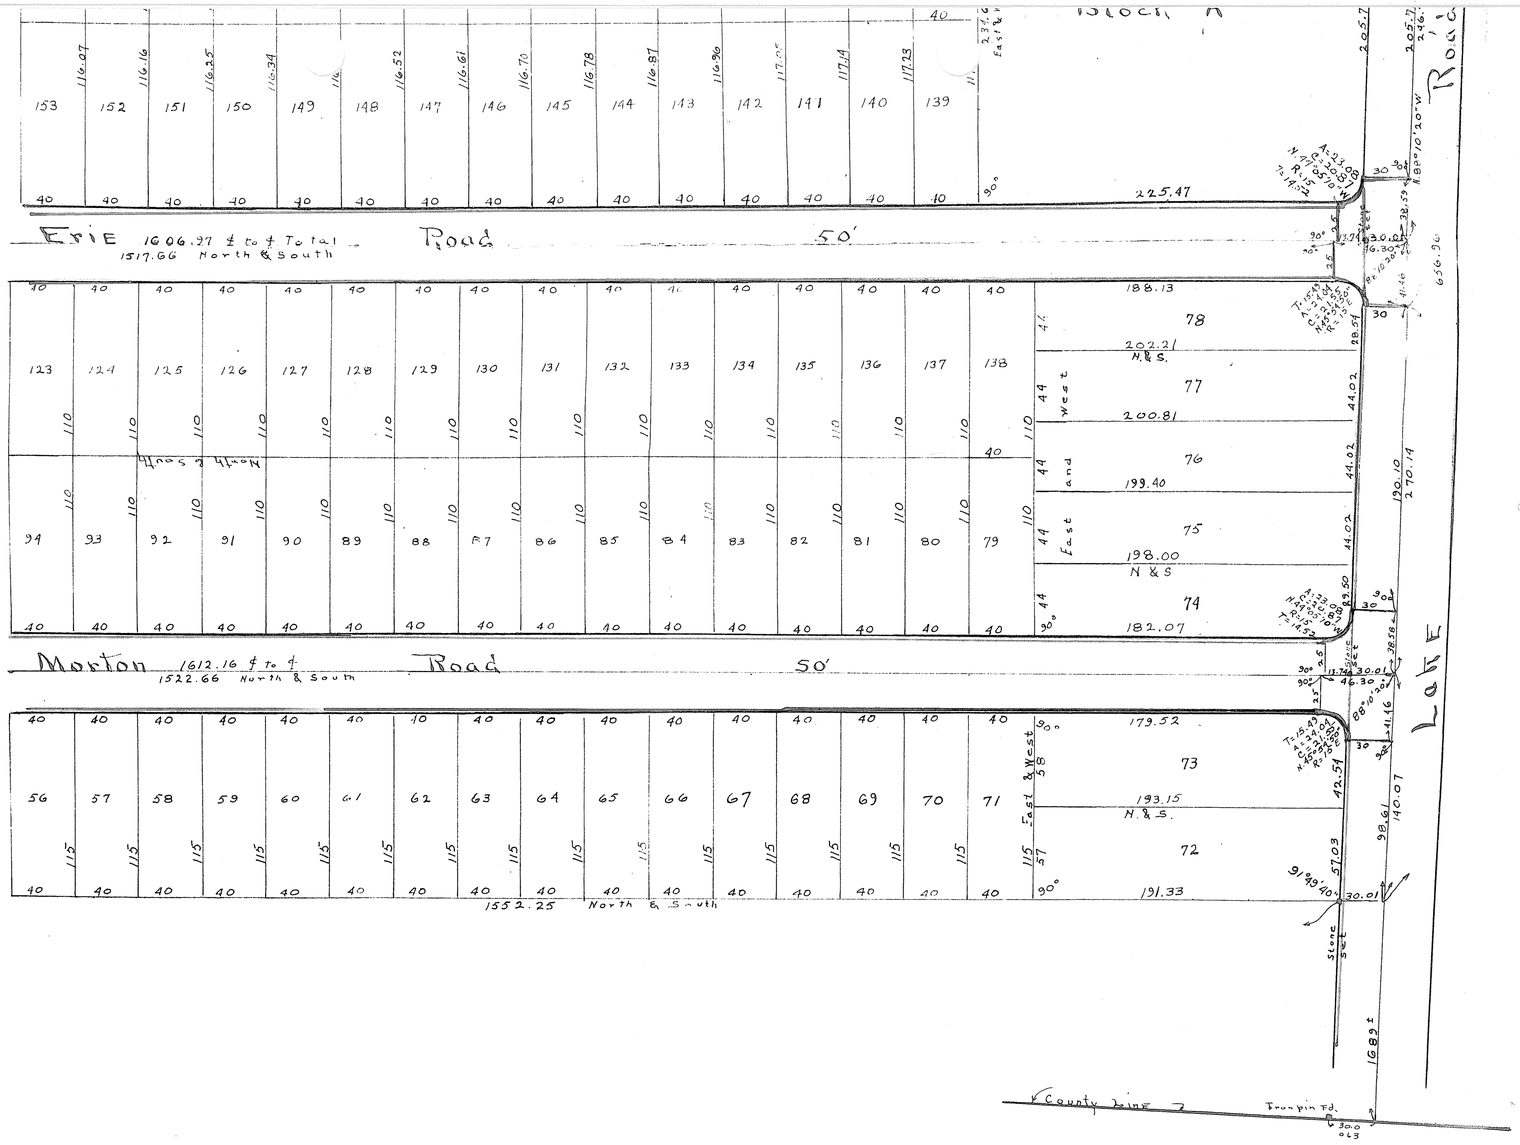

See page 13 for North part of this Plat

http://www.abdiphl.com
Created by TIFF To PDF trial version, to remove this mark, please register this software.
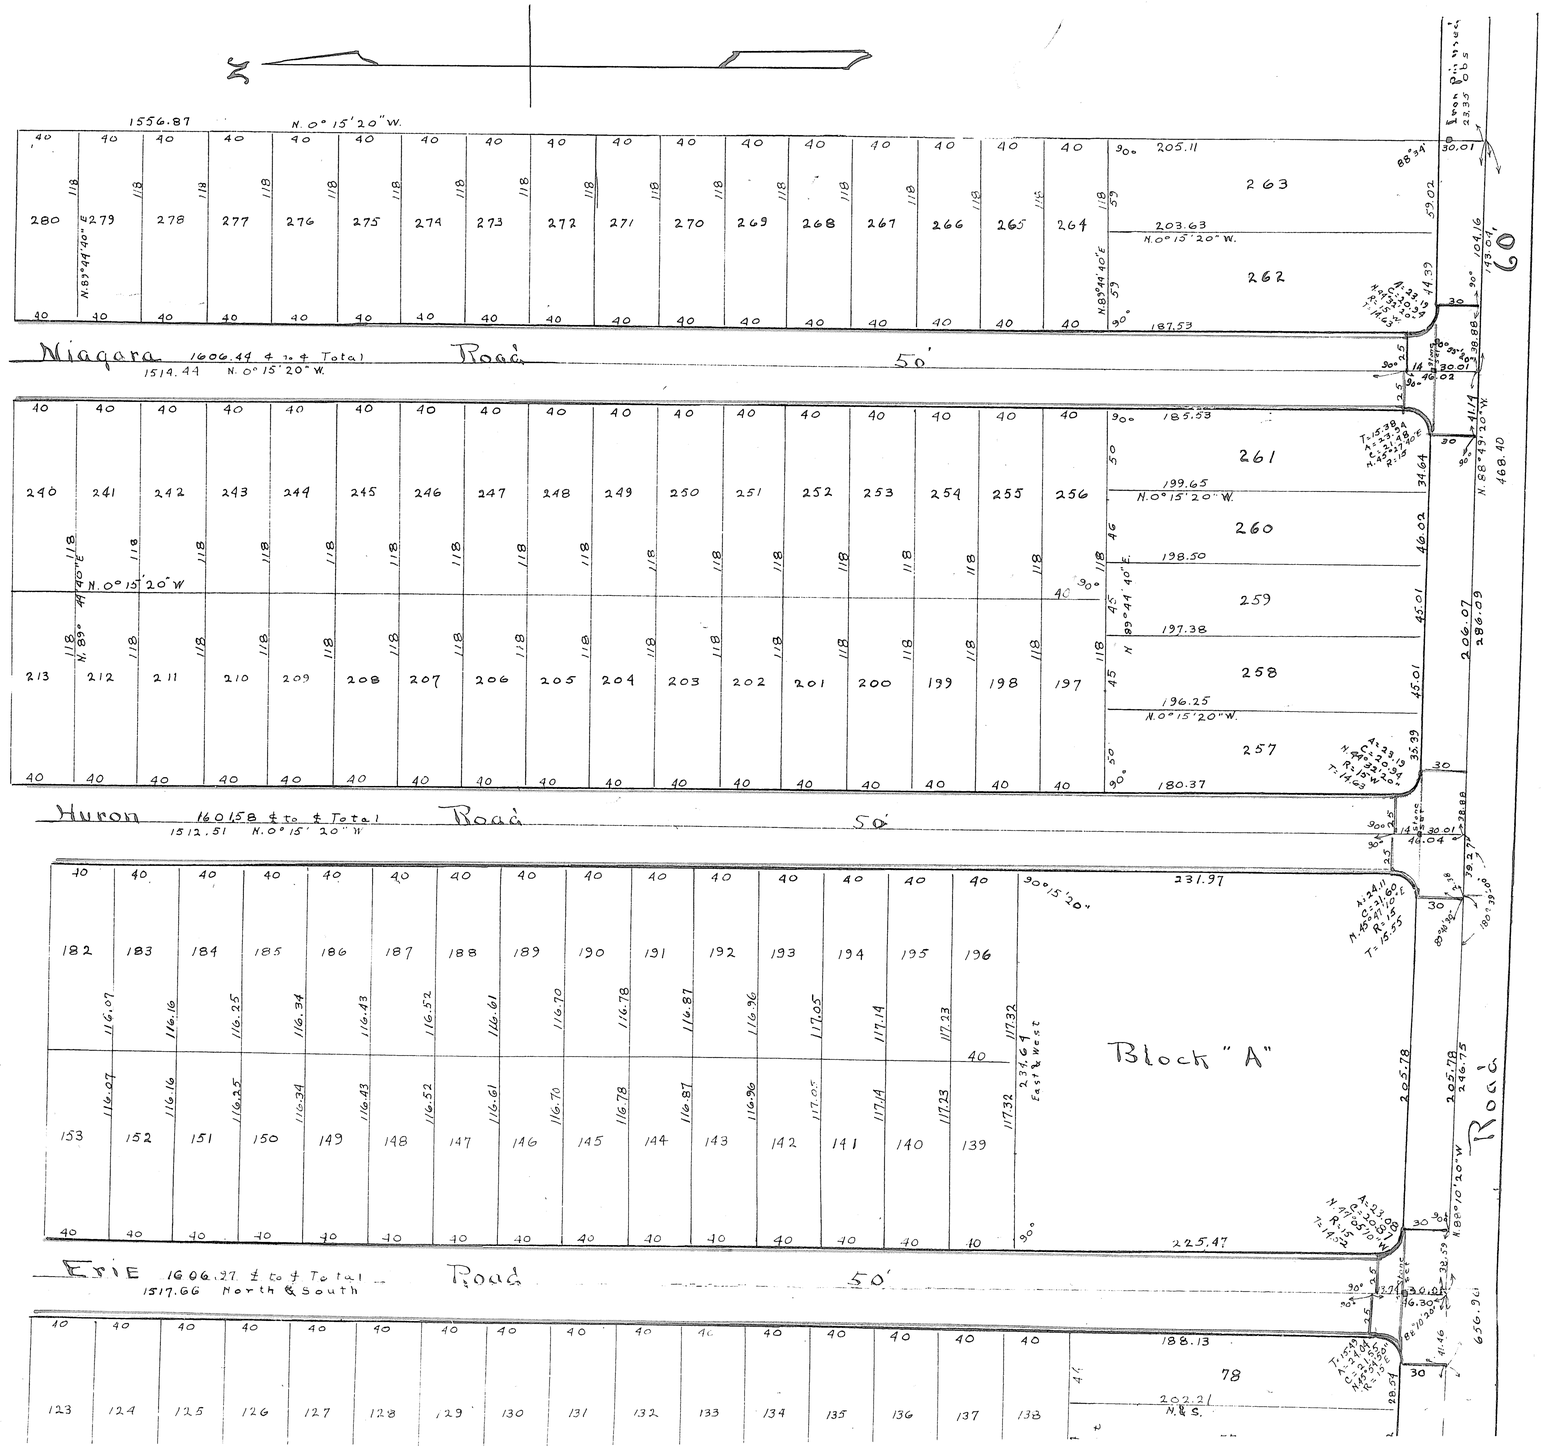
http://www.adultpdf.com
Created by TIFF To PDF trial version, to remove this mark, please register this software.