VOL 10 PG 15 (533)

F.A. SMITH SUBDIVISION NO. 1.

Original Lots 9-10-11 East of Black River

Elyria Twp Lorain Co Ohio

Scale 1" = 60' Oct 9 1920

Warden & Launcron
Civil Engineers.

VOL 10 PG 15 (533)

http://www.adobepdf.com
Created by TIFF To PDF trial version, to remove this mark, please register this software.

VOL. 10 Pg 15 (533)

118581

15

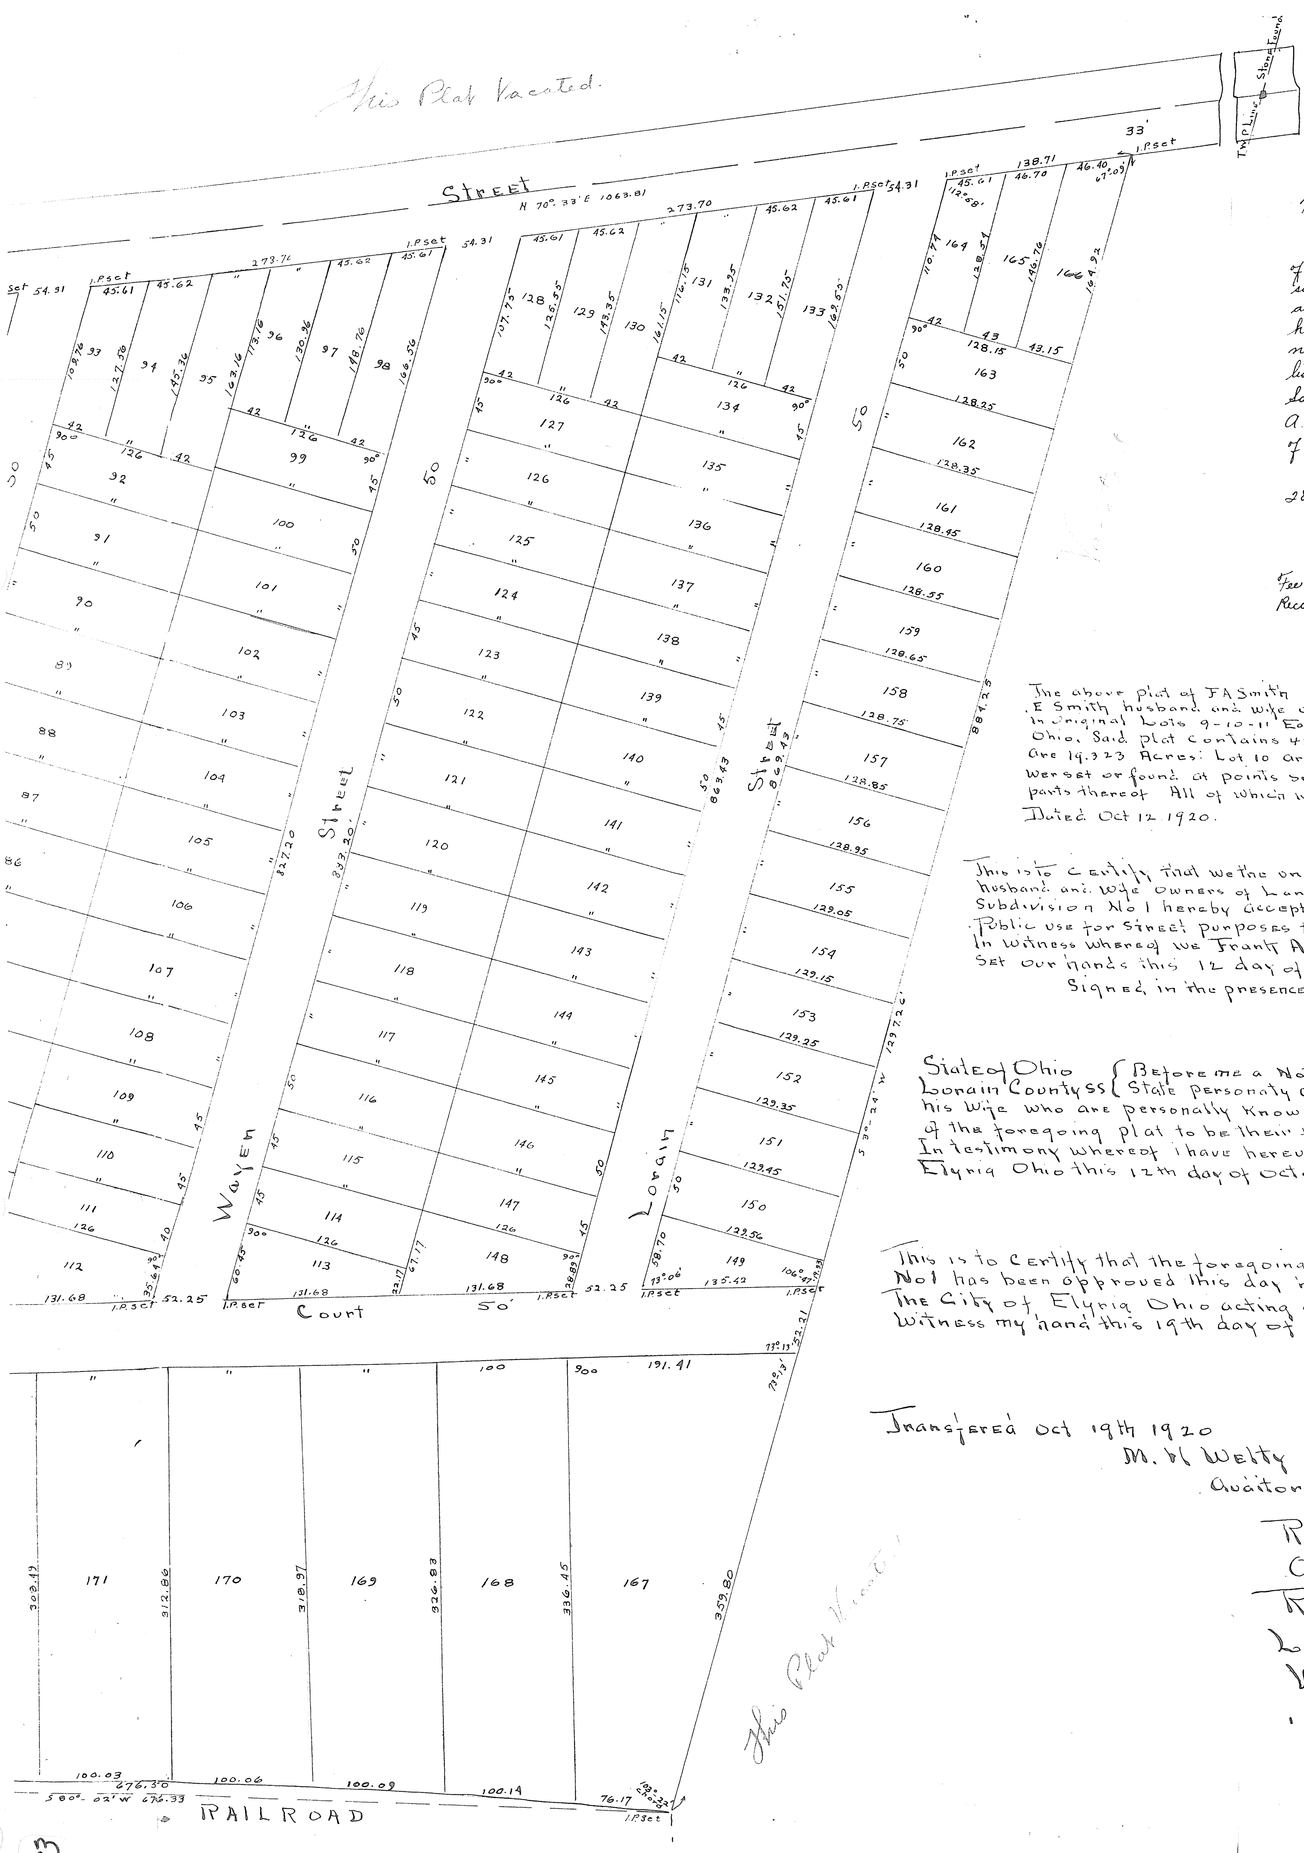

Office of
Lorain County Auditor.
Elyria, Ohio.

122230.

To Frank A. Smith,
Elyria, Ohio.

I hereby certify that I have on file Notice of Intention to vacate a plat in accordance with the provisions of Sec 3601 et cetera and proof of publication of same and no notice of injunction or dissent from said vacation having been filed in this office, I have this day made all necessary changes and transfers in accordance with the published notice under the provisions of the aforesaid sections. Said lots marked vacated being lots Nos. 1 to 181 in Frank A. Smith's Subdivision of Original lots Nos. 9, 10, and 11 East of Black River in the Township of Elyria, Lorain County, Ohio.

Witness my hand and official seal this 28th day of March A.D. 1921.

M. H. Welty
County Auditor (Seal)

Fee 25¢. Received Apr. 5, 1921 at 1:20 P.M.
Recorded Apr. 6, 1921. Frank A. Irish, Recorder.

::::::

The above plat of F A Smith's Subdivision No 1 Made at the request of F A & Nell E Smith husband and wife owners of land embraced in said plat is situated in Original Lots 9-10-11 East of Black River Elyria Twp Lorain County Ohio. Said plat contains 42.862 Acres of land divided as follows in Lot 9 are 19.323 Acres: Lot 10 are 15.824 Acres Lot 11 are 7.715 Acres. Monuments were set or found at points so indicated. Measurements are in feet and decimal parts thereof All of which we Certify to be Correct

Dated Oct 12 1920.

Warden & Lawndon Engineers
by J W. Warden.

This is to Certify that we the undersigned Frank A Smith and Nell E Smith husband and wife owners of Land embraced in the above plat of the F A Smith Subdivision No 1 hereby accept the same as correct and dedicate to Public use for Street purposes the streets shown hereon
In Witness whereof we Frank A Smith and Nell E Smith have hereunto set our hands this 12 day of October A.D. 1920

Signed, in the presence of

Frank A Smith
Nell E Smith

State of Ohio
Lorain County ss { Before me a Notary Public in and for said County and State personally came Frank A Smith and Nell E Smith his wife who are personally known to me and who acknowledge the signing of the foregoing plat to be their free act and deed.
In testimony whereof I have hereunto set my hand and official seal at Elyria Ohio this 12th day of October A.D. 1920.

N. F. Keiling
Notary Public

(Seal)

This is to Certify that the foregoing plat of the F A Smith Subdivision No 1 has been approved this day by the Director of Public Service of The City of Elyria Ohio acting as a Platting Commission of said City
Witness my hand this 19th day of October A.D 1920

H. A. Beck
Director of Public Service

Transfered Oct 19th 1920
M. H. Welty
Auditor

Received for Record
Oct 19th 1920 at 1:30 O'clock PM
Recorded Dec 8th 1920
Lorain County Plat Records
Vol 10 Pg 15

Frank A Irish
Recorder

Fees 22 25

VOL 10 Pg 15 (533)