VOL 10 Pg 16 (534)

118906

46

MAP of SURVEY MADE FOR F. TOEDTMANN

Part of Original Sect No 18 Avon Lake TWP (Formerly a Part of Avon T.W.P.

Now In The Village of AVON LAKE LORAIN COUNTY OHIO

Order No 4091 F.B. 155 P. 19 Scale 1" = 50' Oct. 6. 1920

Charles W. Root
Civil Engineer

No. Transfer Necessary
Nov 1st 1920
M H Welty
Auditor
g.

See deed Vol. 171 Page 203.

Received for Record Nov. 1. 1920
3:06 Oclock P.M. Recorded Nov 9. 1920
Lorain County Plat Records Vol 10. Pg 16
Frank A Irish
Recorder

Fess $5.00

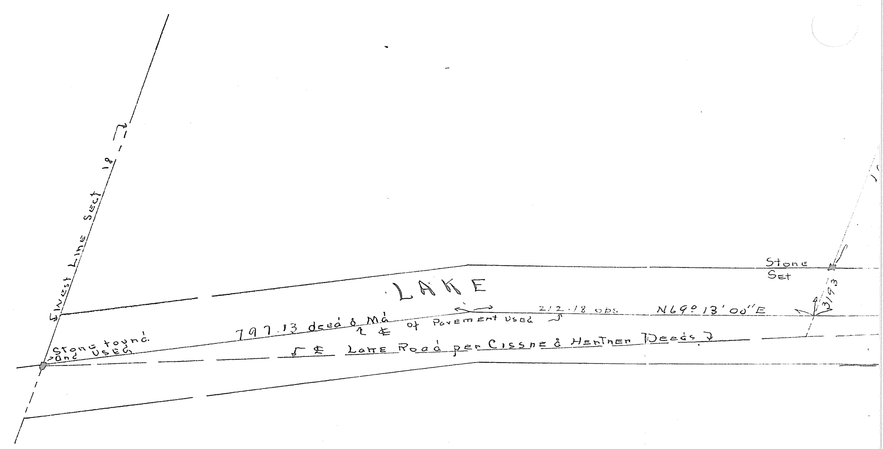

120255

This plat, made at the request of the Farms Realty Company, embraces 102.125 acres of Land in original lot number 71 Sheffield Township, Lorain County, Ohio, now in the Village of Sheffield Lake. It is bounded by lines as shown on this map. Monuments were set as shown. Measurements are in feet and decimals.
We certify the foregoing to be correct.

Nichols & Loofbourow
Surveyors.

This is to certify that the undersigned, The Farms Realty Company, a Corporation, owner of the land embraced in this plat, hereby accepts this plat and dedicates the streets as shown to public use.

The Farms Realty Company.
By S J Wirtz Pres.
C W Brainard Sec'y.

State of Ohio, Lorain County. ss.
Before me, a Notary Public, in and for said County, personally appeared the above named S.J. Wirtz and C.W. Brainard, President and Secretary respectively of the Farms Realty Company a corporation, who acknowledged that they did sign and seal the above instrument and that the same was their free act and deed as officers of said corporation.
In witness whereof I have hereunto set my hand and affixed my official seal at Lorain, O. this 27th day of October 1920

C. E. Van Deusen
Notary Public

Notarial Seal

This is to certify that the above plat was approved by the Council of the Village of Sheffield Lake by Ord. No. 18 passed Dec. 7th 1920.

Frank F. Field, Clerk of Council

Transferred Jan 4th 1921.
M. H. Welty Auditor

Received for Record Jan 4th 1921
At 8:45 o'clock A.M.
Recorded Jan. 12th 1921
In Lorain Co. Plat Records
Volume 10 Page 16
Frank A. Irish, Recorder.

Fee $10.00

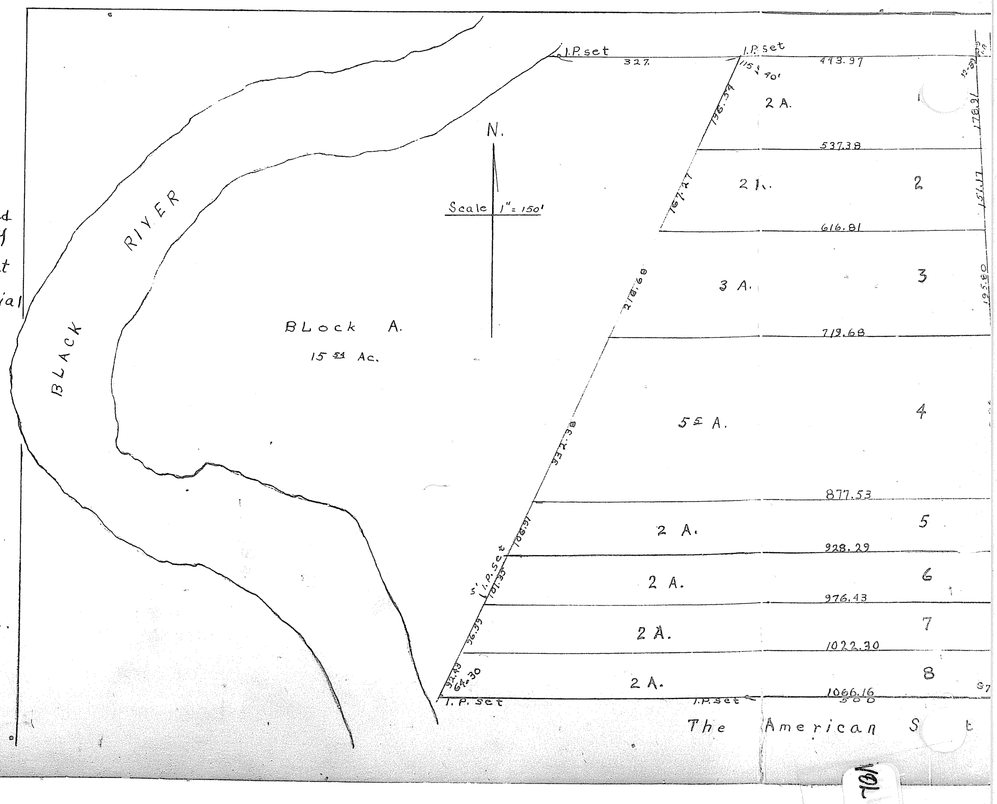

VOL 10 Pg 16 (534)

http://www.adultpdf.com
Created by TIFF To PDF trial version, to remove this mark, please register this software.

VOL 10 B16 (534)

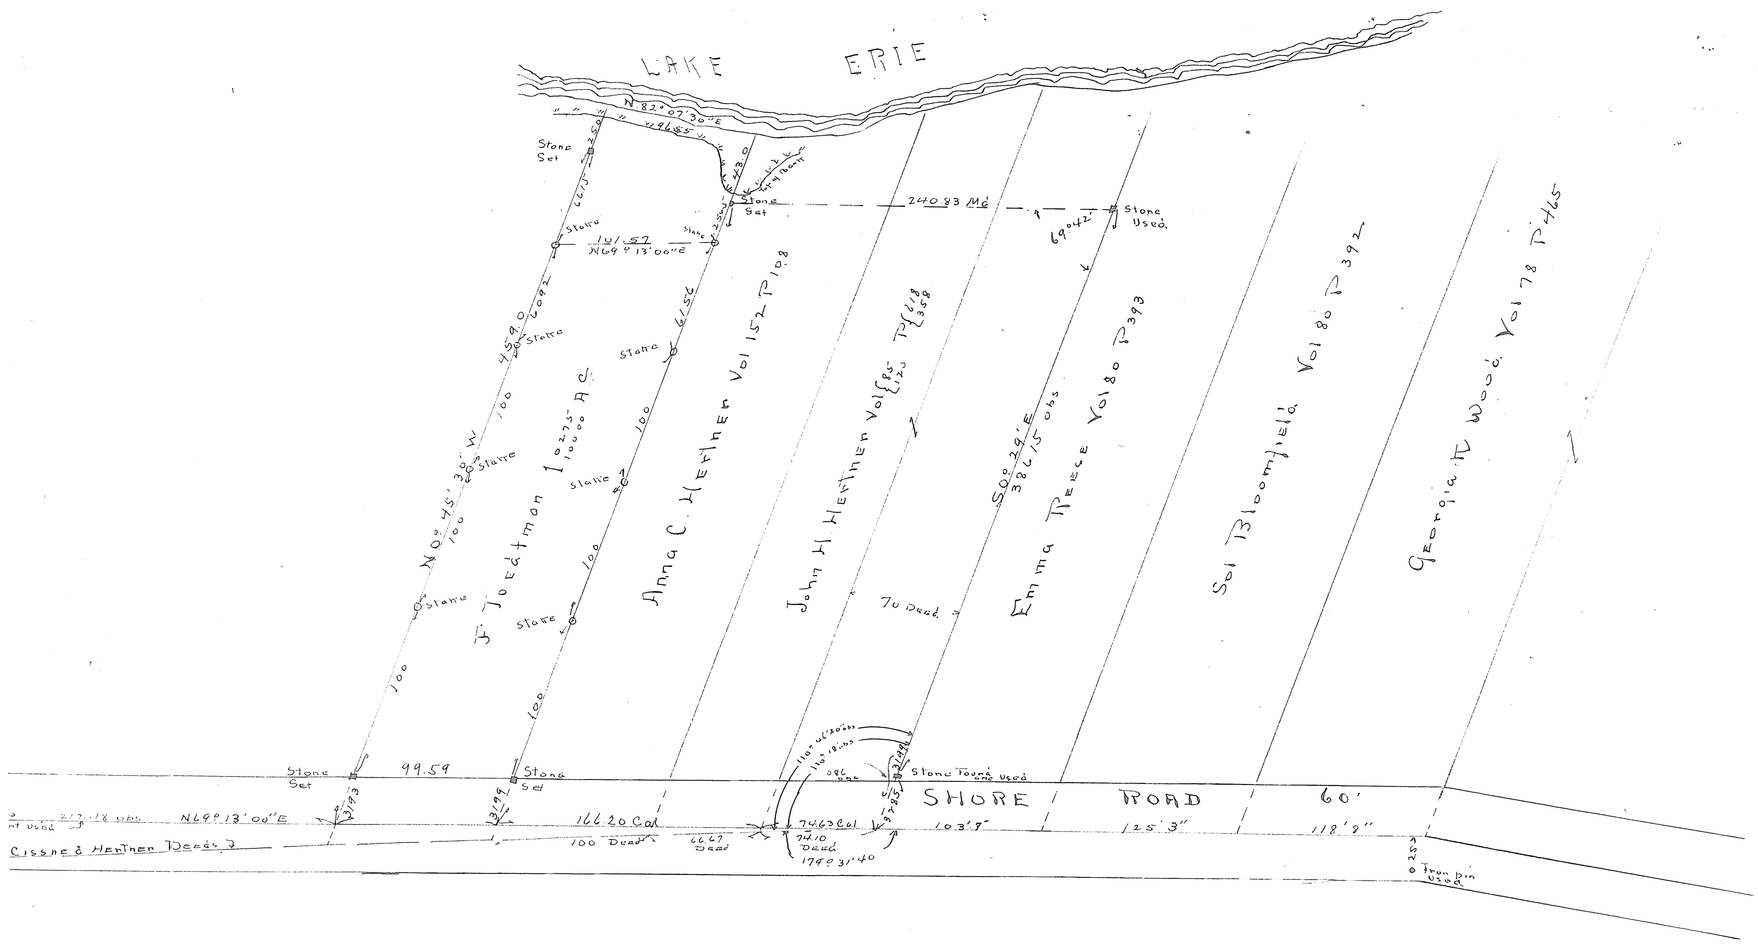

FARMS DIVISION

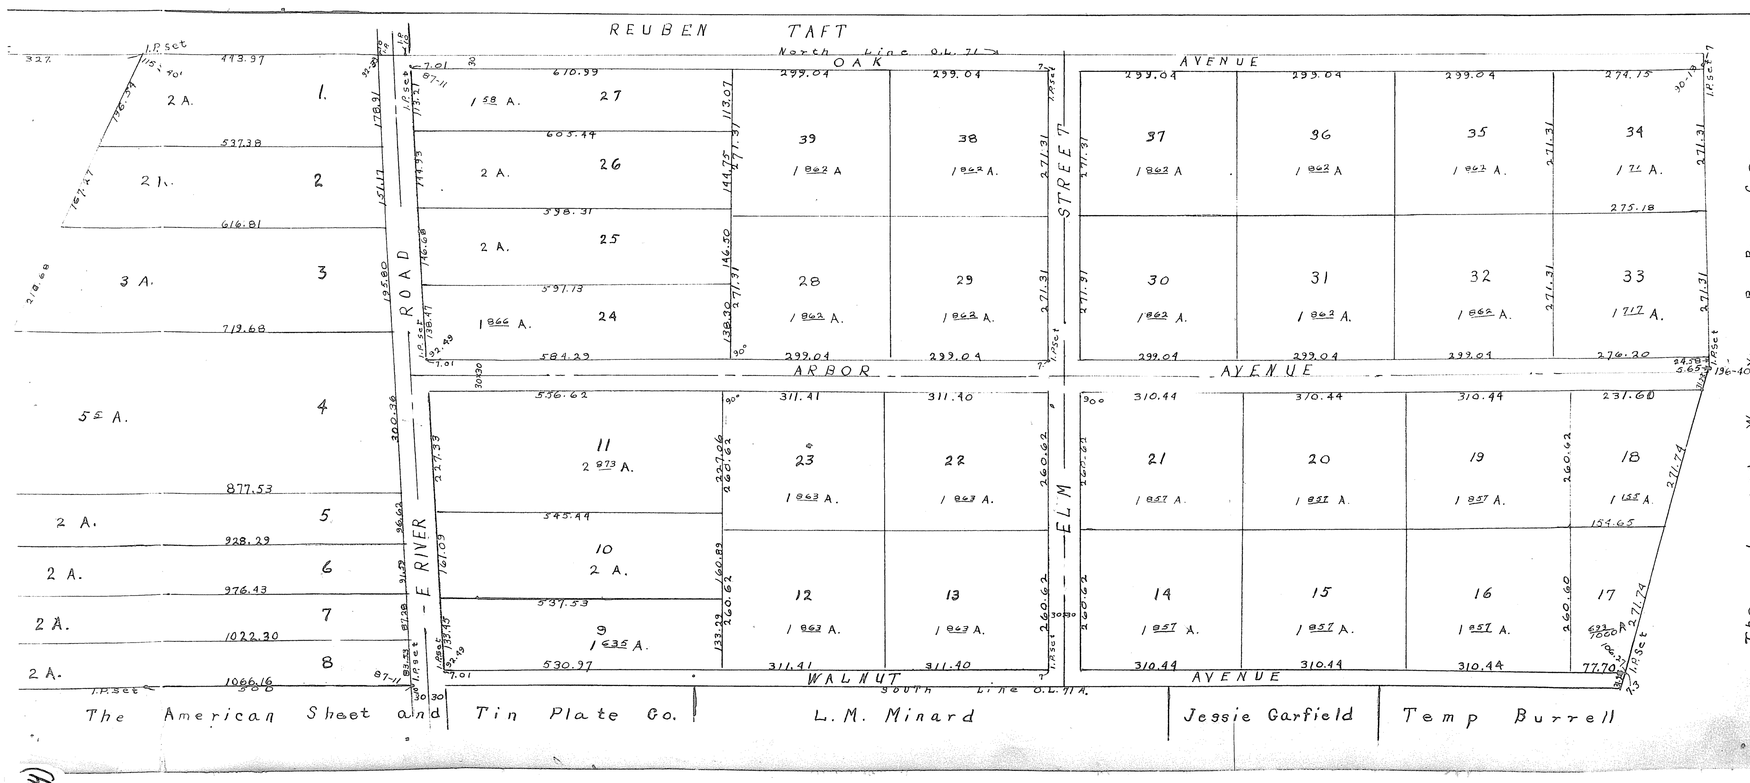

VOL 10 B16 (534)