VOL 10 Pg 17 (534)

VOL 10 Pg 17 (534)

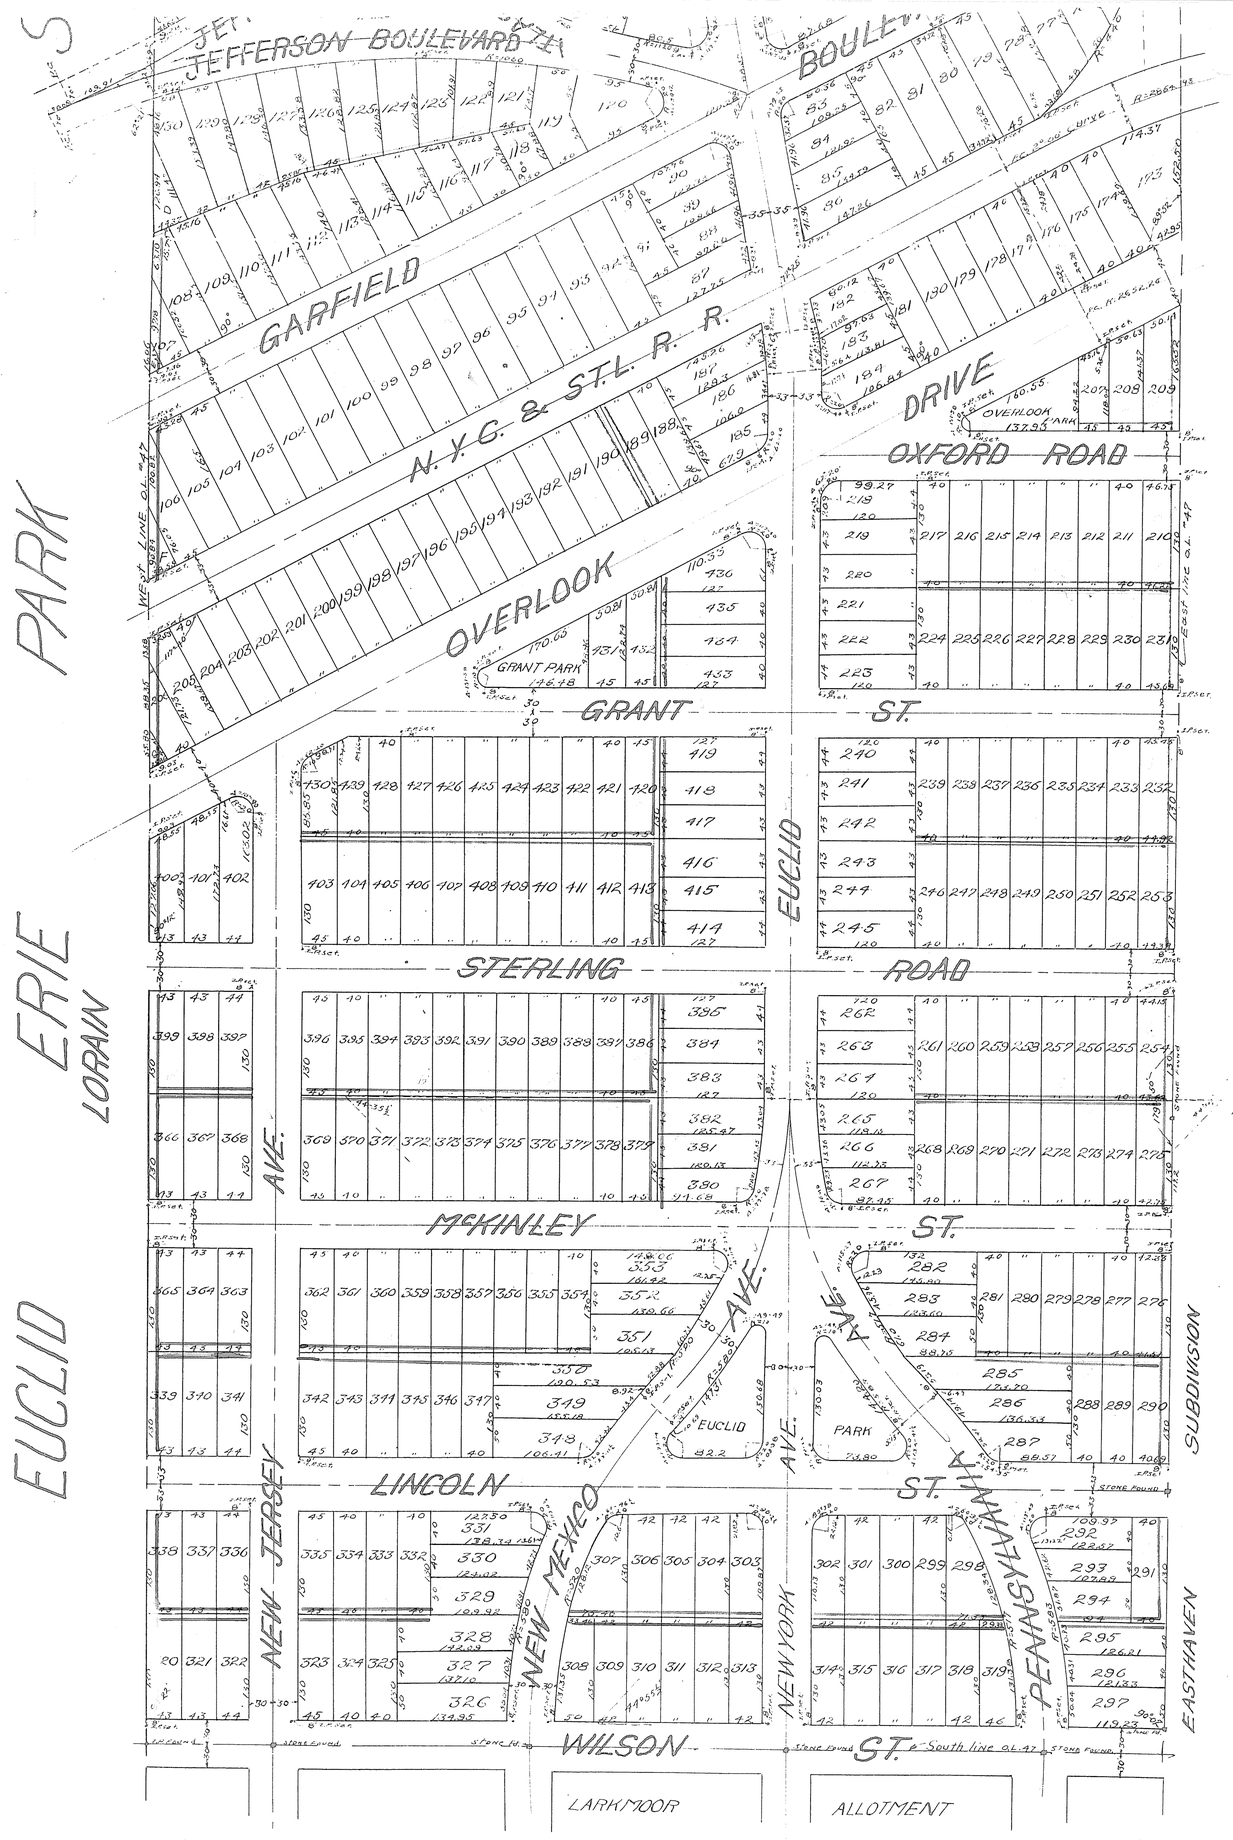

This plat made at the request of the Atlas Finance Co. company a corporation, and George Randal embraces 83 4/10 acre's of land in original lot 47 Sheffield Township, Lorain County, Ohio it is bounded by lines as shown on this plat, measurements are in feet and decimals, monuments are found or set as shown. All measurements are the foregoing to be correct

Nicholas & Sonderegger
Surveyors

The under signed the Atlas Finance Company a corporation and George Randal owners of the land embraced in this plat hereby accept same and dedicate the streets and parks as shown to public use.

The Atlas Finance Company (Seal)
J. F. Hyde
President
C. E. Sicha
Secretary
By Sherry Kendall

State of Ohio
Cuyahoga County ss. Before me a Notary public in and for said County, personally appeared the above named J. F. Hyde and A. E. Sicha, President and Secretary respectively of the Atlas Finance Company a corporation who acknowledged that they did sign the above plat and that the same is their free act and deed as officers of said Corporation. In testimony whereof I have unto set my hand and seal this 5th day of April 1920 (Seal)

C. F. Pierce
Notary public

http://www.audiotool.com
Created by TIFF To PDF trial version, to remove this mark, please register this software.

Vol 10 B 17 (534)

SUBDIVISION
OHIO.

State of Ohio
Lorain County SS. Before me, a Notary Public in and for said County personally appeared the above named George Randall who acknowledged that he did sign the above plat and that the same was his free act and deed. In testimony thereof I have hereunto set my hand and seal this 5th day of April 1920

John C. Mooney.
Notary public. (seal)

This is to certify that I have examined the above plat, I find the same to be correct and that the monuments shown are sufficent to define the street lines.

Charles C. Miller
City Engineer

This is to certify that the above plat has been approved this day by the Director of public Service of the City of Lorain O., acting as platting commisson of said city Witness my hand this 5th day of April 1920

L. A. Snell.
Director of public Service

This is to certify that the above plat was approved by the Council of the City of Lorain O., by ordance No 2335 passed April 5th 1920

Geo. Hoffman.
Clerk of Council

Note:- Red lines on plat represent easements to the Lorain County Electric Co. for the erection and maintenance of poles and lines.

Transferred Oct. 20, 1920
M. H. Welty
Auditor

113945
Received for Record Nov 3-1920 at 12:40 O'clock P.M.
Recorded Nov 27-1920 in Lorain County Plat Records
Volume 10-page 17
Fees $66.00
Frank A. Irish
Recorder

Vol. 10 B 17 (534)

http://www.ashlandl.com
Created by TIFF To PDF trial version; to remove this mark, please register this software.