VOL 10 Pg 20 (536)

26

THE KROGH SYNDICA

VERMILION ON THE

SUBDIVISION No.2

BEING PART OF ORIGINAL BROWNHELM TOWNSHIP OF LORAIN COUNTY.

SCALE 1"=100' SEPTEMBER 1920

THE F.A. PEASE ENGINEERING CO.

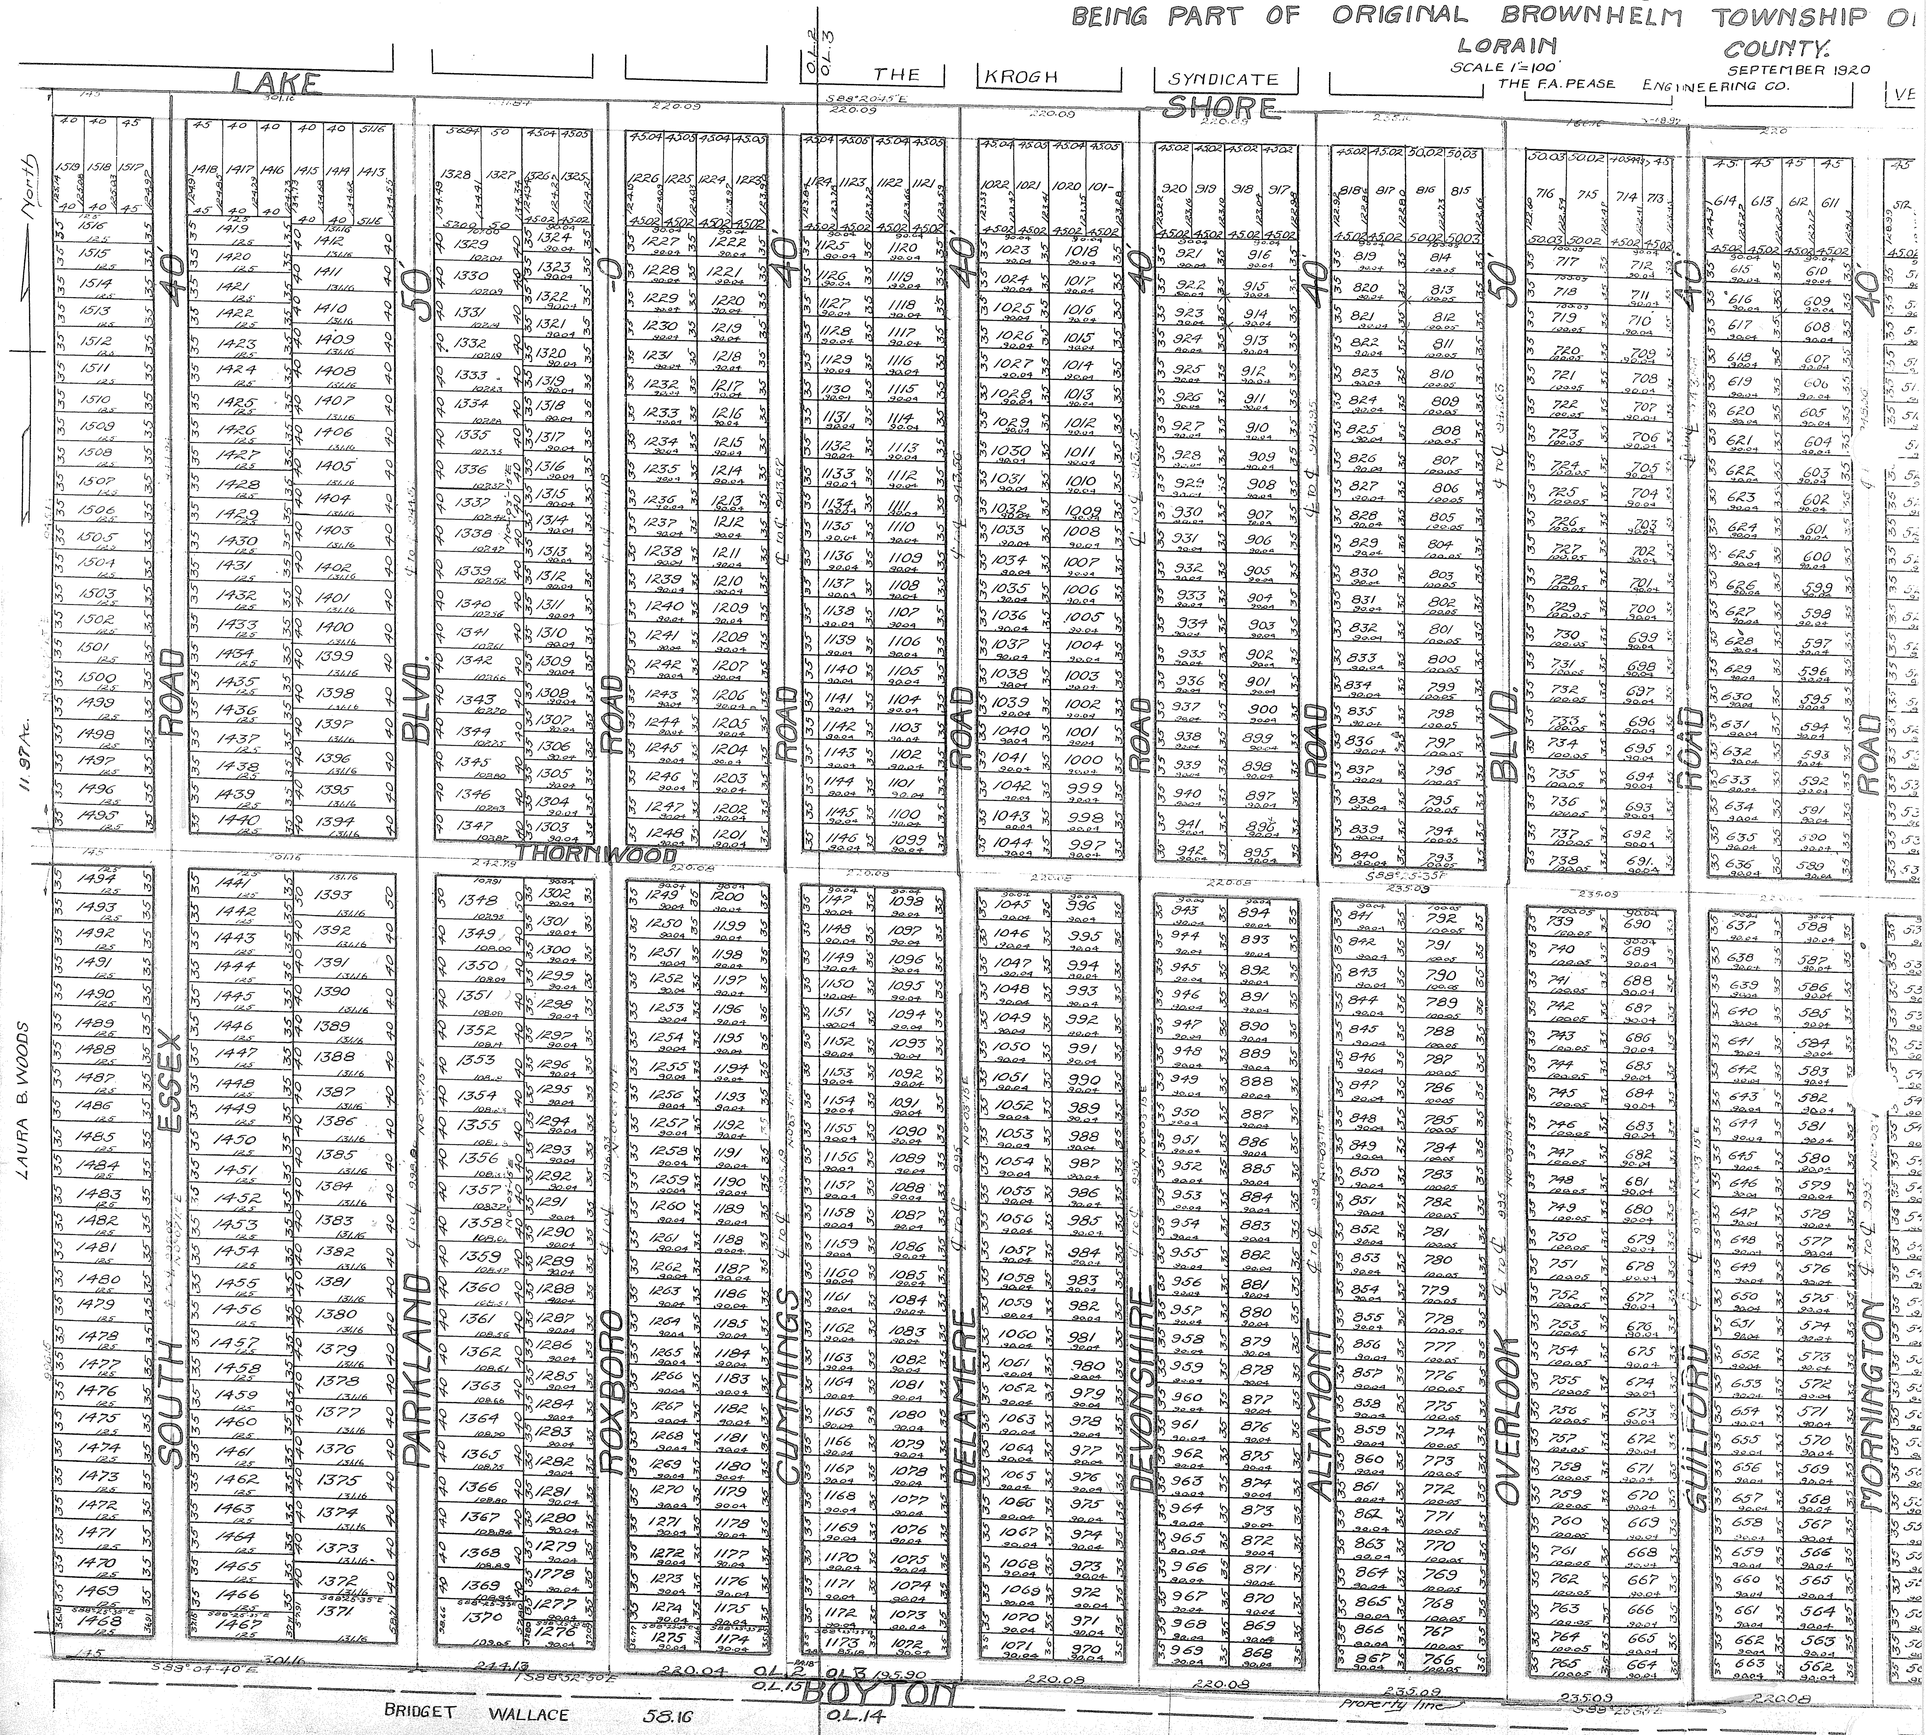

For Ordinance to Vacate Thornwood Drive see Bond Rec. Vol. 3 Pg. 26 #60011

For Street Dedication - Thornwood Drive see Plat Rec. Vol. 3 Pg. 30 #60011

For Ordinance to vacate Berkshire Road see OR Vol 553 #183622 Pg 946

1 34 25
89 52 45
90 86 70
91 27 10

VOL 10 Pg 20 (536)

http://www.aldiphd.com
Created by TIFF To PDF trial version, to remove this mark, please register this software.

VOL 10 B 20 (536)

VOL 10 B 20 (536)

SYNDICATE'S THE LAKE No. 2

ROWNHELM TOWNSHIP ORIG. LOTS 2 & 3

IN COUNTY.

1" = 100'

E. F.A. PEASE ENGINEERING CO. SEPTEMBER 1920

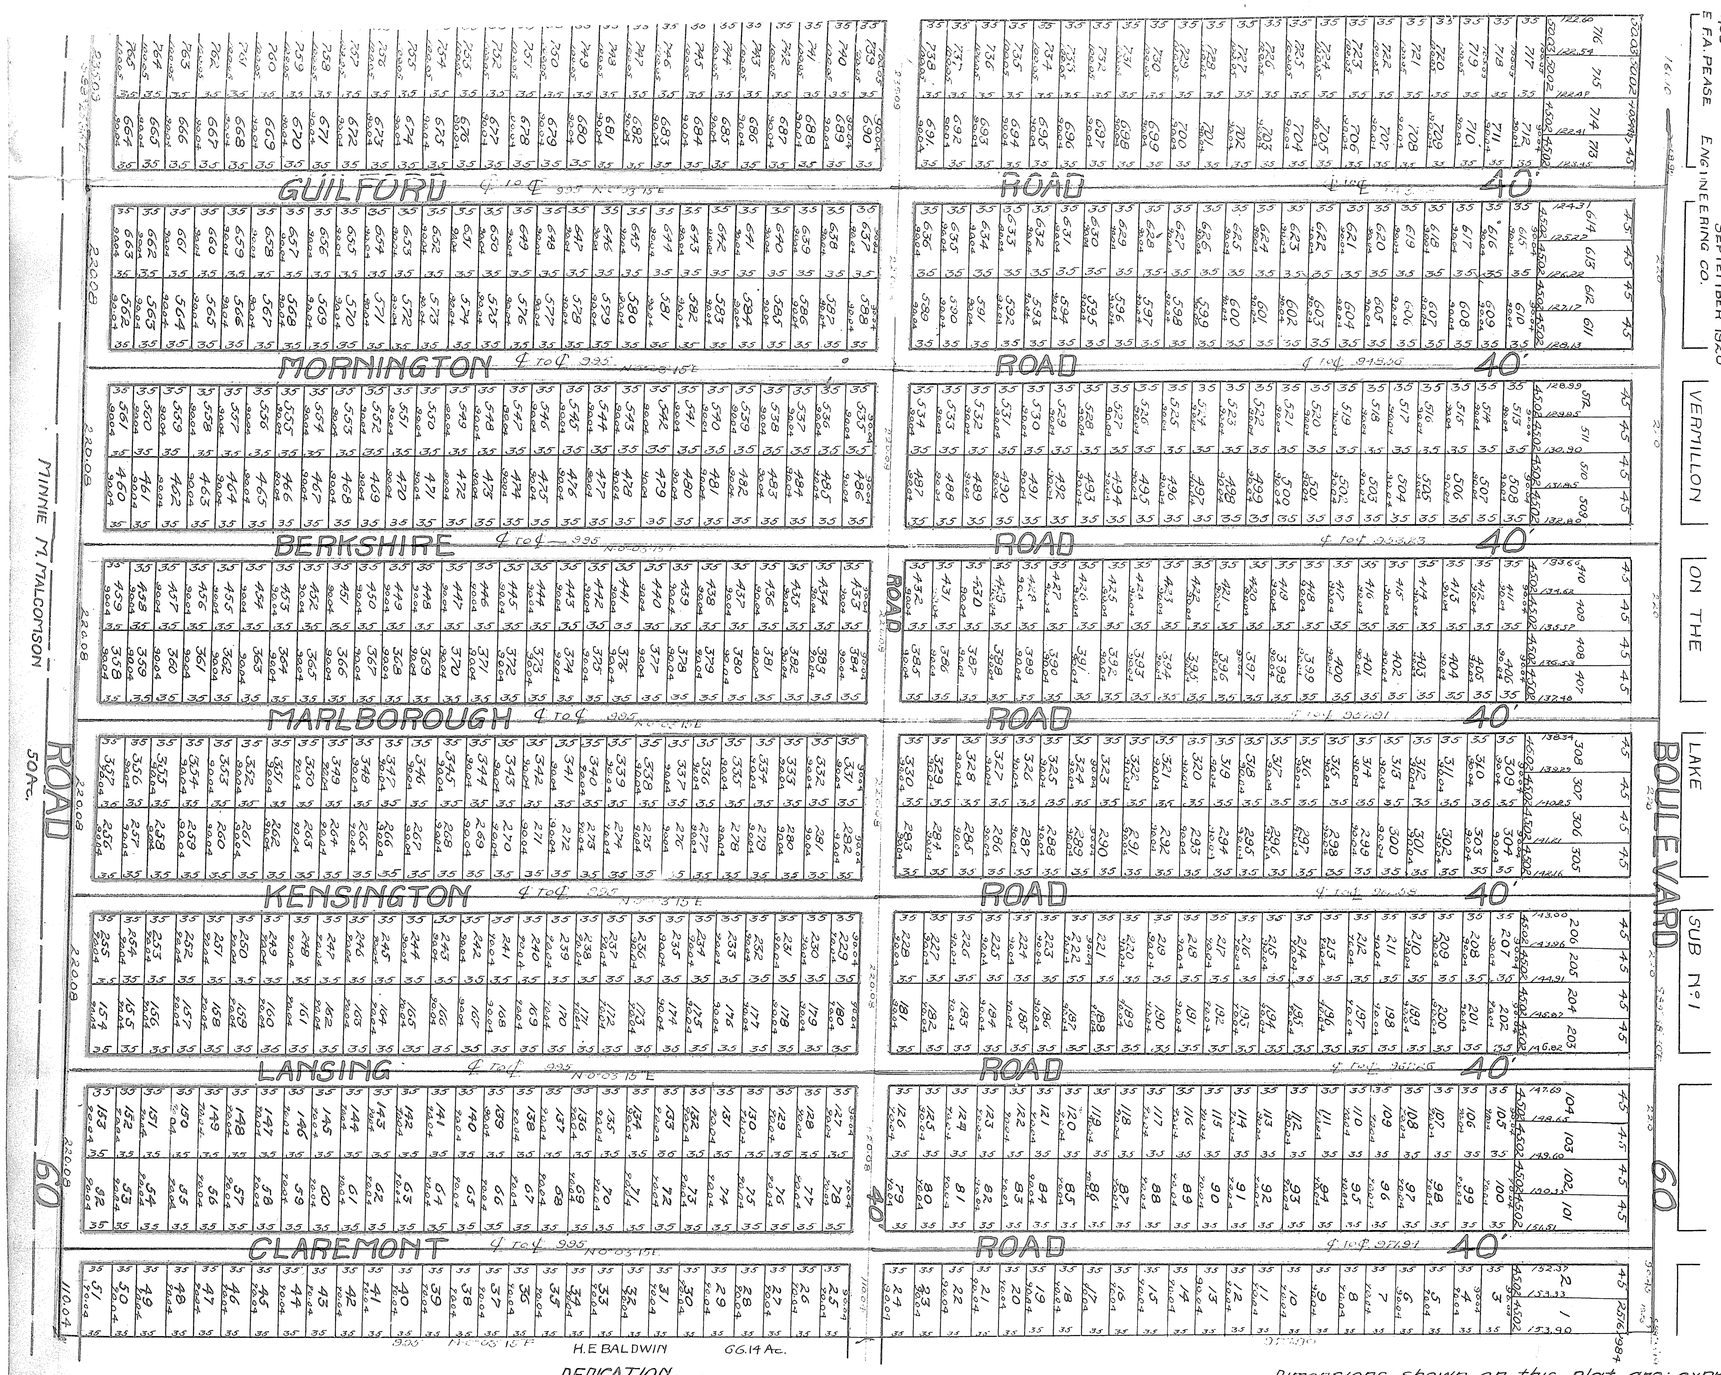

DEDICATION

We the undersigned owners of land shown on this plat hereby accept this plat and subdivision of the same and dedicate to the public the areas colored hereon in yellow shade and designated as South Essex Road, Parkland Blvd. Roxboro Road, Cummings Road, Delemere Road, Devonshire Road, Barkshire Road, Marborough Road, Kensington Road, Lansing Road, Claremont Road, Thornwood Road, and the northerly 30 ft. of Boynton Rd. Altamont Rd. Overlook Blvd. Guilford Rd. Mornington Road.

THE GUARDIAN SAVINGS & TRUST CO. (Corp. Seal)

Vicepres. C. J. Stuckey

Asst. Secy. C. B. Jurlinden

State of Ohio } Before me a notary public in and for said County and State
Cuyahoga County } personally appeared the above signed: the Guardian Saving and Trust Co. By Vice Pres. C. J. Stuckey and Ass. Sec. C. B. Jurlinden Who acknowledged the signing of the forgoing instrument: to be their free act and deed personally and the free and corporate act of said Company.

In witness where of I have here unto set my hand and official seal at Cleveland Ohio this 24th Day of Sept 1920. E. R. Stockwell (notarial seal)
Notary Public.

The Vacation of part of the Plat [illegible]

Dimensions shown on this plat are expressed in feet and decimal parts thereof permanent monuments are set at all points indicated here on.

All of which we certify to be Correct.
The F.A. Pease Engineering Co.
By F. A. Pease

Total Area South of Lake Road is 154.94 acres.

Transferred Nov. 18-1920
M. H. Welty Auditor

119297
Received for Record Nov. 18-1920
at 9.59 o'clock A.M.
Recorded Dec. 21-1920 in Lorain County
Plat Records Volume 10 page 20
Fees $11.20
Frank A. Irish
Recorder

http://www.adobe.com
Created by TIFF To PDF trial version, to remove this mark, please register this software.