VOL 10 Pg 21 (532)

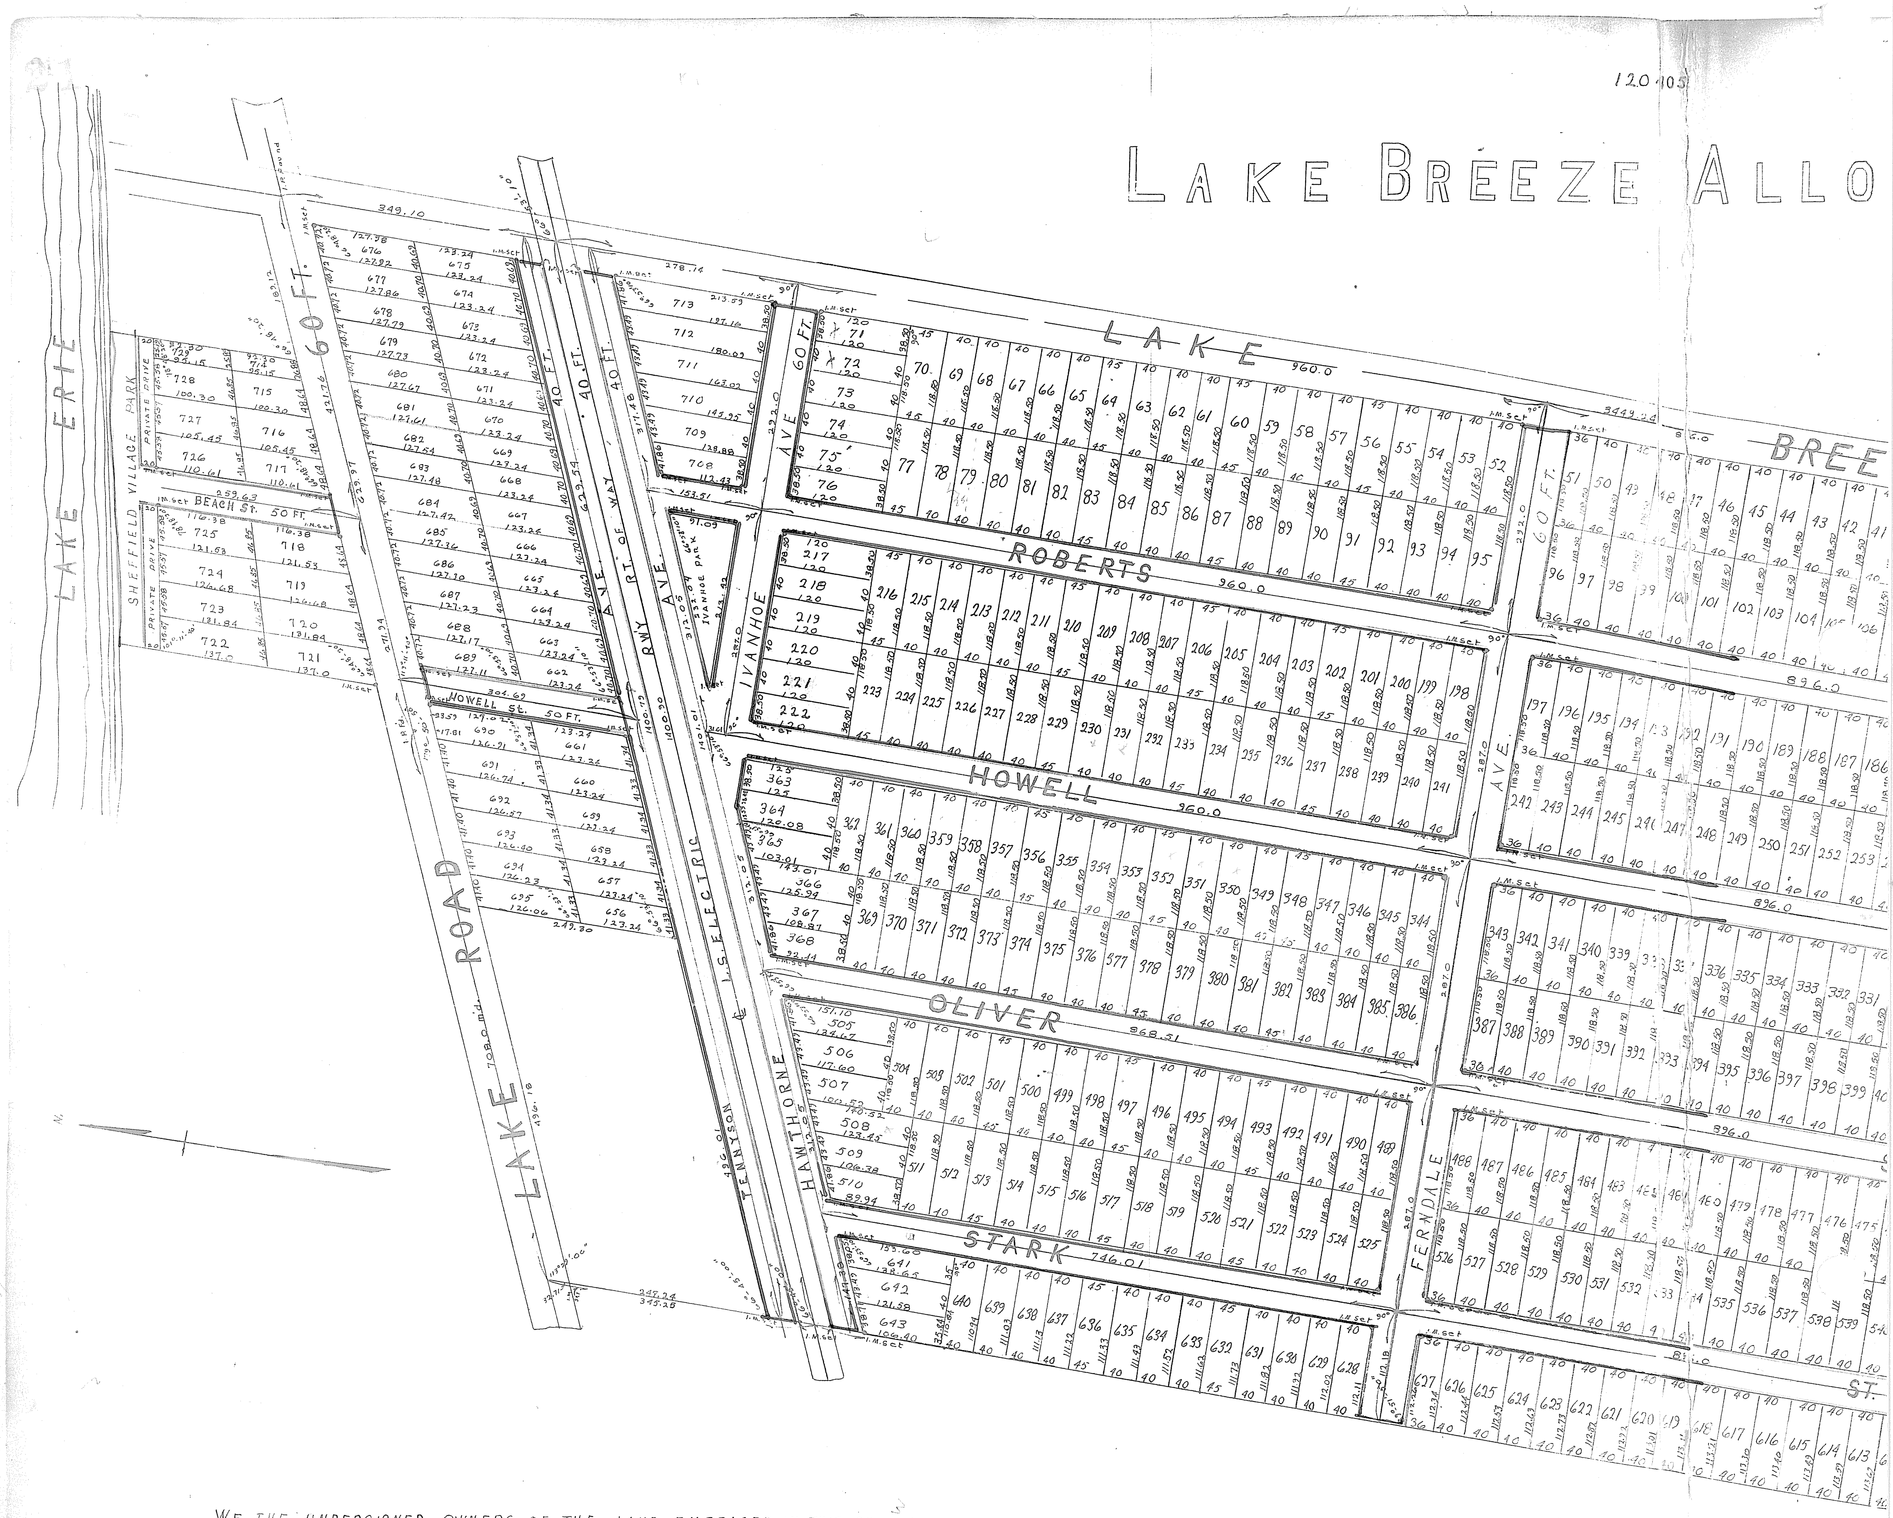
LAKE BREEZE ALLO
LAKE ERIE
SHEFFIELD VILLAGE PARK
PRIVATE DRIVE
BEACH ST. 50 FT.
HOWELL ST. 50 FT.
60 FT.
40 FT.
ROAD
LAKE
TOLEDO
R.R.
R.R.
R.R.

VOL 10 PG 21 (536)

120 105

EZE ALLOTMENT

BEING PART OF ORIGINAL LOT 42, SHEFFIELD TOWNSHIP
LORAIN COUNTY, OHIO. NOW IN SHEFFIELD LAKE VILLAGE.
STONE OR IRON MONUMENTS WERE FOUND OR SET AT ALL POINTS SO INDICATED
ON THIS MAP. DISTANCES ARE GIVEN IN FEET AND DECIMAL PARTS.
ALL OF WHICH I CERTIFY TO BE CORRECT.

SCALE 1" = 100'
APRIL, 1920
CLEVELAND, OHIO.

J M Estep C.E.
CONSULTING ENGINEER.

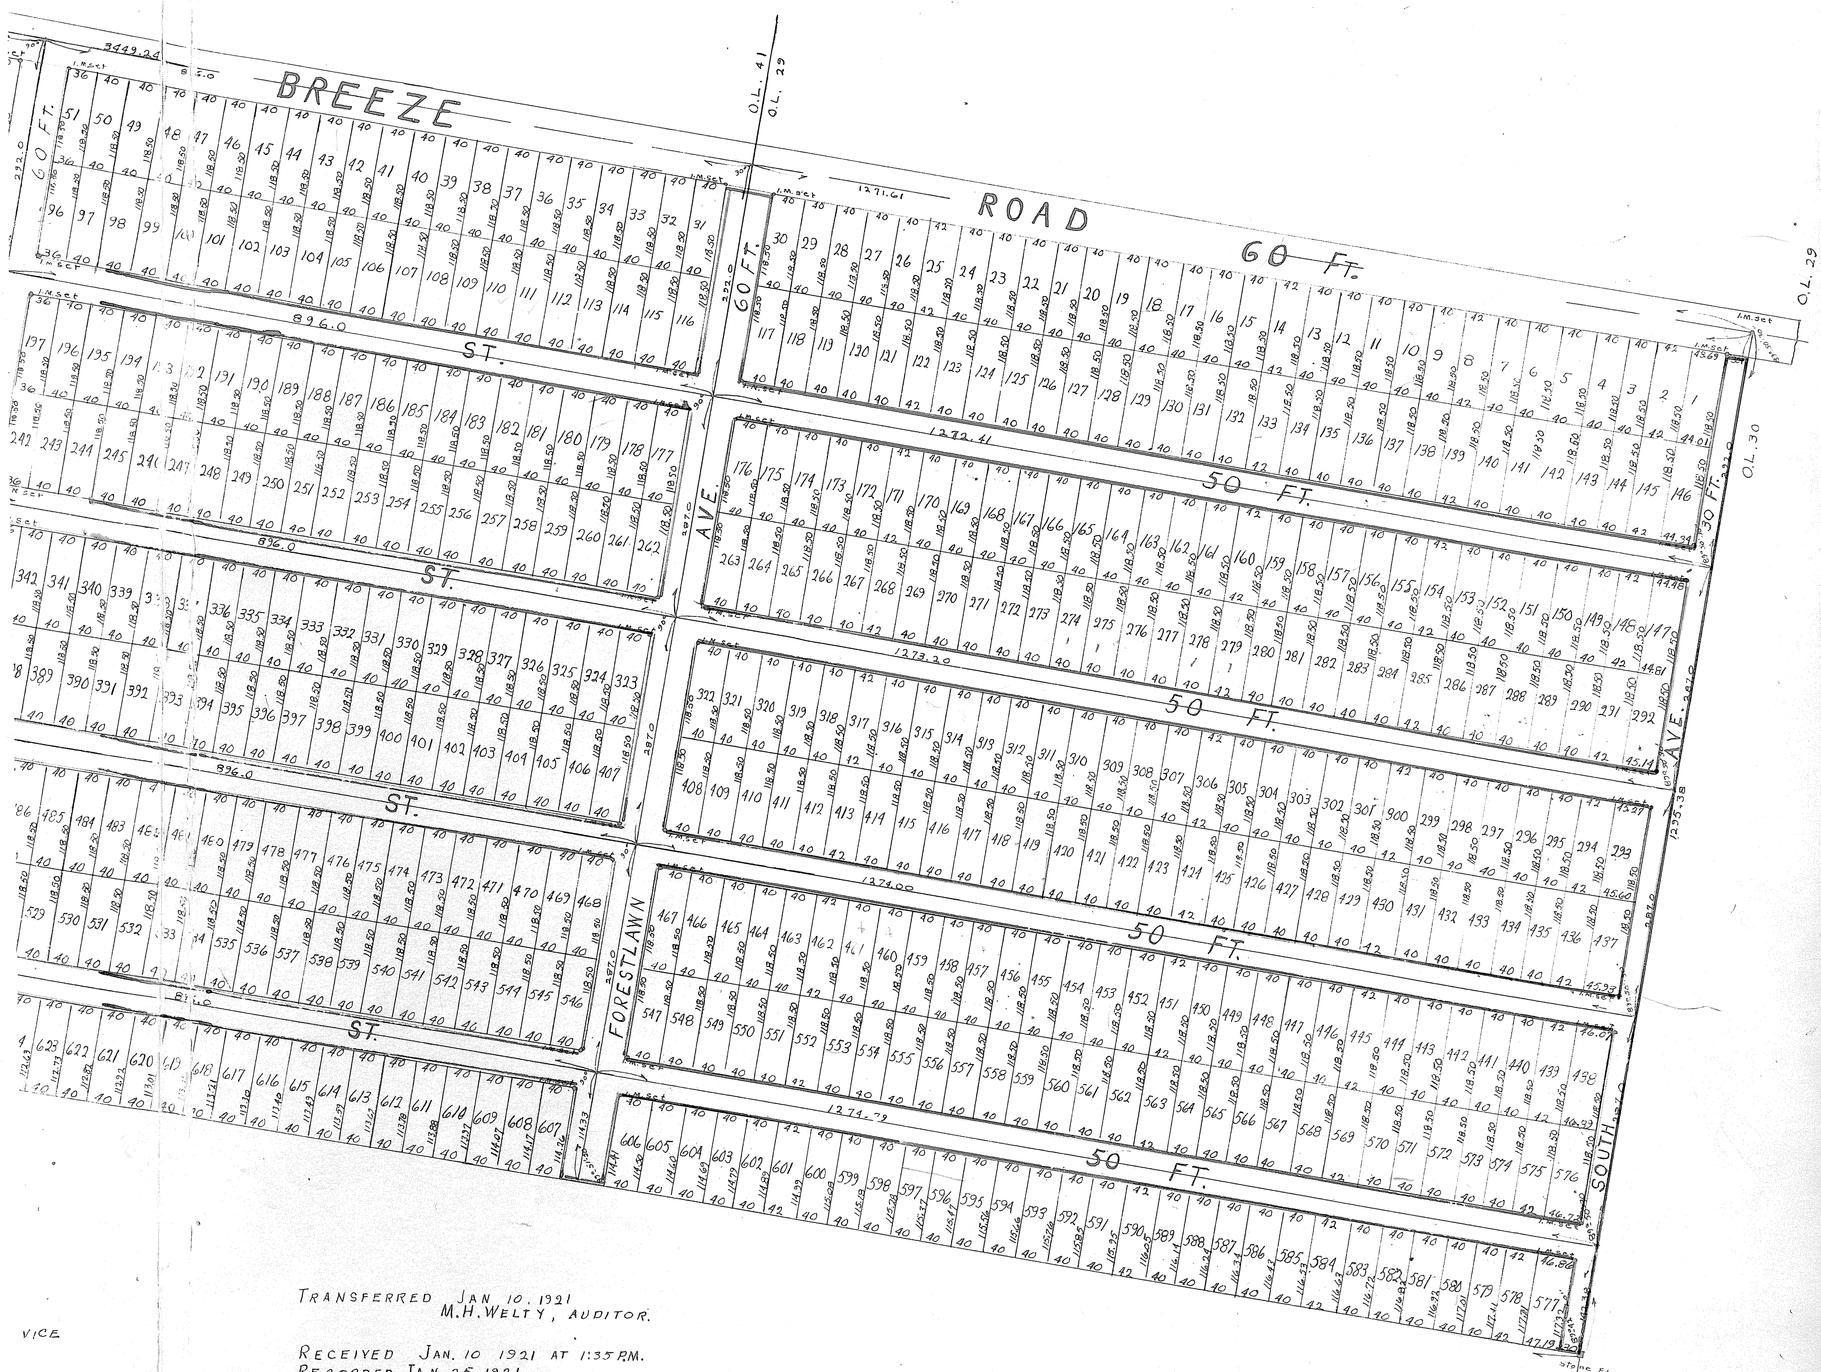

TRANSFERRED JAN. 10. 1921
M.H. WELTY, AUDITOR.

RECEIVED JAN. 10 1921 AT 1:35 P.M.
RECORDED JAN. 25, 1921
IN LORAIN COUNTY PLAT RECORDS.
FRANK A IRISH RECORDER.

FEE $ 70.00

VICE

VOL 10 PG 21 (536)