VOL 10 Pg 23 (537)

121376

Doct. # 634 See Cert. # 139.

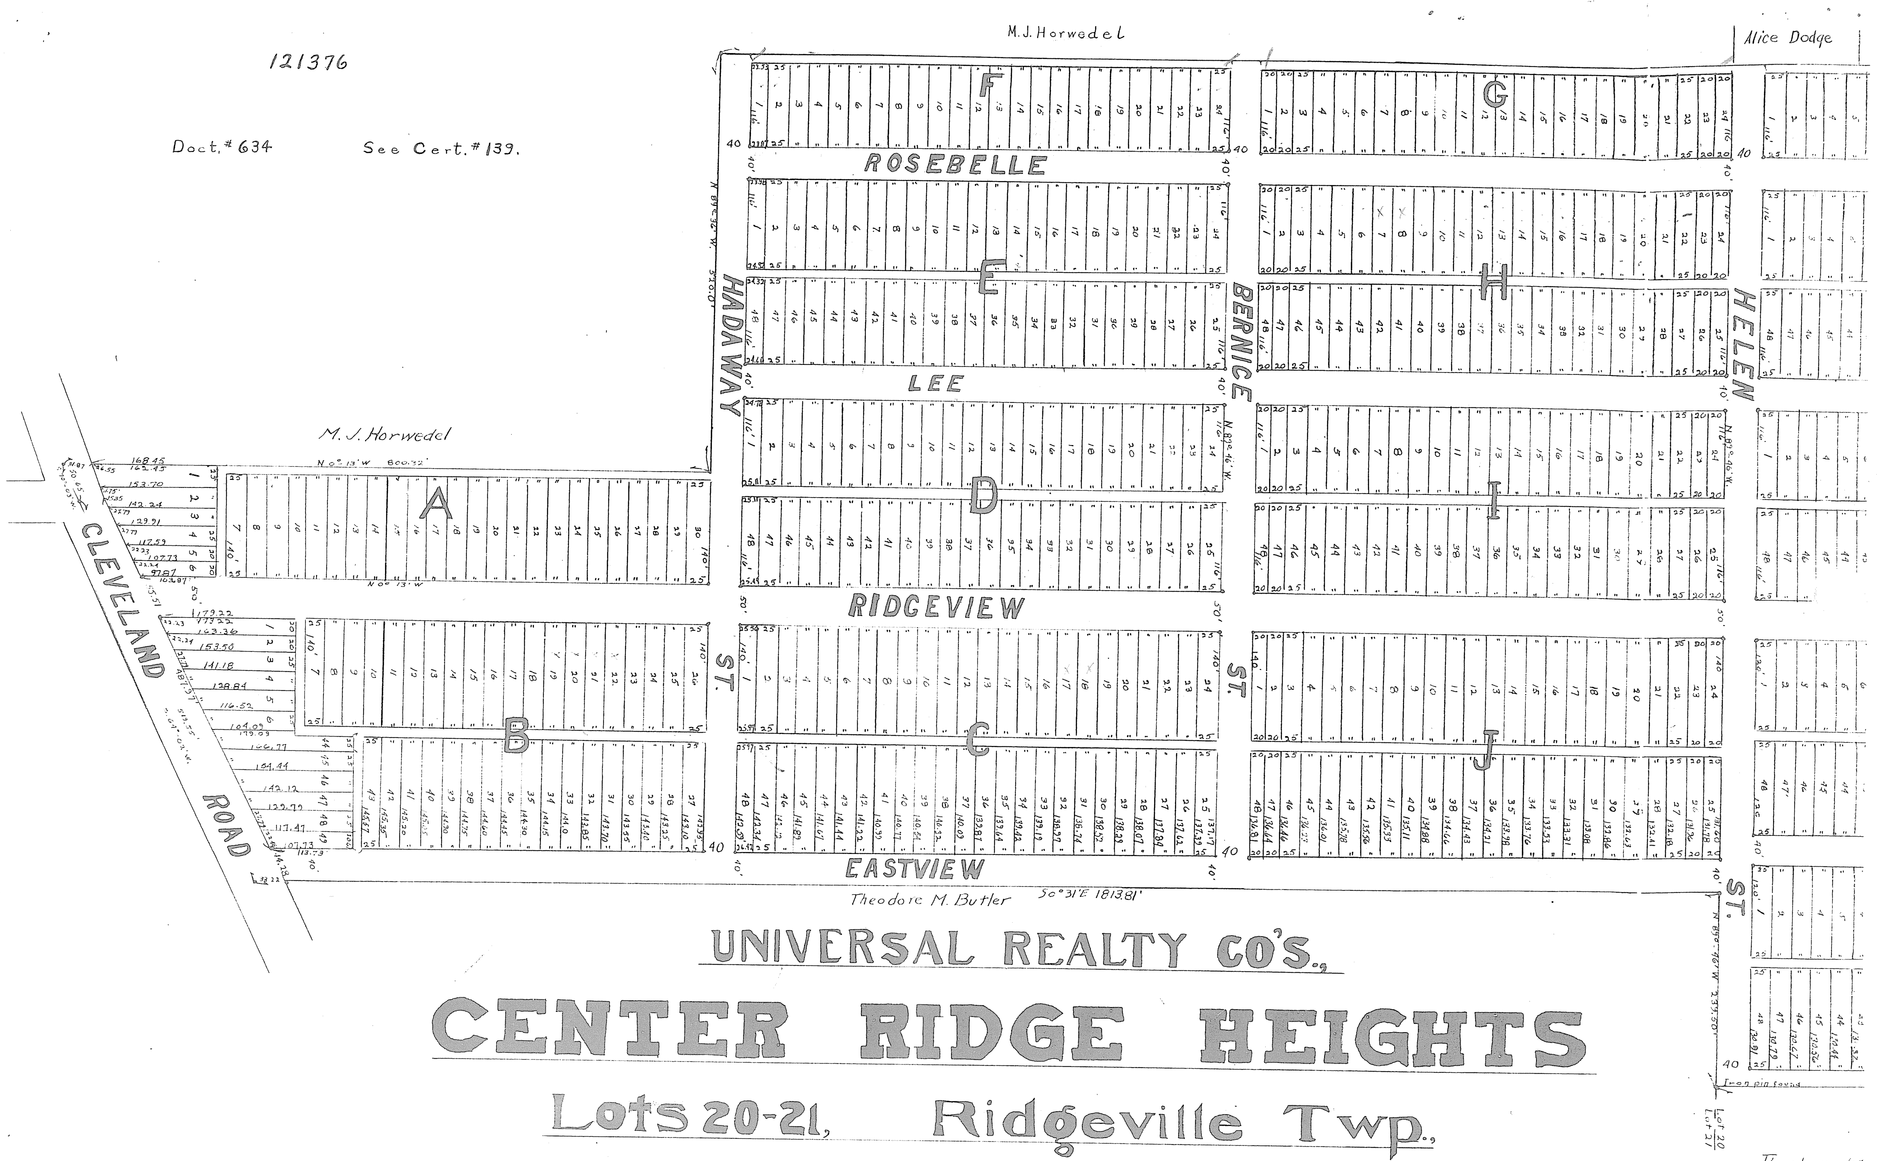

UNIVERSAL REALTY CO'S.

CENTER RIDGE HEIGHTS

Lots 20-21, Ridgeville Twp., Lorain Co., Ohio

Scale 1 inch = 100 feet. November 24, 1920

Warden and Laundon
Engineers.

The above plat
Township Lots 20
All drives or alley
which dist

This is to certify
Center Ridge Heigh
In witness wh
A Sherwin this

State of Ohio
Cuyahoga County ss. } Before me a N
who are persona
In testimony wher

Transferred Feb. 26 1921
N H Welty, Auditor.

Received For Record Feb. 26 1921. At 9:25 o'clock A.M.
Recorded March 11. 1921.
Fee $210.00
Frank A. Irish
Recorder.

VOL 10 Pg 23 (537)

http://www.odinpdf.com
Created by TIFF To PDF trial version, to remove this mark, please register this software.

http://www.oldmapd.com
Created by TIFF To PDF trial version, to remove this mark, please register this software.

VOL 10 Pg 23 (537)

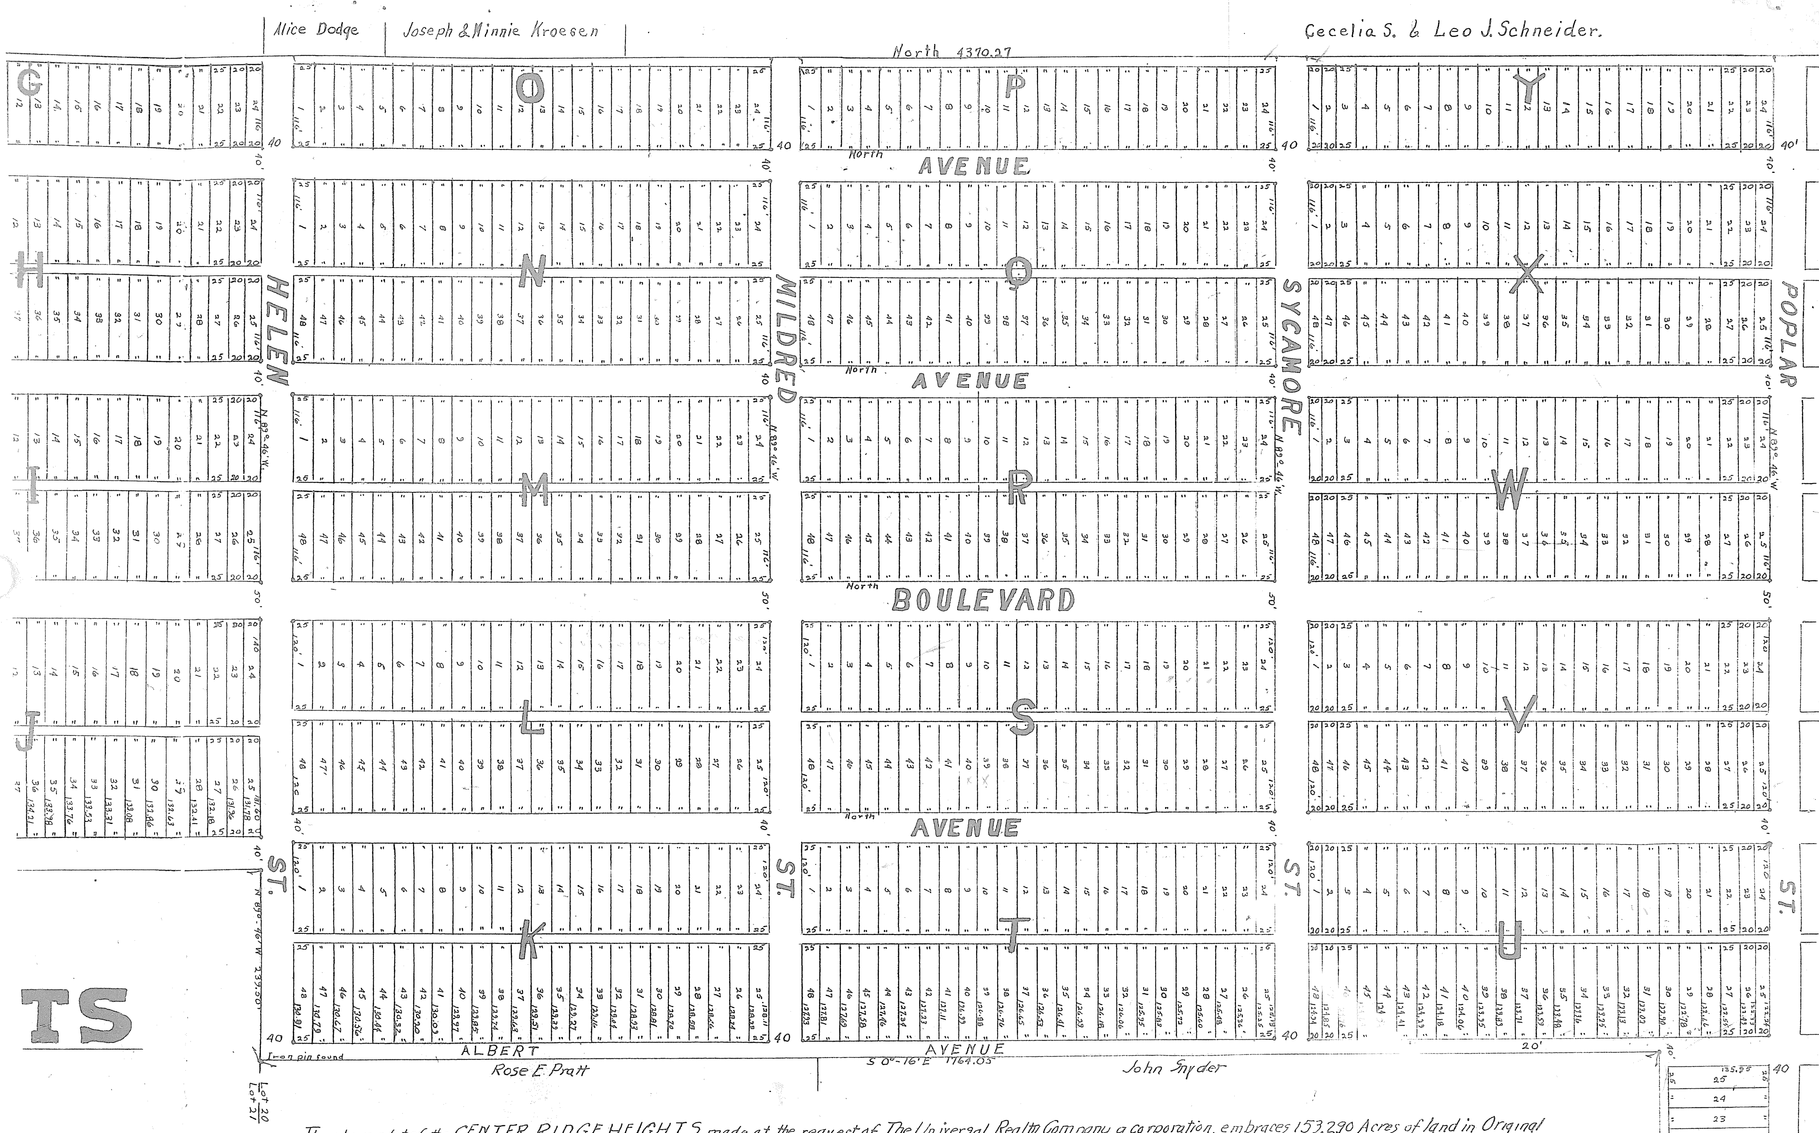

The above plat of the CENTER RIDGE HEIGHTS made at the request of The Universal Realty Company, a corporation, embraces 153.290 Acres of land in Original Township Lots 20 and 21, Ridgeville Township, Lorain County, Ohio. At all points indicated thus ∘ iron stakes have been set. Measurements are in feet and decimal parts thereof. All drives or alleys shown are 12 feet in width. Depths of all lots extend to center of alleys excepting as to Lots 7 to 30 inclusive in Section "A" and all lots in Sections F-G-O-P-Y-Z-W-K-E.E. which distances extend across the full width of said alleys. All of which we certify to be correct. In Lot 20 are 115.661 Acres Lot 21 are 37.629 Acres.

Warden and Laundon, Engineers,
by - J. W. Warden.

Dated Nov. 24 1920.

This is to certify that The Universal Realty Company, a corporation, by its President P. Tequns, and its Secretary, A. Sherwin, the undersigned, owners of land embraced in the above plat of the Center Ridge Heights, hereby accept the same to be correct and dedicate the streets and alleys shown hereon to public use for street purposes.
In witness whereof the said The Universal Realty Company, has hereunto caused its corporate name and seal to be signed and affixed by its President P. Tequns, and its Secretary A. Sherwin this 24th day of November A.D. 1920.

The Universal Realty Company

Signed in the presence of D. F. Klein, Sidney E. Elsur

P. Tequns, President
A. Sherwin, Secretary.

Corporate Seal

State of Ohio
Cuyahoga County ss.

Before me a Notary Public in and for said County and State personally came The Universal Realty Company, a corporation by its President, P. Tequns and its Secretary, A. Sherwin, who are personally known to me and who acknowledged the signing of the foregoing plat to be its and their free act and deed.
In Testimony thereof I have hereunto set my hand and official seal at Cleveland, Ohio this 24th day of November A.D. 1920.

Edwin H. Klein
Notary Public.

Notarial Seal

For continuation of this Plat see page 22.

VOL 10 Pg 23 (537)