http://www.adultpdf.com
Created by TIFF To PDF trial version, to remove this mark, please register this software.

CONTINUED FROM PAGE 27

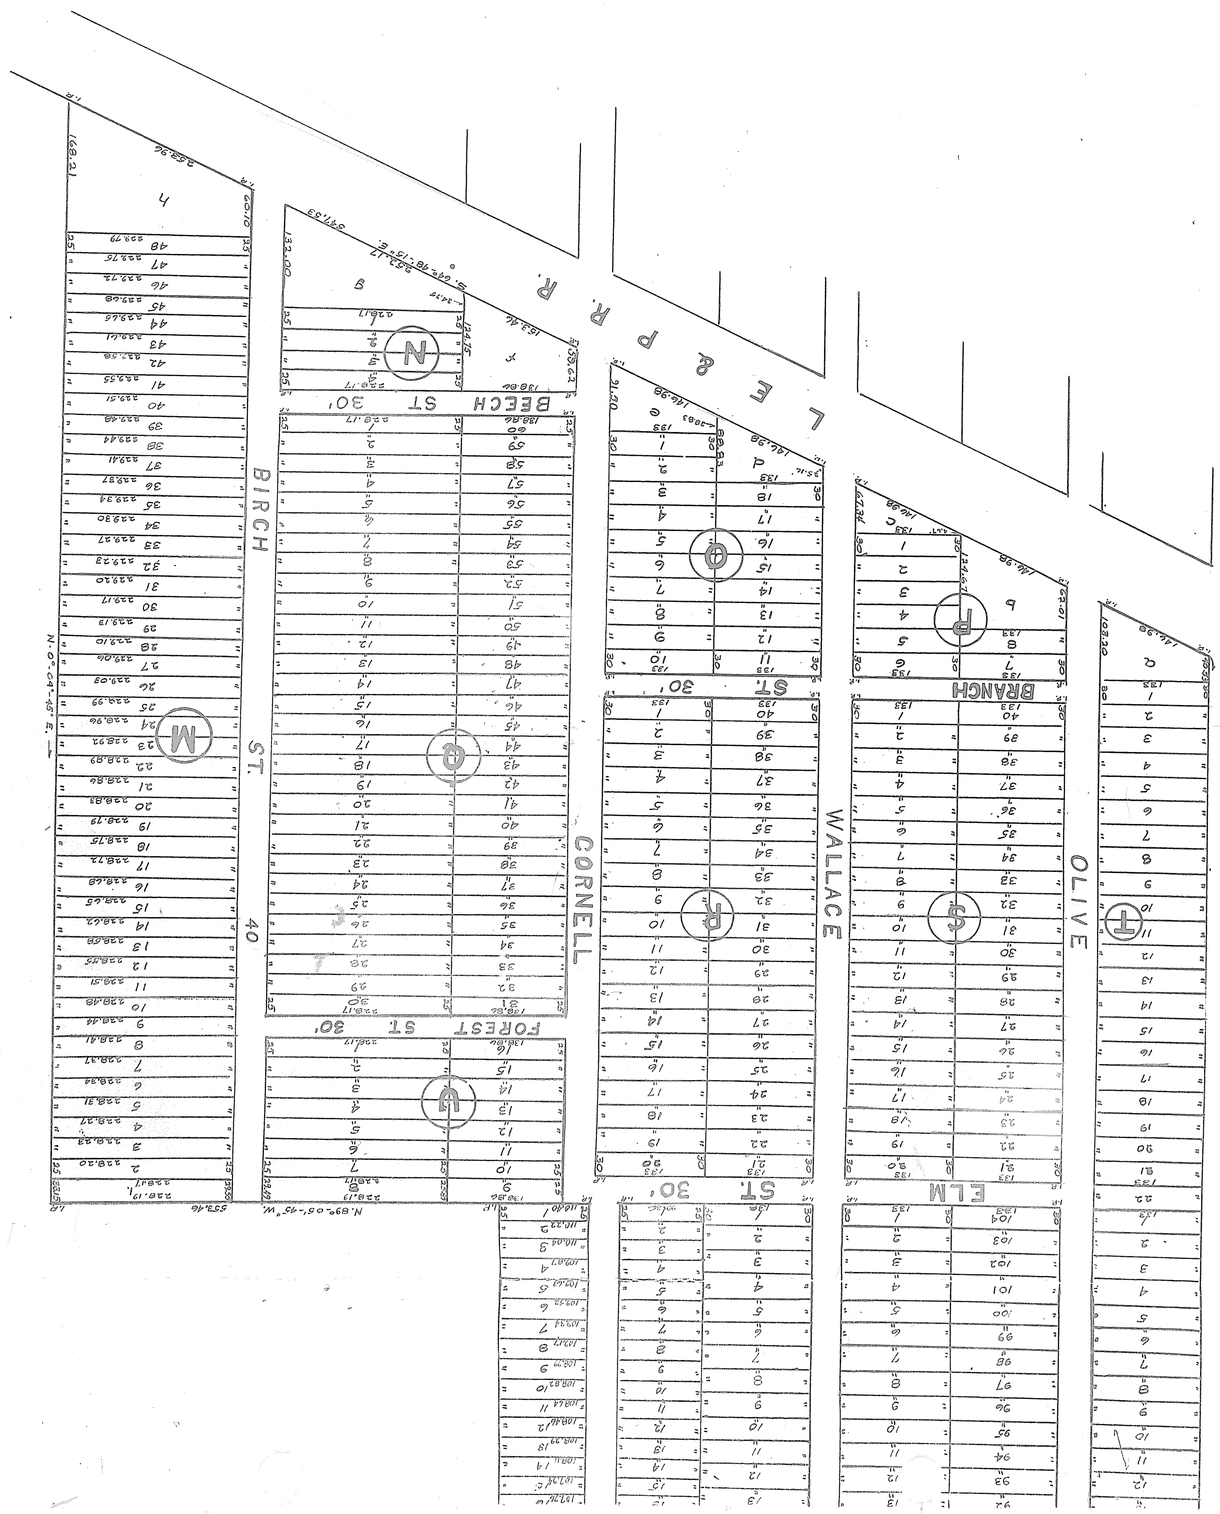

VOL 10 Pg 28(cont)

WL10 Pg 28(540)

ROAD HOME SITE

CONTINUED

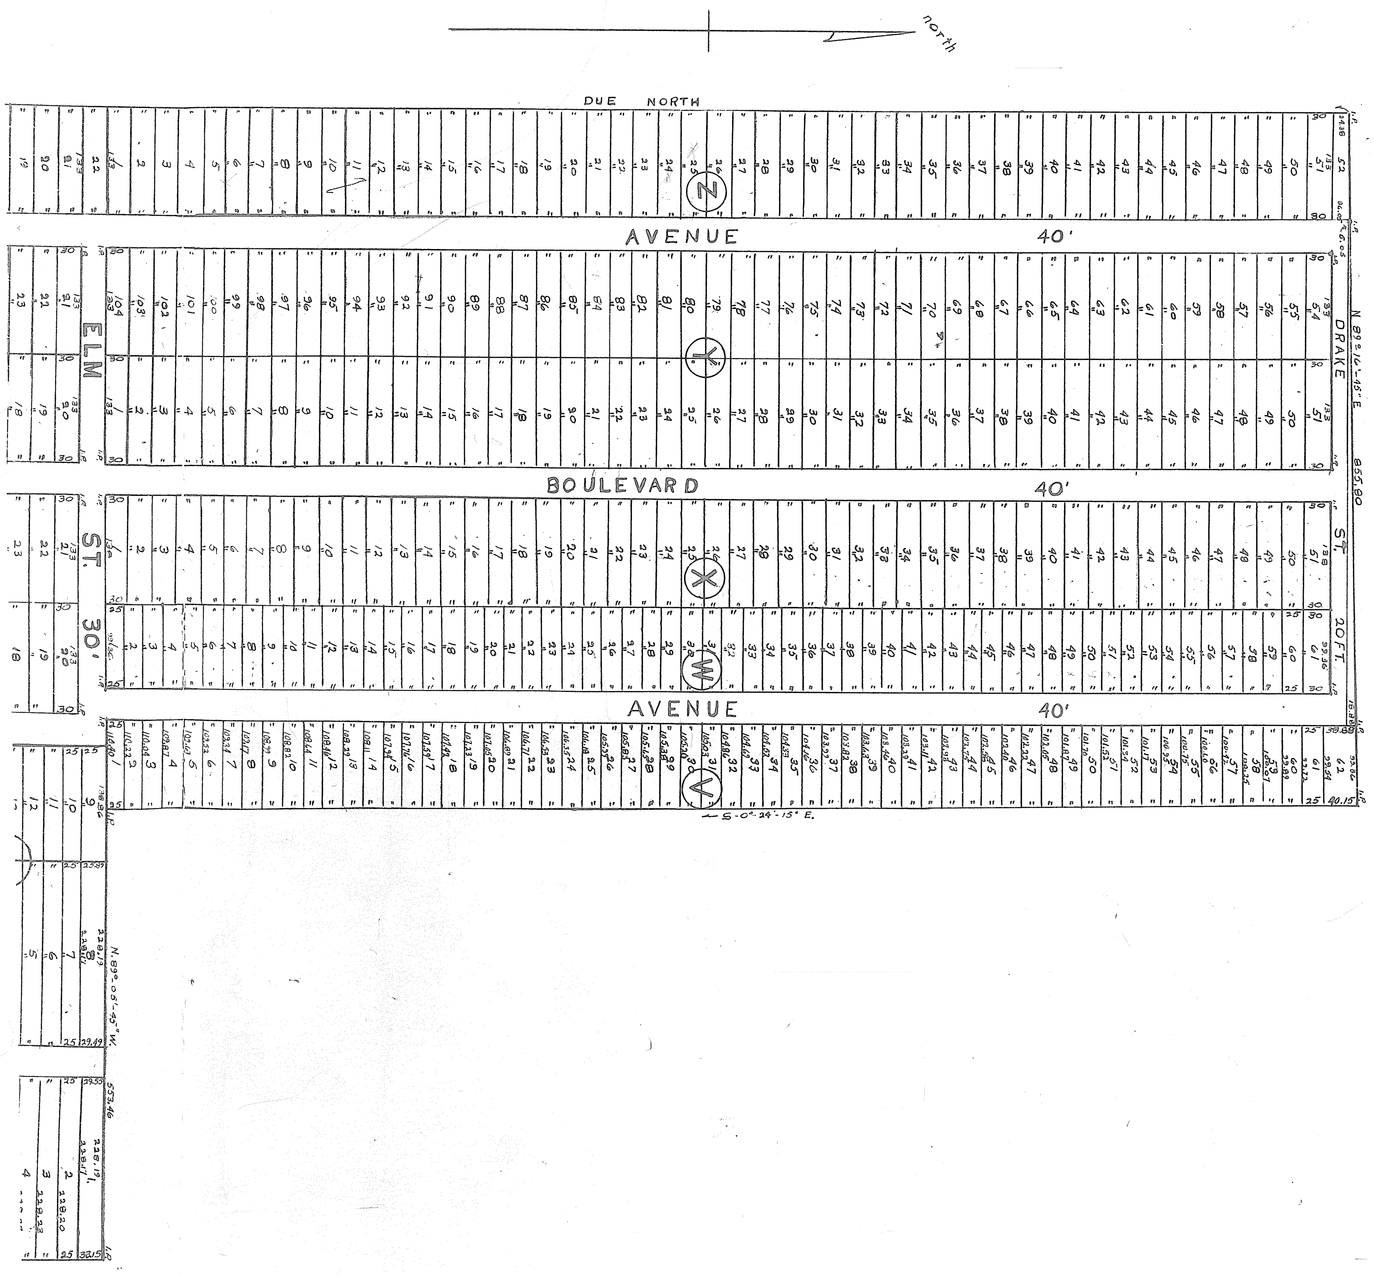

WL10 Pg 28(540)