VOL 10 Pg 29 (SHEET)

29

125390

HARRY. E. DUE

LAKEWOOD B

SUBDIVISION

BEING A PART OF ORIGINAL SHEFFIELD TOWNSHIP LOTS

NOW IN THE VILLAGE OF SHEFFIELD

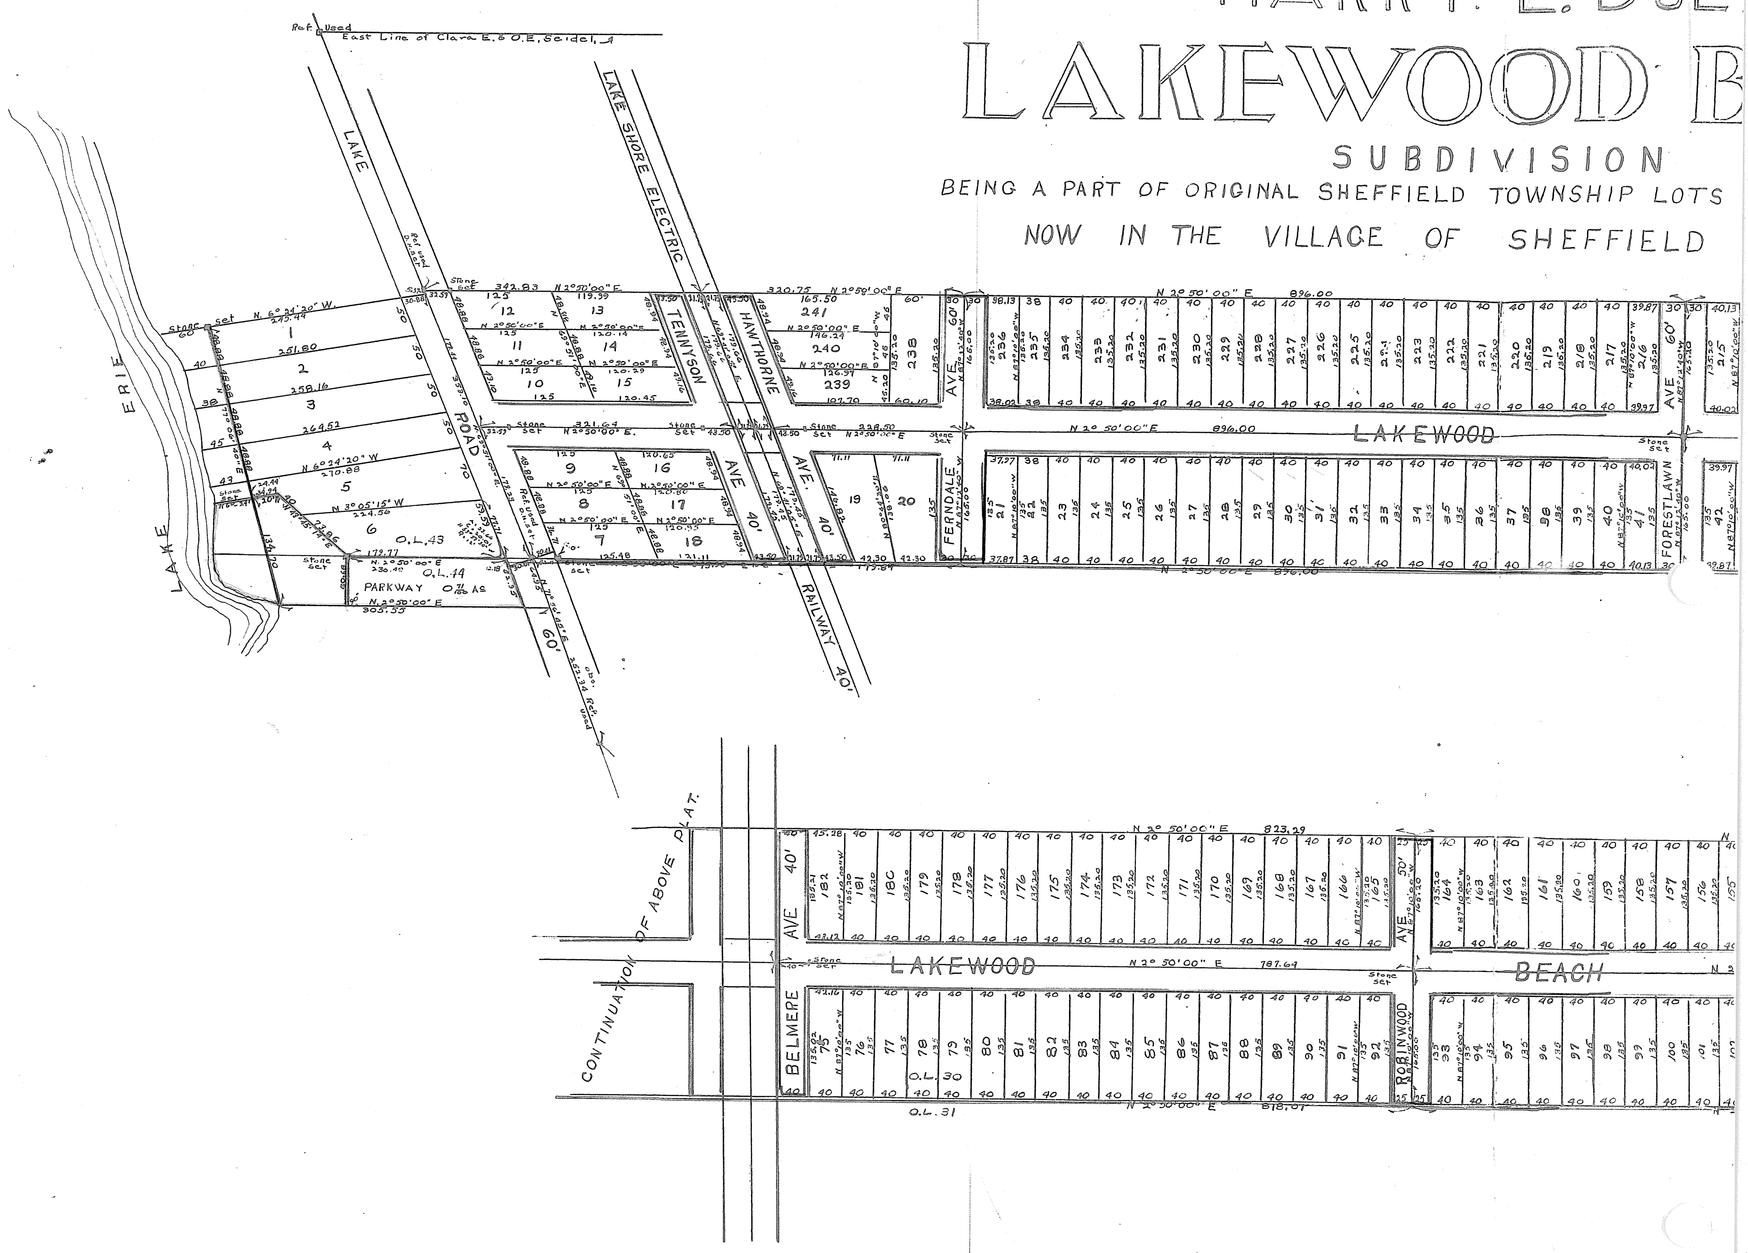

STONE MONUMENTS WERE FOUND OR SET AT ALL POINTS INDICATED ON THIS MAP. DISTANCES ARE GIVEN IN FEET AND DECIMAL PARTS THEREOF. ALL OF WHICH I CERTIFY TO BE CORRECT.

SCALE 1" = 100'
ORDER No 4313
F. B. 164, P. 5
JULY 1921.

THIS PLAT CONTAINS 43 11/100 Ac; 19 23/100 Ac BEING IN LOT 30, 23 23/100 Ac BEING IN LOT 43, AND 0 50/100 Ac BEING IN LOT 44.

Charles H Root.
CIVIL ENGINEER
CLEVELAND, OHIO.

We the undersigned owners of the Land embraced in this subdivision hereby accept this plat of the same and dedicate to Public Use Lakewood Beach Drive, Tennyson Ave., Hawthorne Ave., Ferndale Ave., Forest Lawn Ave., Clifton Ave., Belmere Ave., Robinwood Ave., Marlowe Ave., and Thoreau Ave., as shown hereon outlined in the red shade, also the use in common of the Parkway as shown hereon outlined in the green shade, by the owners of the several sublots of this subdivision, as now or as may hereafter be constituted.

Geo O. Willet
Jay Egbert

Harry E. Duer
Beulah R. Duer.

County of Cuyahoga, State of Ohio, ss.
Before me, a Notary Public in and for said County, personally appeared the above named Beulah R. Duer. and Harry E Duer who acknowledged that they did sign the foregoing instrument and that the same is their free act and deed.
In testimony whereof I have hereunto set my hand and official seal at Cleveland this 25th day of July 1921.

Geo O. Willet
Notary Public

Notarial seal

VOL 10 Pg 29 (SHEET)

http://www.pdfdigest.com
Created by TIFF To PDF trial version, to remove this mark, please license this software.

VOL 10 PG 29 (540)

125390

29

RRY E. DUER'S
VOOD BEACH
SUBDIVISION
IEFFIELD TOWNSHIP LOTS № 30-43 & 44

GE OF SHEFFIELD LAKE

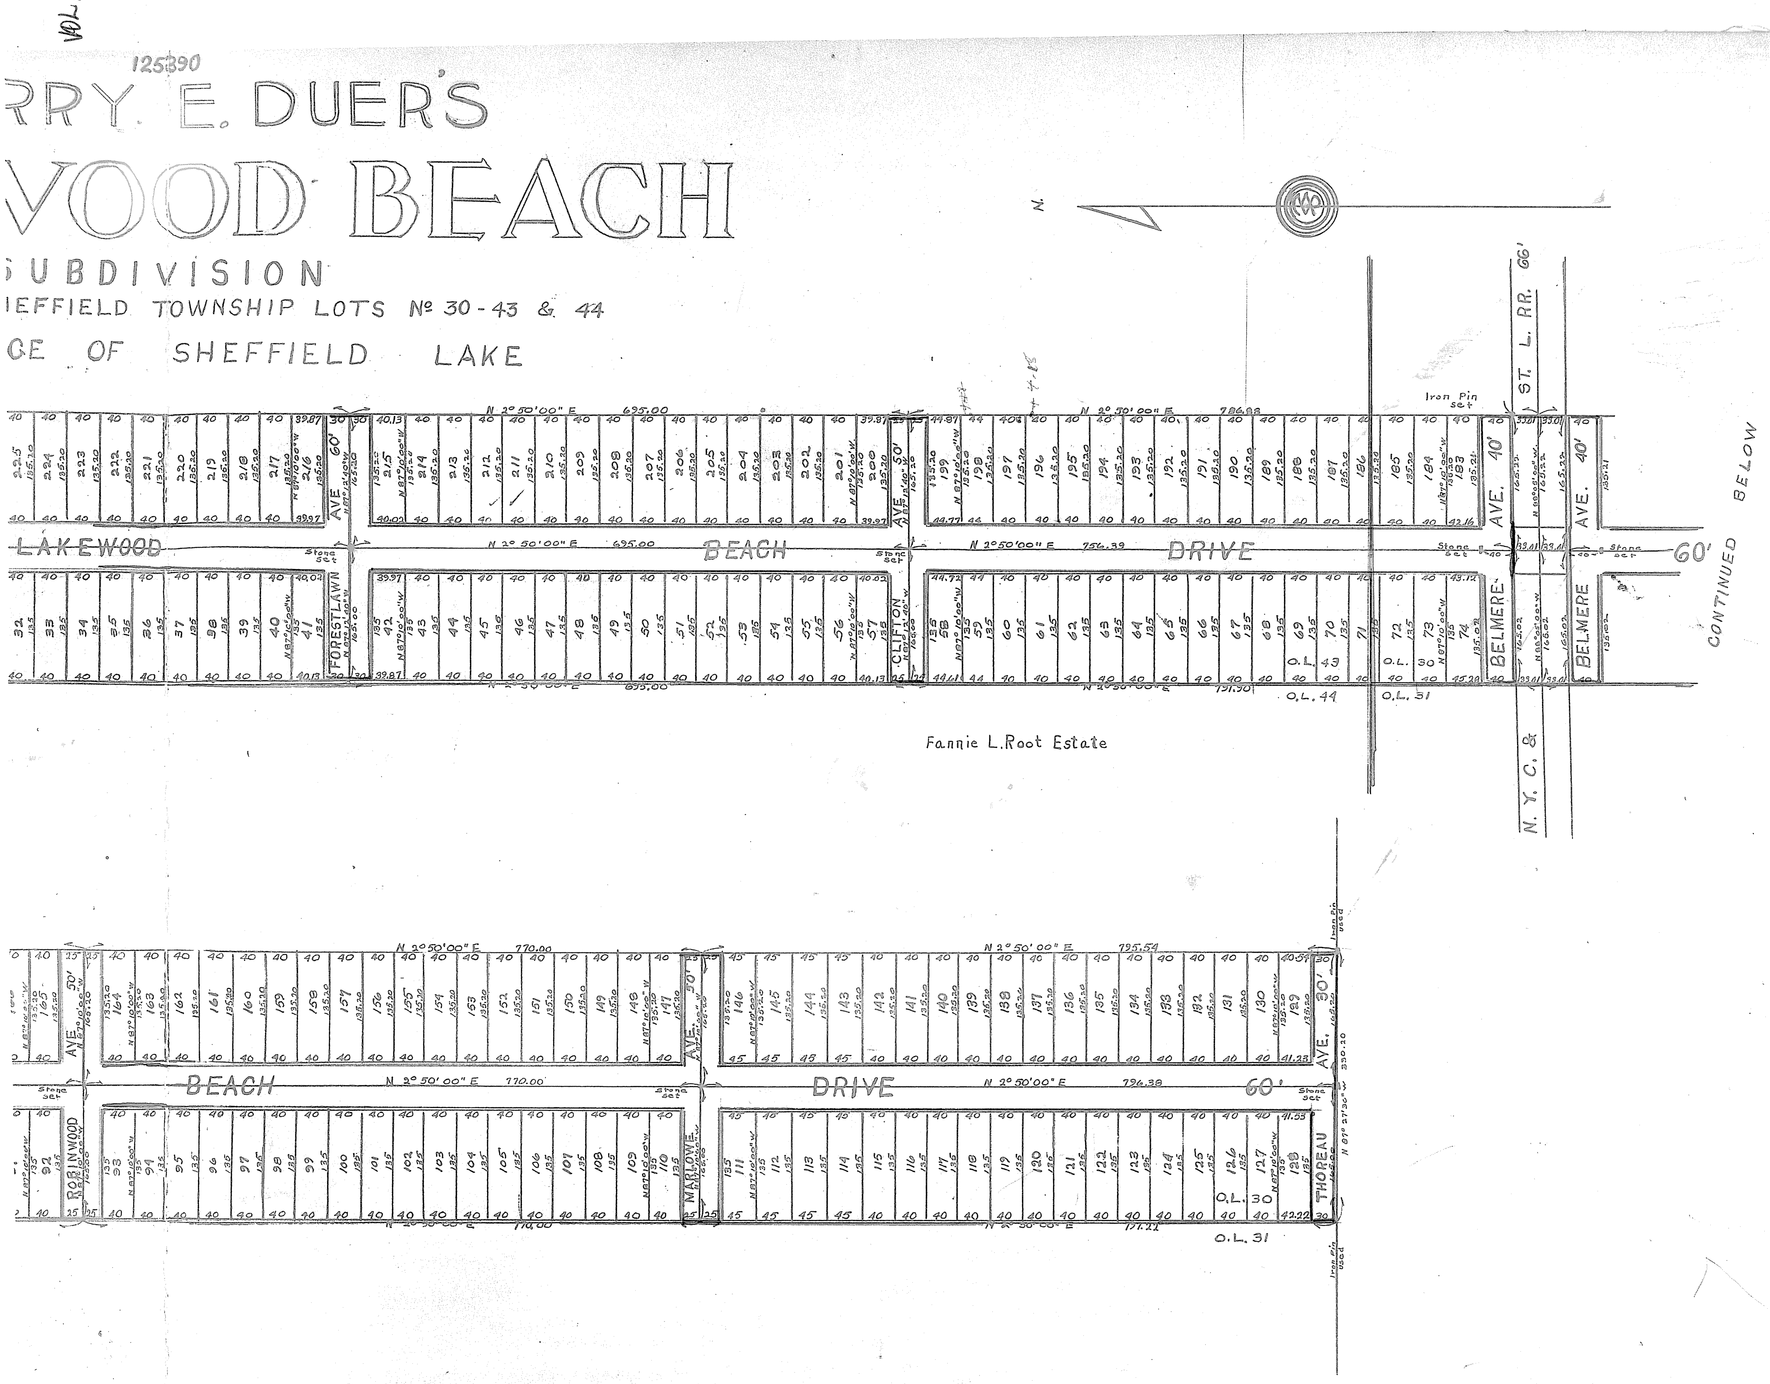

Plat approved by the Council of the Village of Sheffield Lake, this 28 day of July 1921.

H. L. Woodruff, Mayor. Frank F. Field, Clerk.

Village Clerk Sheffield Lake Seal

Transferred Aug. 25, 1921. M. H. Welty, Auditor.

Received for Record Aug 25, 1921 at 3:00 o'clock, P.M.
Recorded Sept. 25 1921 in Lorain County Plat Records.

Fee $33.25 Frank A. Irish, Recorder.

VOL 10 PG 29 (540)