VOL. 10 PG 33 EXL

88

This is to certify that the VanDe Boe-Hager Company, a Corporation; by its president J.S. VanDe Boe, and its Secetary, W.M. Hager owners of land embraced in this Plat of the Vineyard Beach Subdivision here by accept the same to be correct and dedicate to public use the Roads and drives as shown here on. Lake Shore Road a public highway is hereby dedicated 30 feet wide on each side of the Center line of same, Fay Avenue is here by dedicated 40' wide from the southerly line of the L.S.E. Ry. Co's Right of way to the Southerly line of this subdivision. In witness where of the VanDe Boe, Hager Co. has here unto caused its corporate name and Seal to be signed and affixed by its president J.S. VanDe Boe and its secretary W.M. Hager this 15th day of December A.D. 1921

Signed in the presence of E.G. Pape, L.H. Howard — The VanDe Boe-Hager Co { By J.S. VanDe Boe, president; W.M. Hager, Secretary

Corporate Seal

State of Ohio } Cuyahoga Co. SS } Before me a notary public in and for said County and State personaly came the VanDe Boe-Hager Company, by its president J.S. VanDe Boe and its secretary W.M. Hager who are personally known to me and who acknowledged the signing of this Plat of the Vineyard Beach Subdivision to be it's and their free act and deed. In testimony where of I have here unto set my hand and official Seal at Cleveland Ohio this 15th Day of December A.D. 1921

E.G. Pape — Notary Public.

Notarial Seal

Recorders Note:- For deed refering to this Plat as being an Exhibit attached to deed. See deed Vol. 179 Page 619. This plat not transferred by auditor.

VINEYAR

SEC, 19

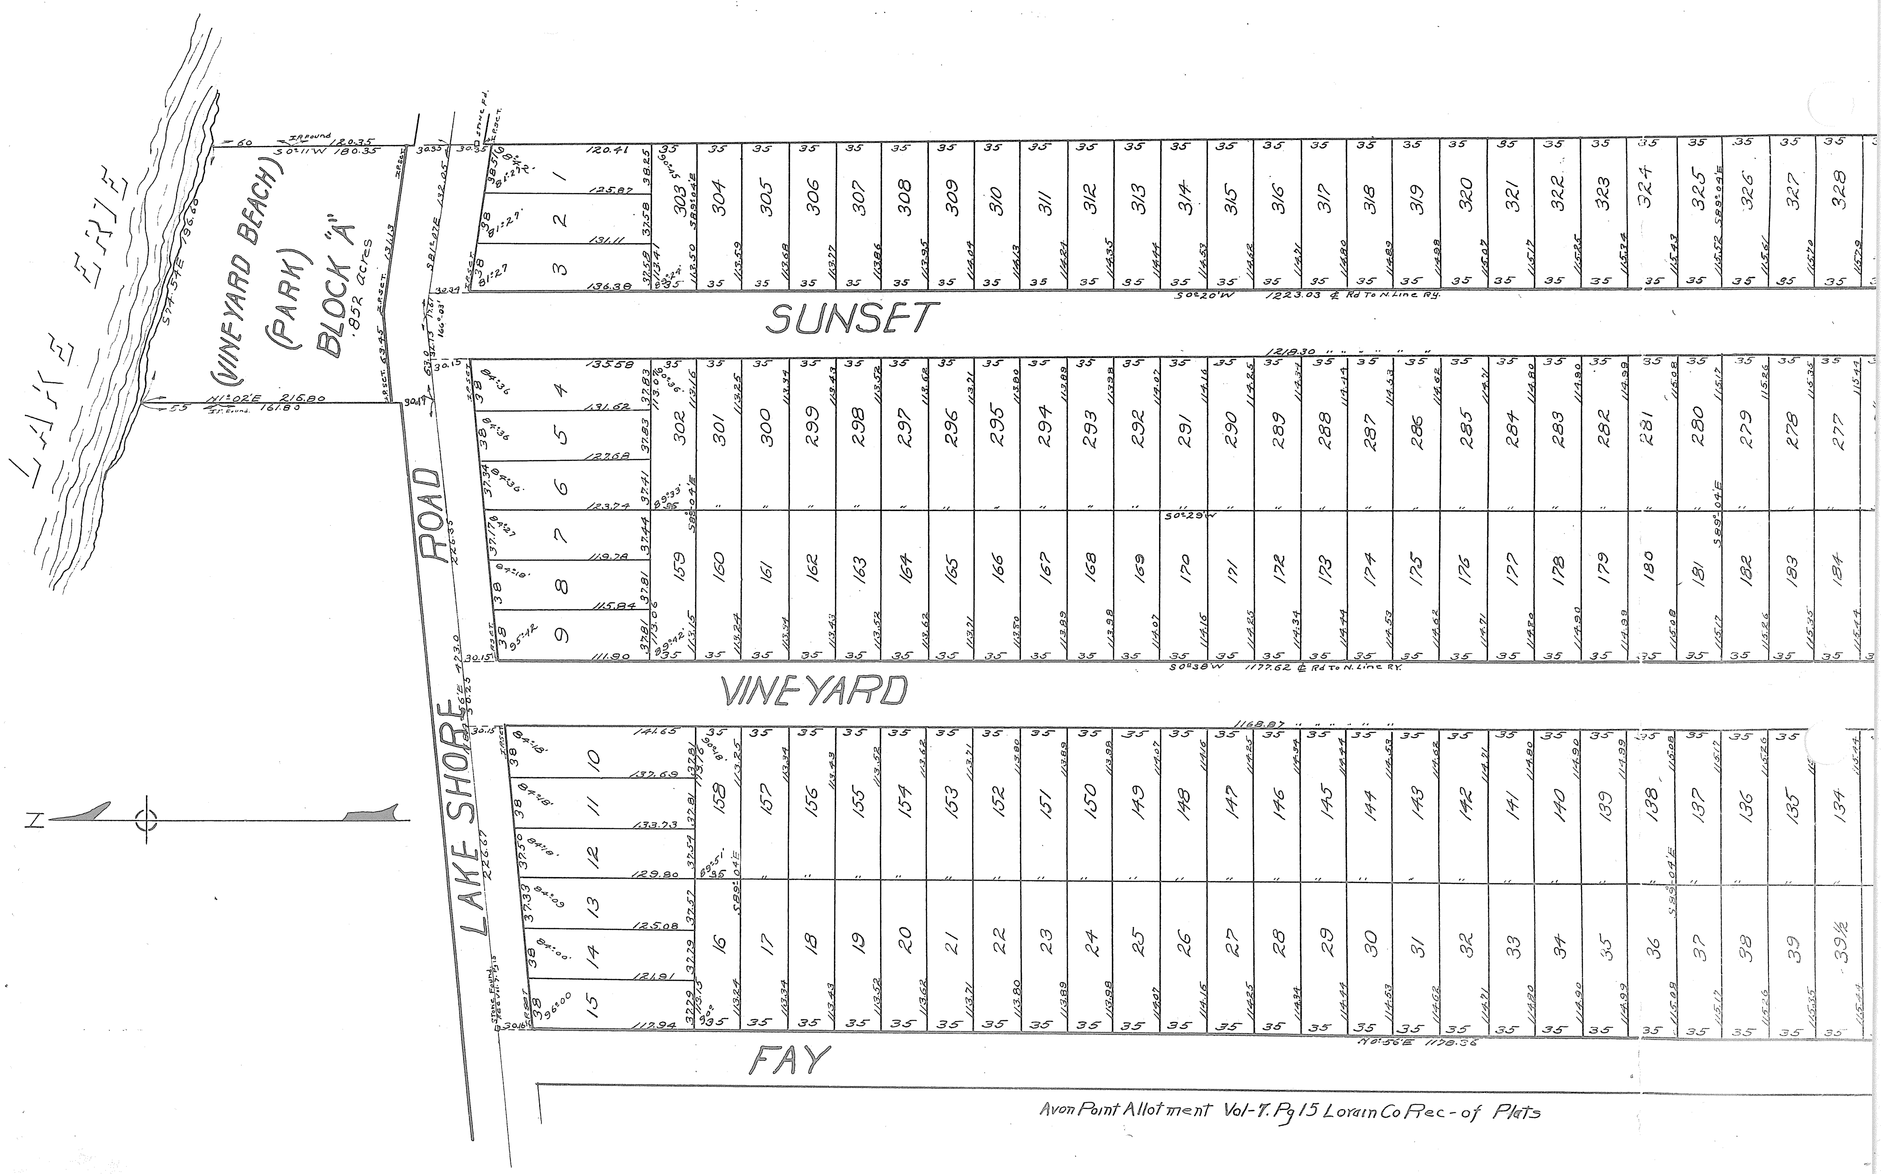

Avon Point Allotment Vol-7. Pg 15 Lorain Co Rec-of Plats

VOL 10 PG 33 EXL

VOL 10 Pg 33 (512)

VINEYARD BEACH SUBDIVISION

SEC. 19. AVON LAKE VILLAGE.

Lorain Co., Ohio.

60 0 60 120 180
Scale of Feet

MARCH, 19, 1921
Warden & Laundon. Civil Engineers
Elyria Ohio,

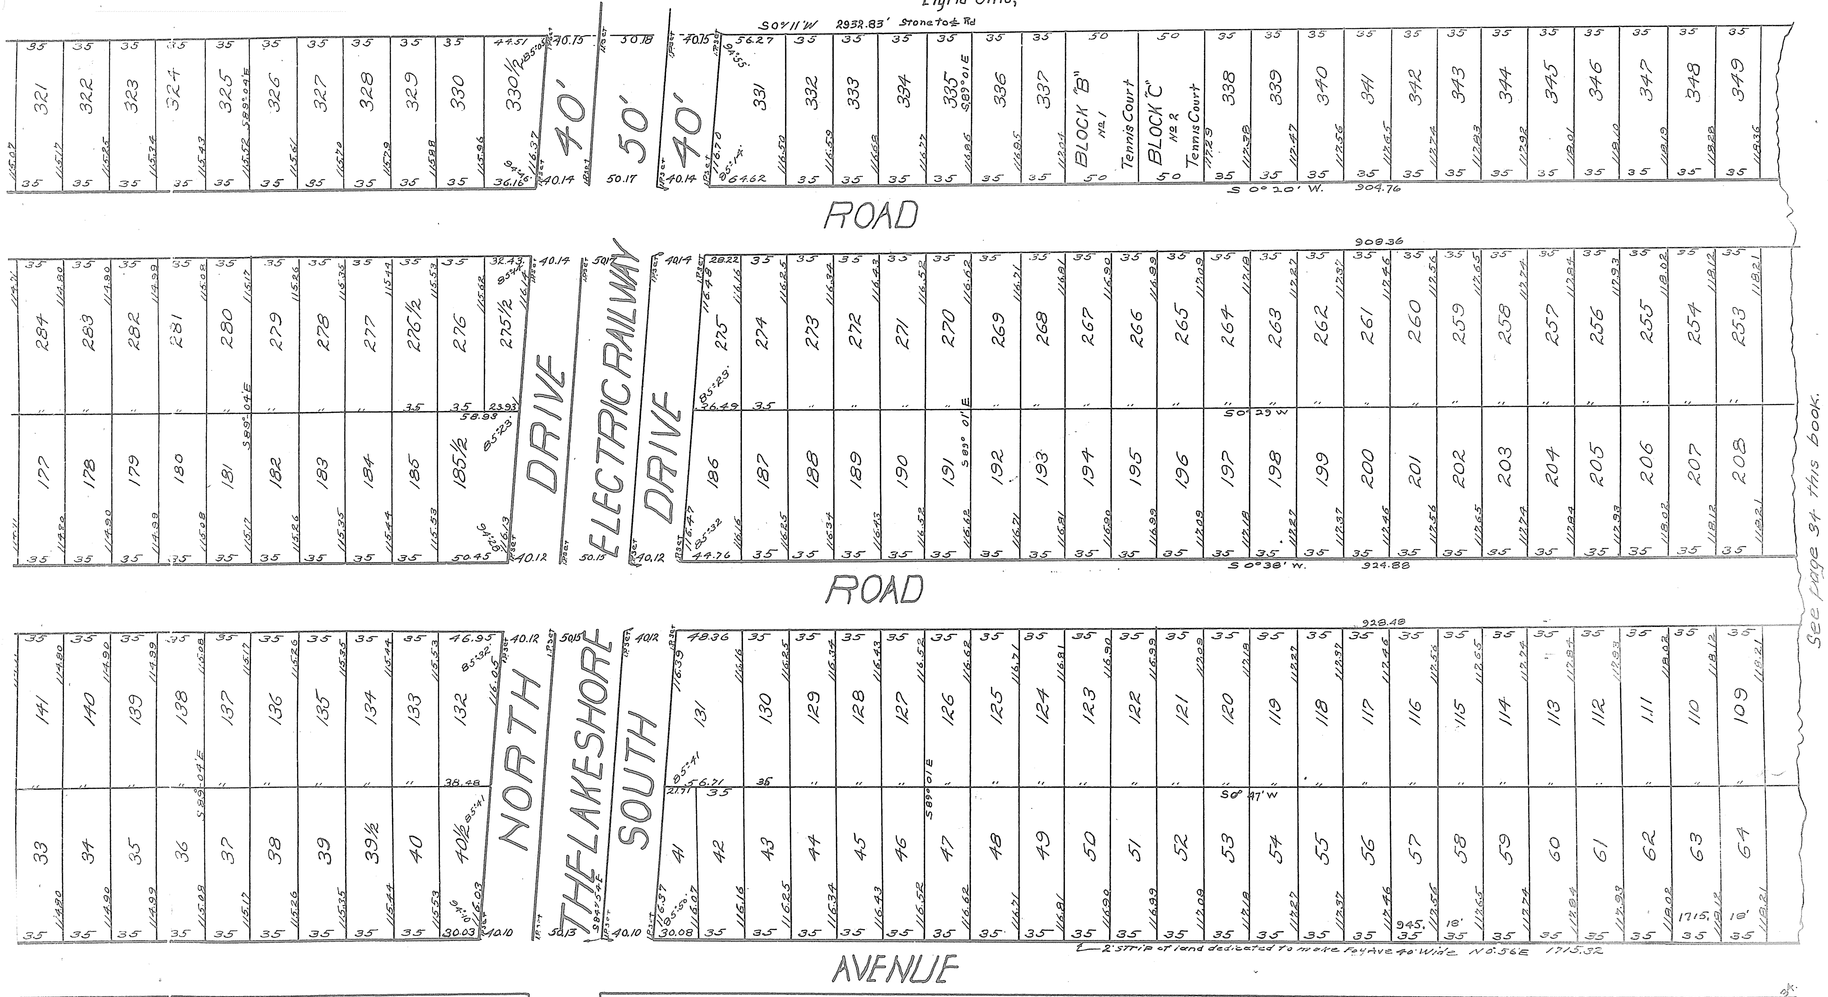

See page 34 this book.

Plats

Continued on page 34.

VOL 10 Pg 33 (512)