This Plat of the Vineyard Beech Subdivision made at the request of the Von De Boe - Hager Company a corporation, embraces 46.040 acres of land exclusive of the Right of Way of the Lake Shore Electric Railway Company and is situated in Original Section 19. Avon Lake Village, Lorain County, State of Ohio. the courses shown upon this plat are for the one purpose of defining the angular relations of meander and boundary lines. monuments Were found or set as shown on this Plat. measurements shown are in feet and decimals their of. All of which We certify to be Correct.

Warden and Laundon
By J.W. Warden

This is to certify that this Plat of the Vineyard Beech Subdivision has been approved and that the highways as dedicated hereon have been accepted by the Council of Avon Lake Village Ohio. by Ordinance number Passed on the day of A.D. 1921

by _____ _____

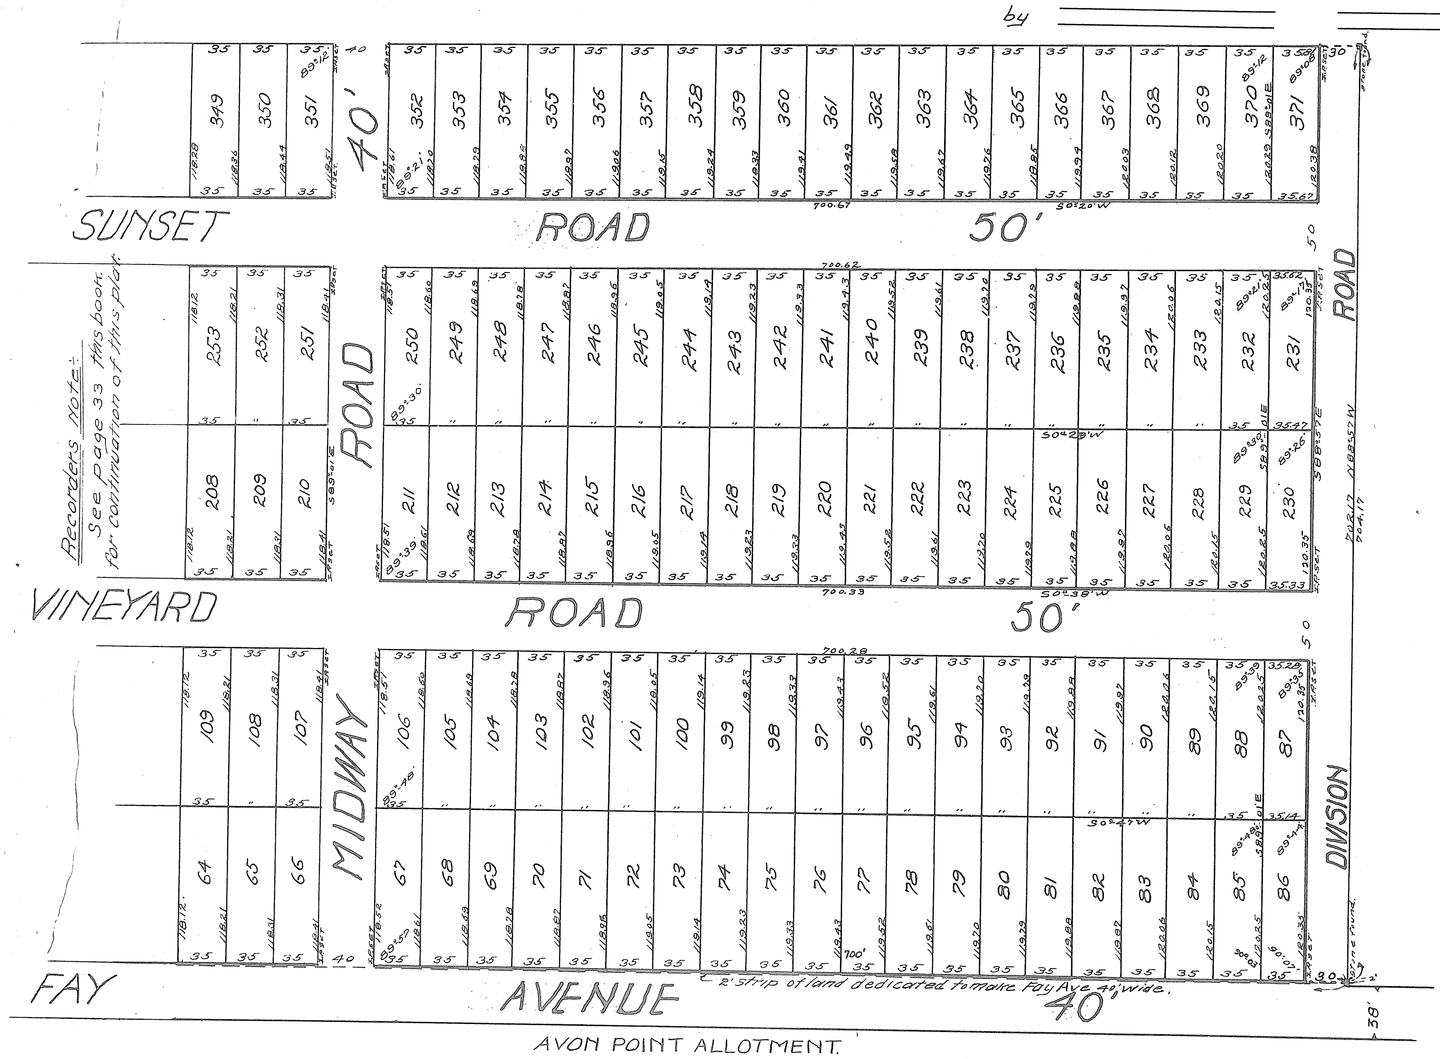

Received for record Dec. 29 1921 at 1:00 P.M.
Recorded January 31st 1922.
For deed pertaining to this Plat See Deed Vol. 179 page 619.
Fee $39.90 Frank A. Irish, Recorder.

VOL 10 PG 34 (543)

VOL 10 PG 34 (543)

http://www.oldtimpd.com
Created by TIFF To PDF trial version, to remove this mark, please register this software

VOL 10 B34(543

VOL 10 B34(543)

#128266

BROOKSIDE FARMS

IN ELYRIA TOWNSHIP LORAIN CO OHIO

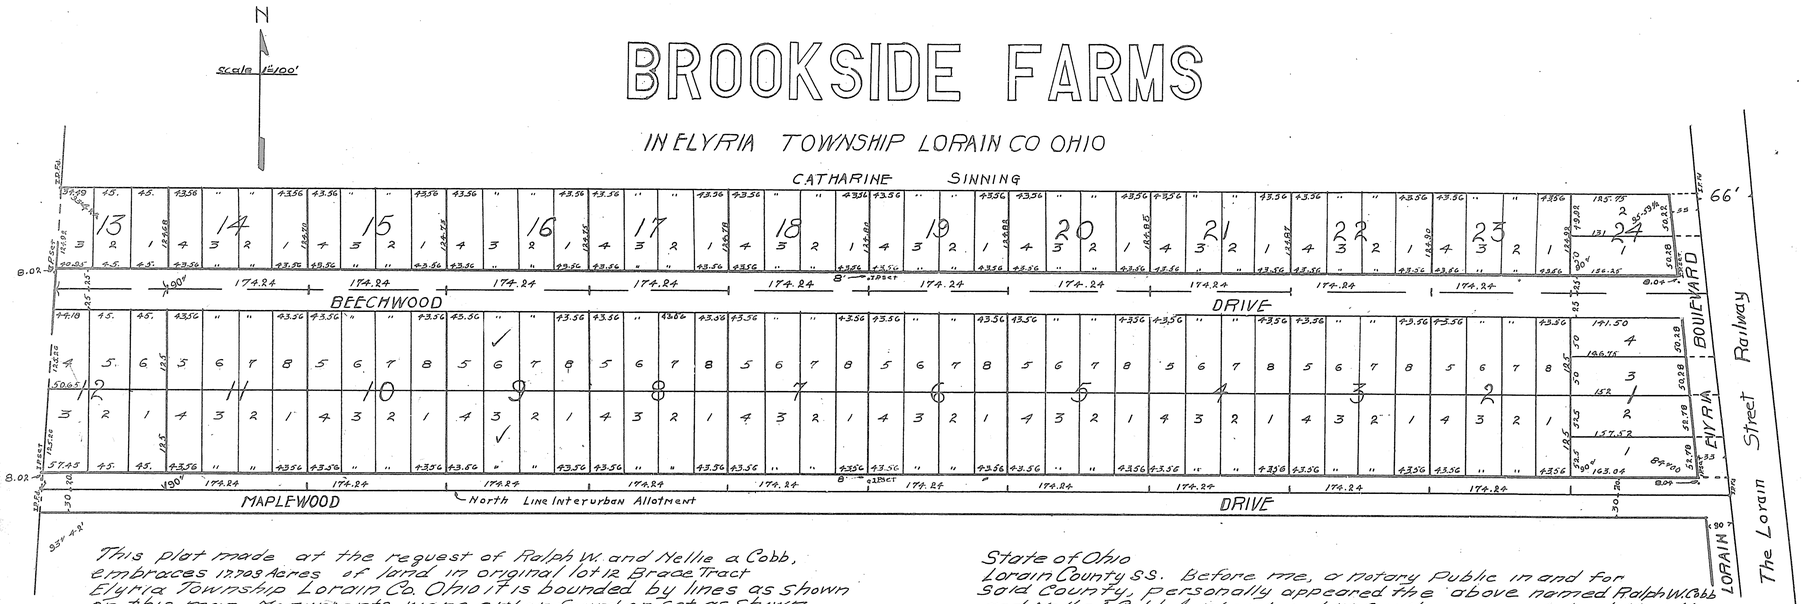

This plat made at the request of Ralph W. and Nellie A Cobb, embraces 17.703 Acres of land in original lot 12 Brace Tract Elyria Township Lorain Co. Ohio it is bounded by lines as shown on this map Monuments were either found or set as shown measurements are in feet and decimals.
We Certify the above to be Correct. Nichols + Loofbourrow Surveyors.

This is to certify that the undersigned owners of the land embraced in this Plat hereby accept same and dedicate the streets as shown to public use.

Ralph W. Cobb

Nellie A. Cobb

State of Ohio
Lorain County S.S. Before me, a Notary Public in and for said County, personally appeared the above named Ralph W. Cobb and Nellie A. Cobb husband and Wife; Who acknowledged that they did sign and seal the above instrument and that the same was their free act and deed. In Witness where of I have here unto set my hand and affixed my official seal at Lorain Ohio, this 3rd Day of December 1921

Thos. J. Francis
Notary Public

Notarial Seal

This is to certify that the foregoing plat has been approved this day by the director of public Service of this City of Elyria O. acting as platting Commission of said City
Witness my hand this 7th Day of December 1921

H. A. Beck.
Director of public Service

Transferred Dec 28 1921.
M. H. Welty, Auditor.

Received For Record Dec. 28, 1921.
At 4:00 O'Clock P.M.
Recorded Feb. 1st 1922.
Fee $17.00 Frank A. Irish, Recorder.

34

http://www.audiofl.com
Created by TIFF To PDF trial version, to remove this mark, please register this software