http://www.adultpdf.com
Created by TIFF To PDF trial version, to remove this mark, please register this software.

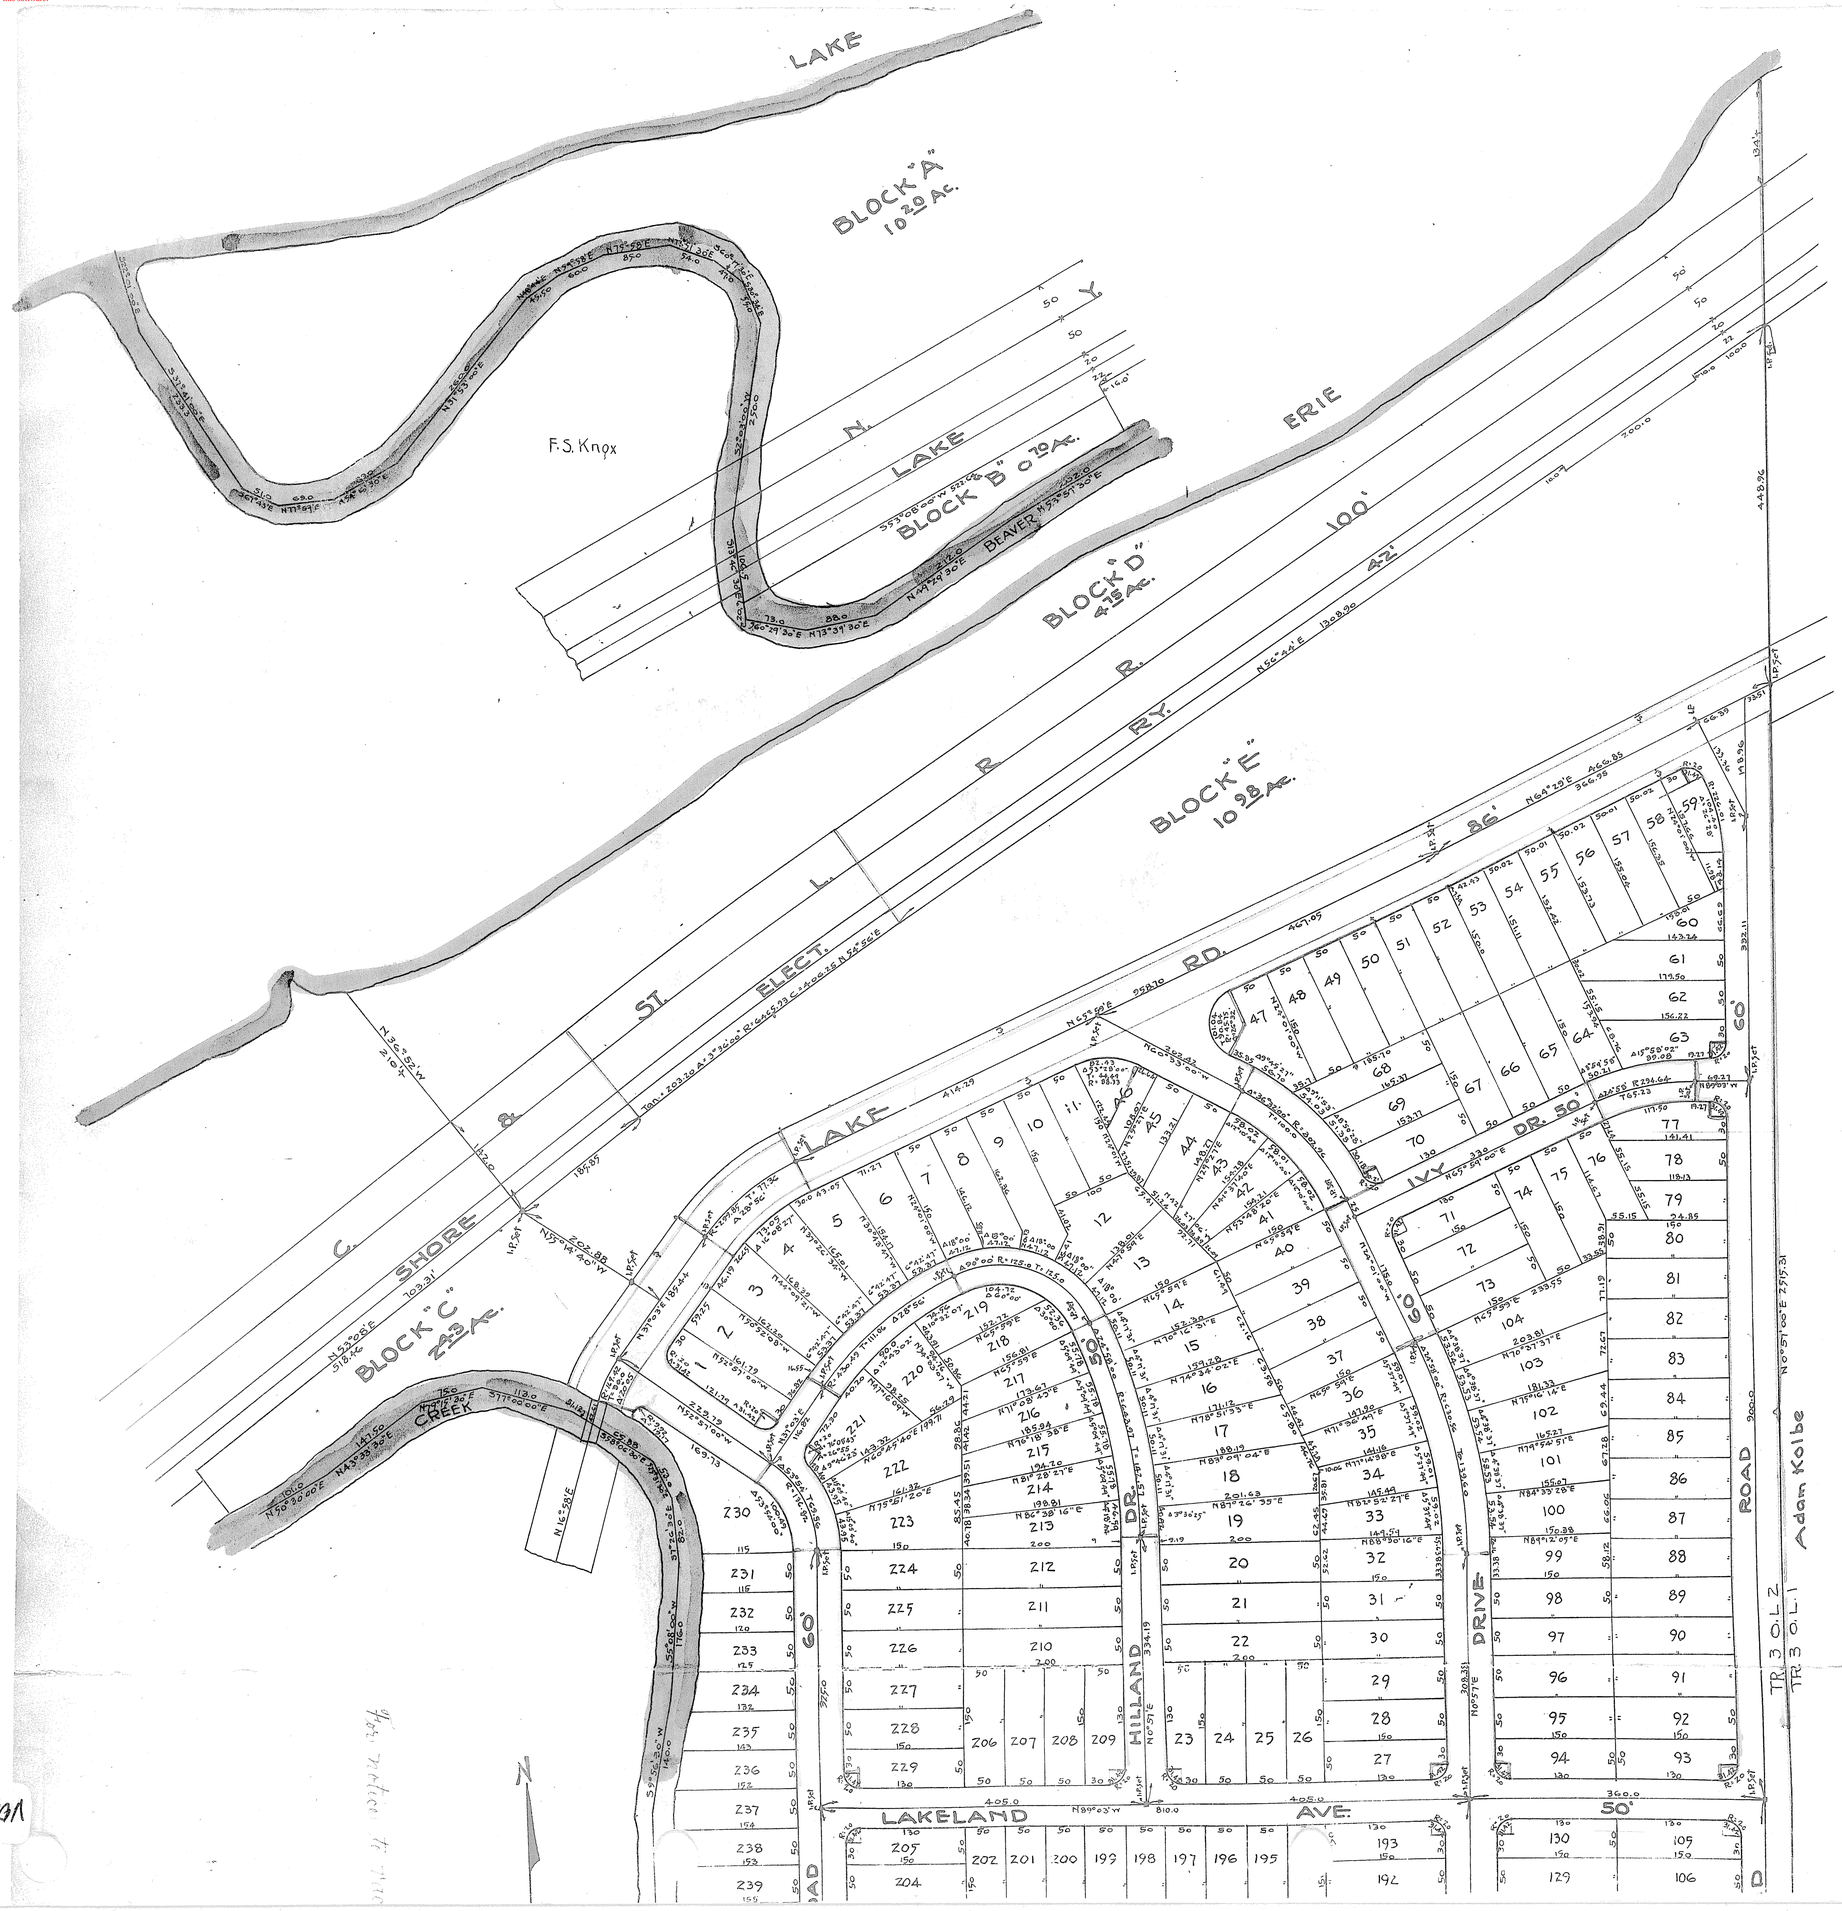

VOL 18 Pg 35 (Eng)

VOL 11 Pg 35 (Eng)

VOL 10 P35/543

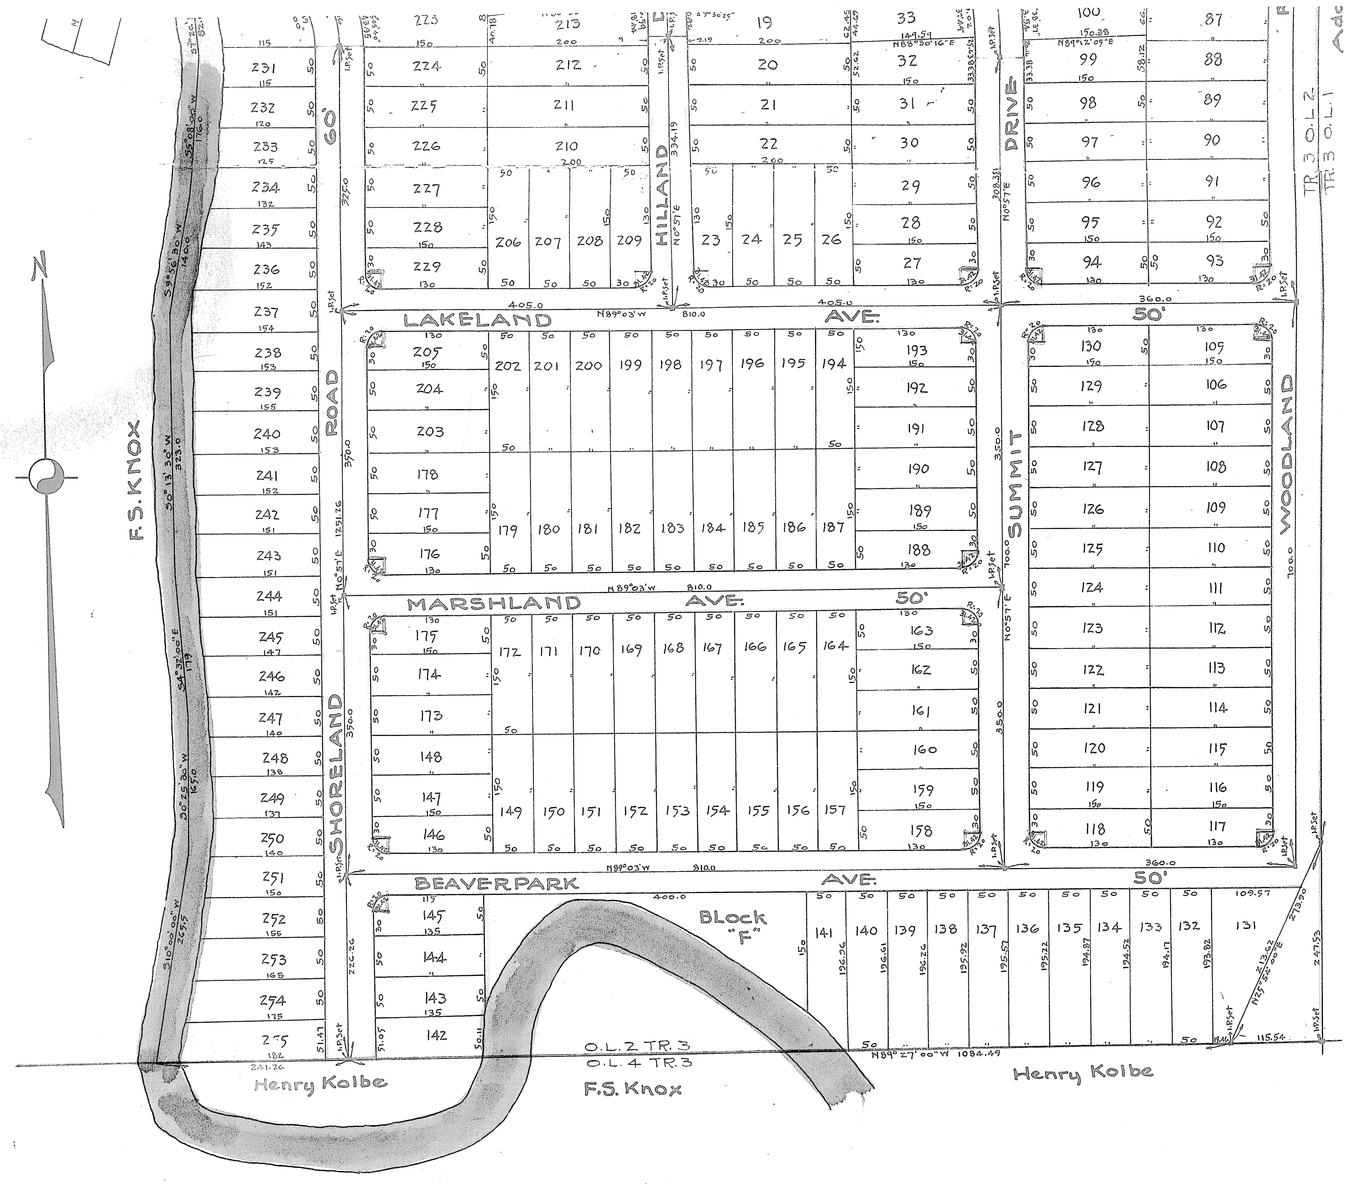

VOL 10 P35(543)

THE BEAVER PARK SUBDIVISION

BEING PART OF LOT No 2 TR. No 3 BLACK RIVER TOWNSHIP LORAIN CO. O.

Distances are given in feet and decimal parts thereof. Monument are at all points indicated thus ▪ hereon. All of which we certify to be correct.

Cleveland Ohio May 1922 Scale 1" = 100'

The Wm. H. EVERS ENGINEERING Co.
By F. H. Karber Secy. (Seal)

Acreage of Allotment south of Lake Rd. = 63 25365 Acres. Total Area = 92 8/16 A.

We the undersigned owners of land shown on this plat do hereby accept this subdivision of the same and dedicate to public use the streets as shown hereon in the yellow shade and also Block "F"

The Lorain Land & Gravel Co.
By { Wm. H. Evers Pres.
John W. Shimek Secy. (Seal)

State of Ohio, Cuyahoga County } S.S. Before me a Notary Public in and for said county personally appeared the above named The Lorain Land & Gravel Co. by Wm. H. Evers its pres. & J. W. Shimek its Secy. who acknowledge the signing of the foregoing instrument as their free act and deed and the free act and deed of said company

At Cleveland O. this 25th day of May 1922

J. B. Coffinberry
Notary Public (Seal)

We the mortgagees of land shown on this plat do hereby accept this subdivision of the same and agree to the release from the operation of the mortgage the streets as shown hereon in the yellow shade and also Block "F"

THE CITY BANK CO.
By { Chas. C. Fell Pres.
R. L. Rankin Secy.

State of Ohio, Lorain County } S.S. Before me a Notary Public in and for said county personally appeared the above named THE CITY BANK CO. by Chas. Fell its Pres. and R. L. Rankin its Secy. who acknowledged the signing of the foregoing instrument as their free act and deed and the free act and deed of said company.

At Lorain Ohio this 8th day of June 1922

D. A. Cook
Notary Public. (Seal)

Approved by the Director of Public Service of Lorain, Ohio, acting as Plotting Commissioner, this 8 day of June 1922.

L. A. Snell
Director of Public Service.

The Streets are sufficiently defined by monuments:
Chalmers E. Miller
City Engineer.

Has notice to vacate a part of Beaver Park Subdivision Dated July 18 1922 & 25 1922

Received for Record June 28, 1922
at 12 38 P.M.
Recorded July 15, 1922
Lorain County Record of Plats
Volume 10 Page 35
Frank A. Irish
Recorder.

Fee $12.50

#172863

Transferred
June 29, 1922.
Frank A. Irish
Auditor.

35

MICRO FILM ROLL NO. 11 18

http://www.adobe.com
Created by TIFF To PDF trial version, to remove this mark, please register this software