VOL 11 87(547)

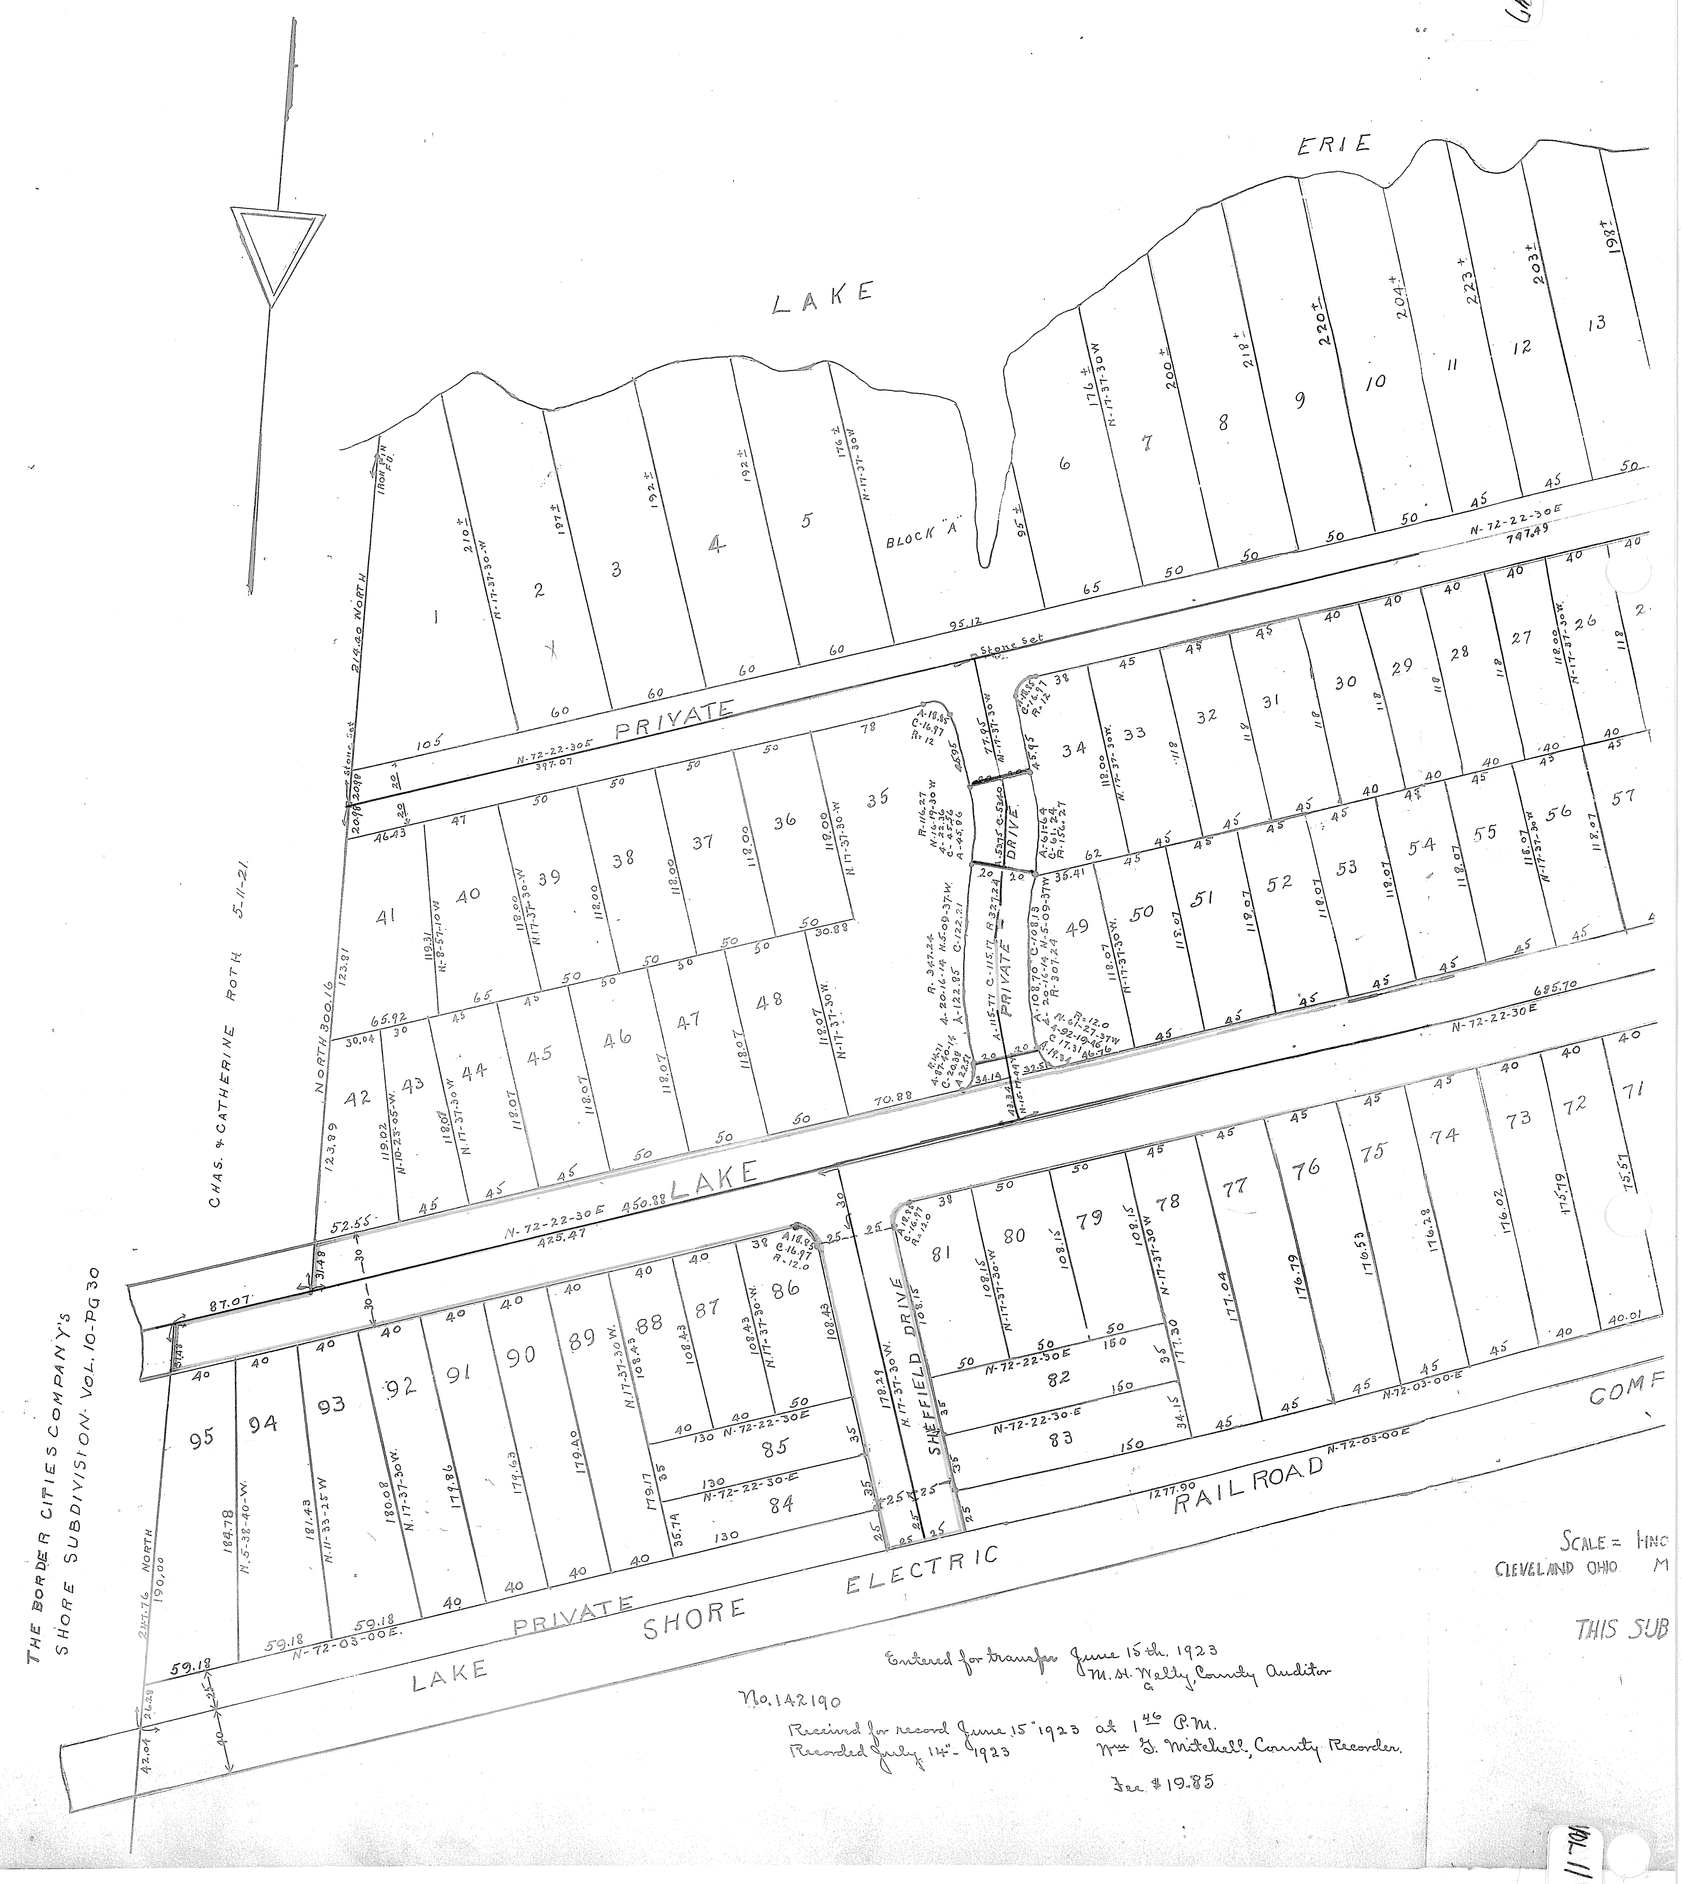

Entered for transfer June 15th. 1923
M. H. Welty, County Auditor

No. 142190

Received for record June 15th 1923 at 1^46 P.M.
Recorded July 14th - 1923
Wm. G. Mitchell, County Recorder.

Fee $19.85

VOL 11 87 (547)

http://www.adobepdf.com
Created by TIFF To PDF trial version, to remove this mark, please register this software.

http://www.ohiohpf.com
Created by TIFF To PDF trial version, to remove this mark, please register this software.

VOL 11 PG 7 (347)

Owners.

We the undersigned owners of the land shown on this plat, do hereby accept this subdivision of the same and dedicate to public use the streets as shown hereon colored with yellow shade.

The Brotherhood of Locomotive Engineers Co-Operative National Bank of Cleveland. (Corporate Seal)

By Lothar J. Raeder Asst Vice President

By J. C. Mansfield Trust Officer.

State of Ohio, County of Cuyahoga ss.

Before me a Notary Public, in and for said County, personally appeared the above named persons, Lothar J. Raeder Asst Vice President and J. C. Mansfield Trust Officer of The Brotherhood of Locomotive Engineers Co-Operative National Bank of Cleveland, owners of the land embraced in this Sub division, who acknowledged that they did sign the foregoing instrument and that the same was their free act and deed and the free act and deed of The Brotherhood of Locomotive Engineers Co-Operative National Bank of Cleveland. In testimony whereof, I have hereunto set my hand and official seal at Cleveland Ohio this 2nd day of June 1923.

Edmund Dudley, Notary Public (Seal)

– For record purposes only. –

This is to certify that the above plat was approved by the Council of the Village of Sheffield Lake by ordinance No. 119 passed this 5th day of June 1923.

Frank T. Field

Village Clerk (Seal)

THE BORDER CITIES CO'S

SHEFFIELD ON THE LAKE

ALLOTMENT

SITUATED IN ORIGINAL LOT 34 - SHEFFIELD TOWNSHIP

LORAIN COUNTY - OHIO.

Distances are given in feet and decimal parts thereof. Monuments were found or set at all points indicated hereon. All of which I certify to be correct

C. W. Courtney.

CIVIL ENGINEER

SCALE = 1 INCH = 50 FEET. IRON PINS (o) STONES (□)

CLEVELAND OHIO. MAY · 1923.

THIS SUBDIVISION CONTAINS ABOUT 20 ACRES.

uditor

unty Recorder.

For letter inc. change of name of Private Drive see Deed Vol 620 Pg. 577 # 478680

VOL 11 PG 7 (347)