Doc ID: 028008330000 Type: OFF
Kind: PLAT
Recorded: 06/03/2021 At 12:10:57 PM
Fee Amt: $238.00 Page 1 Of 1
Lorain County Ohio
Rita Thomas County Recorder
File 2021-0837678

CITY OF LORAIN ENGINEERING
200 W. 1ST AVE.
4TH FLOOR CITY HALL
LORAIN, OH 44052
Pid Vol 110
Pg 51

NO TRANSFER NECESSARY
J. CRAIG SNODGRASS, CPA, CCFM
LORAIN COUNTY AUDITOR
BY: [illegible]
DEPUTY

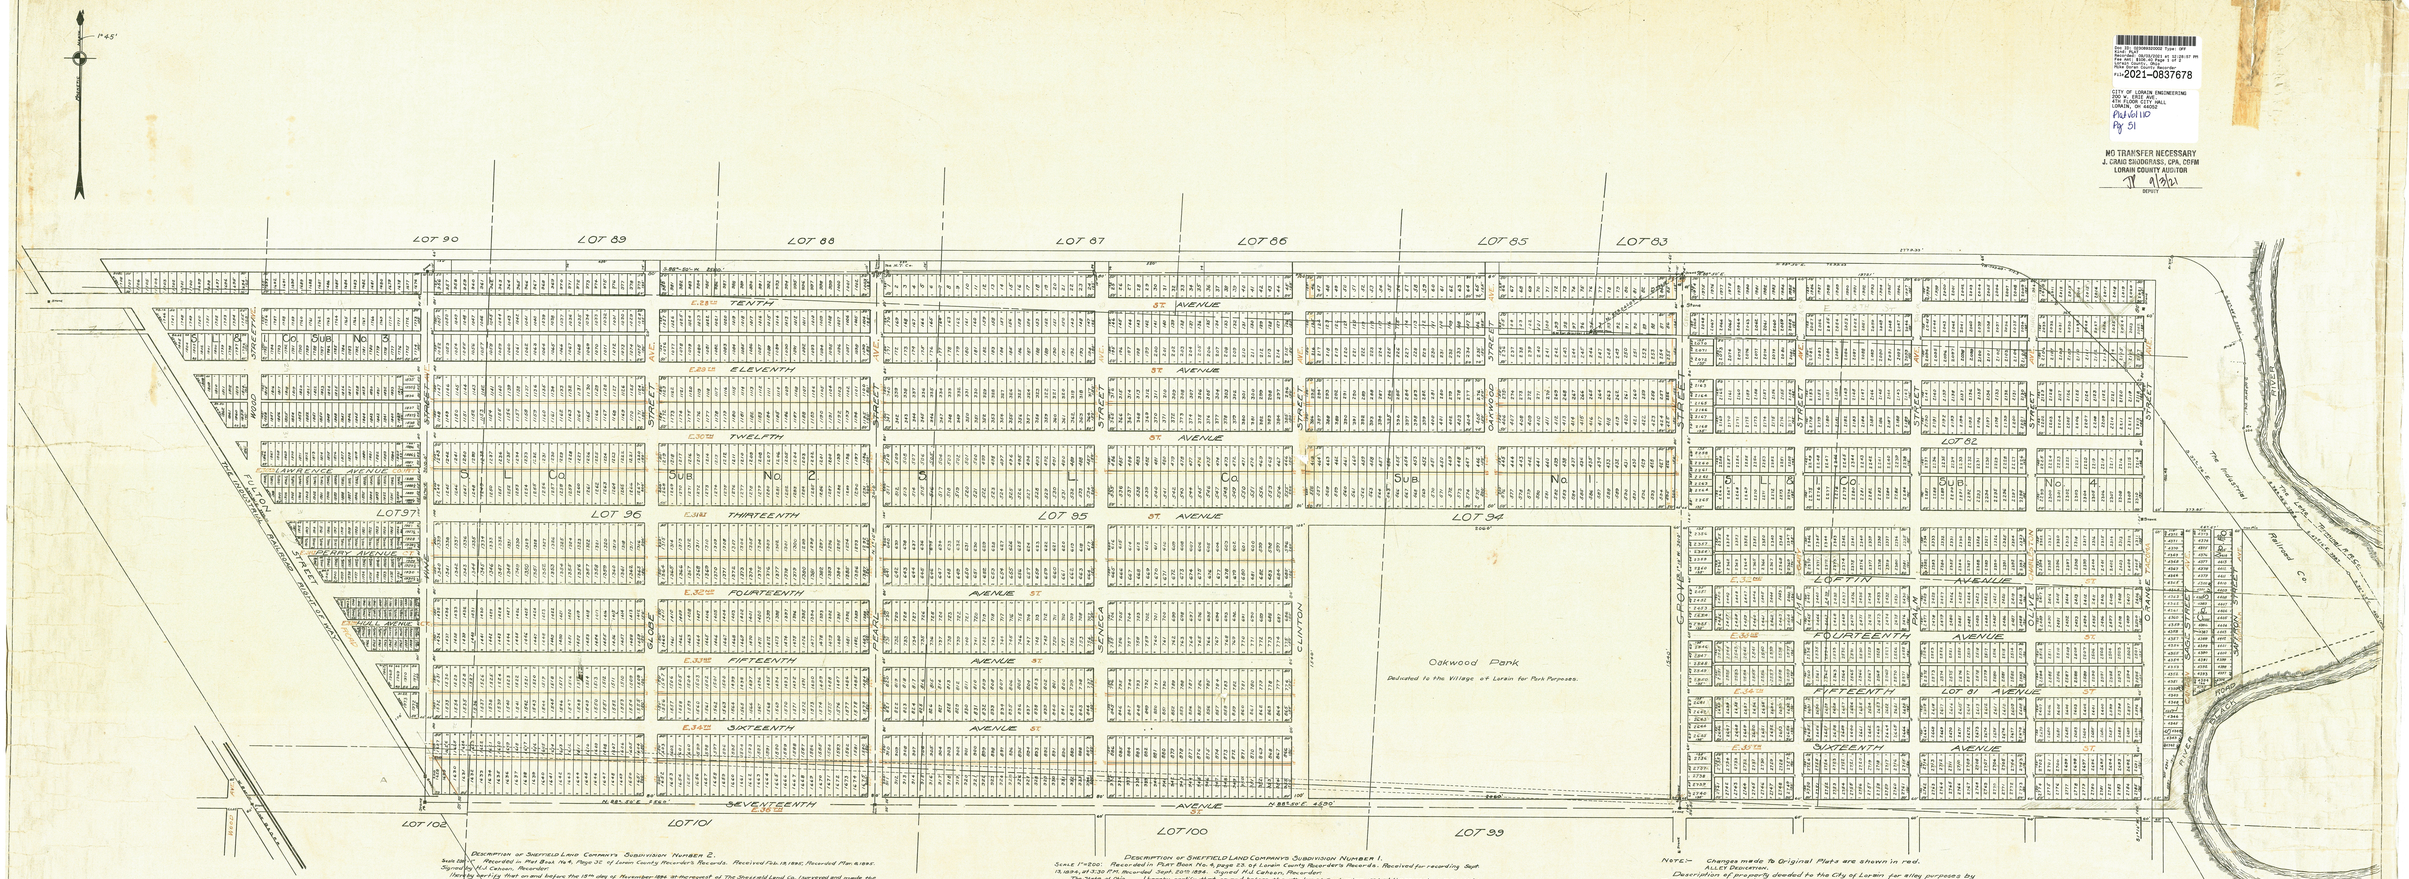
LOT 90
LOT 89
LOT 88
LOT 87
LOT 86
LOT 85
LOT 83
LOT 82
LOT 97
LOT 96
LOT 95
LOT 94
LOT 91
LOT 102
LOT 101
LOT 100
LOT 99
TENTH AVENUE
ELEVENTH AVENUE
TWELFTH AVENUE
THIRTEENTH AVENUE
FOURTEENTH AVENUE
FIFTEENTH AVENUE
SIXTEENTH AVENUE
SEVENTEENTH AVENUE
LAWRENCE AVENUE
PERRY AVENUE
HALL AVENUE
LOFTIN AVENUE
Oakwood Park
Dedicated to the Village of Lorain for Park Purposes.
O.L. CO. SUB. NO. 2
O.L. CO. SUB. NO. 3
O.L. CO. SUB. NO. 4
O.L. CO. SUB. NO. 5
O.L. CO. SUB. NO. 6
CLINTON
PEARL
GLOBE
SENECA
OAKWOOD
ELYRIA
LORAIN
The Baltimore & Ohio R.R. Co.
Railroad Co.
Black River
Oakwood Park Road
N 85°55'E 1320'
N 85°55'E 1320'
N 85°55'E 1320'

Plat Sheet

Instrument # 2021-0837678 Film # _____

Name of Plat: Sheffield Land Company's Subdivisions No. 1, 2, 3, 4, and 10 Rerecord

Owner: Sheffield Land and Improvemt Company

Description: Situated in the City of Lorain, County of Lorain, State of Ohio; being a part of Sheffield Township Lots 82-83-85-86-87-88-90-94-95-96-97-99-100-101-102.

Mutiple Sublots see Image for complete deacription
Also Oakwood Park Dedication
Easements and Streets -

Floor Plans: /

Related/Margin: Plat Vol 4 pg 23 / PV 4 pg 32 / PV. 6 pg 4 / PV. 6 Pg 3 / PV. 6 Pg 31 -

Comments: ReRecording to Add Alleys and Street name Changes

Vol. 110

Pg. 51

Receiving Stamp

CITY OF LORAIN ENGINEERING
200 W. ERIE AVE.
4TH FLOOR CITY HALL
LORAIN, OH 44052

Amount: $ 106.40
Initials: SC